



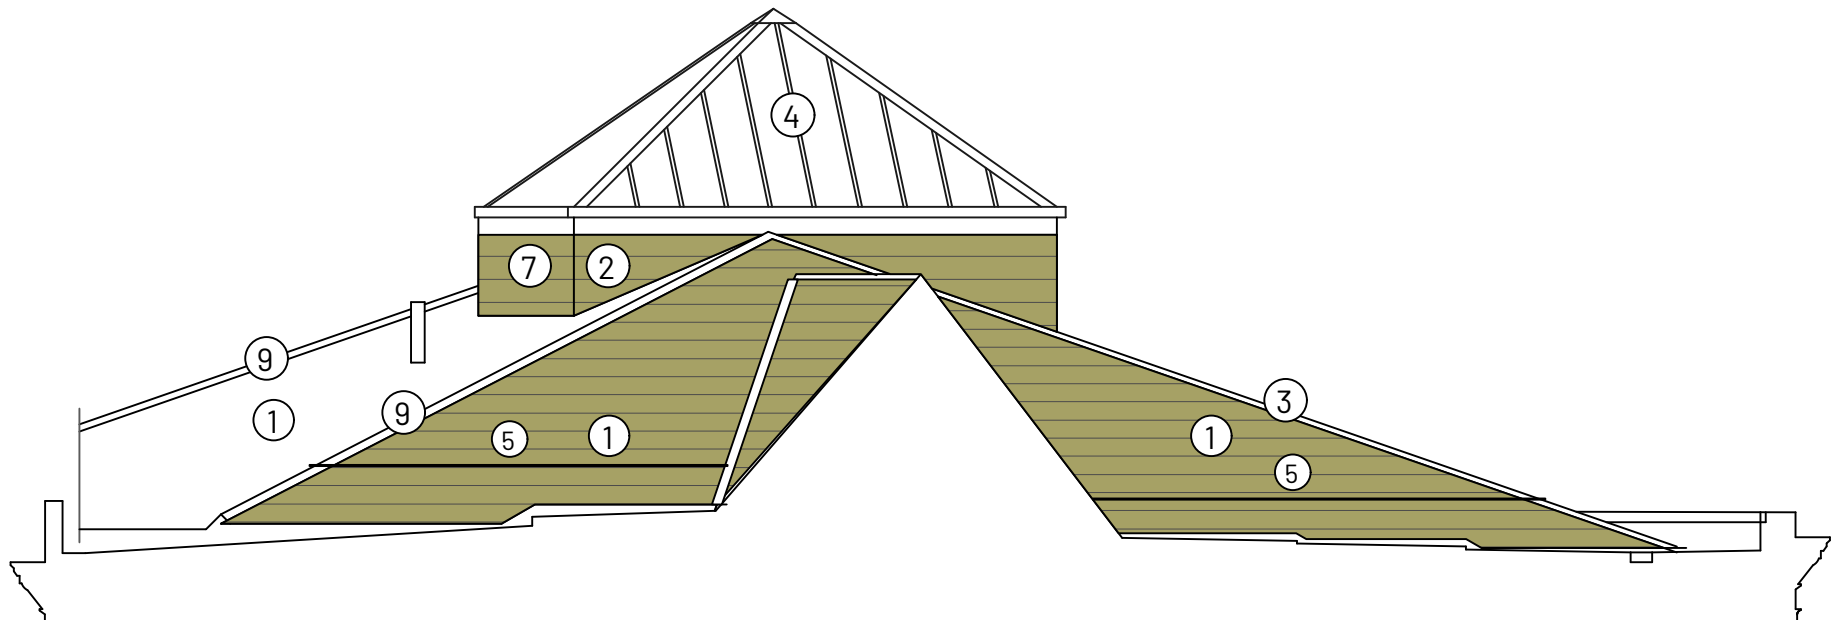


1 **Deansgate Gutter Section Looking Inward**
Scale: 1:100

Repairs Notes

- Existing cementitious slates and sarking to be replaced with breathable sarking and natural slates. All roof penetration seals and flashing to be renewed.
- Existing vertical slates to be removed and replaced with natural slate. Flashings at abutment with pitched roofs with be replaced with Code 4 lead flashing.
- Existing hip tiles to be replaced with lead roll hip with soakers
- Existing glazing to be inspected, perished seals and damaged panes to be replaced.
- New man safe system mounted onto pitched roof

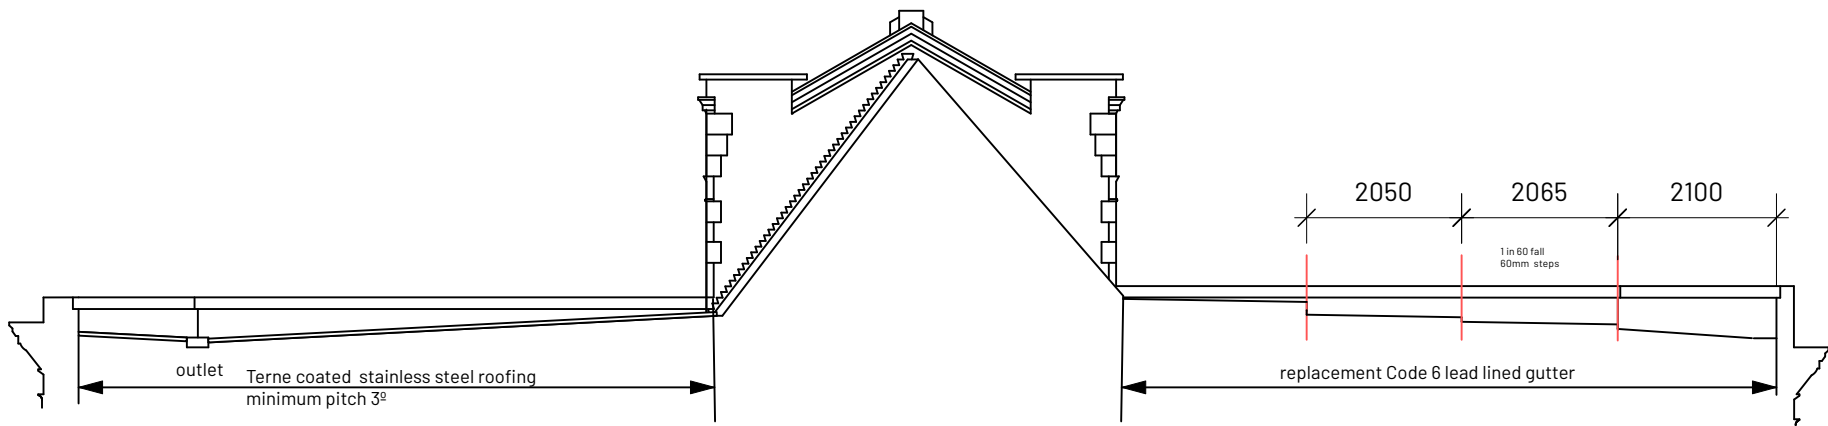

2 **Deansgate Gutter Section Looking Outward**
Scale: 1:100

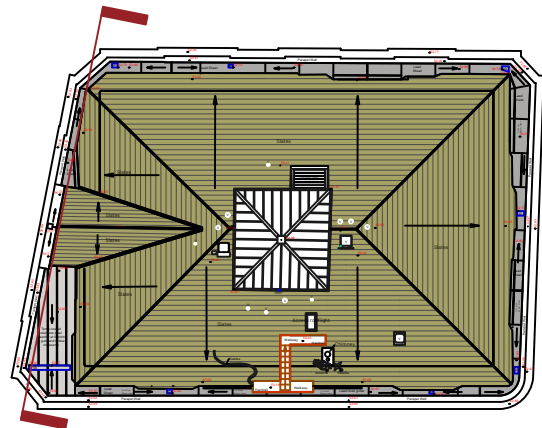

3 **Key Plan**
Scale: 1:500

0 1 2 3 4 5m
1:100 @A3

REV | NOTE | DRN/CHK

King Street Chambers
Manchester
Roof Repairs

Gutter Sections 4

PROJECT REF. 2050
DRWG NO. P(303)
REVISION
SCALE 1:100 @ A3
DATE 1st June 24
DRAWN PL

SK sketch E existing P proposed T tender C construction FI final issue

+44 161 236 0051
ARCHITECT@ATELIERMB.CO.UK

ATELIER.MB