


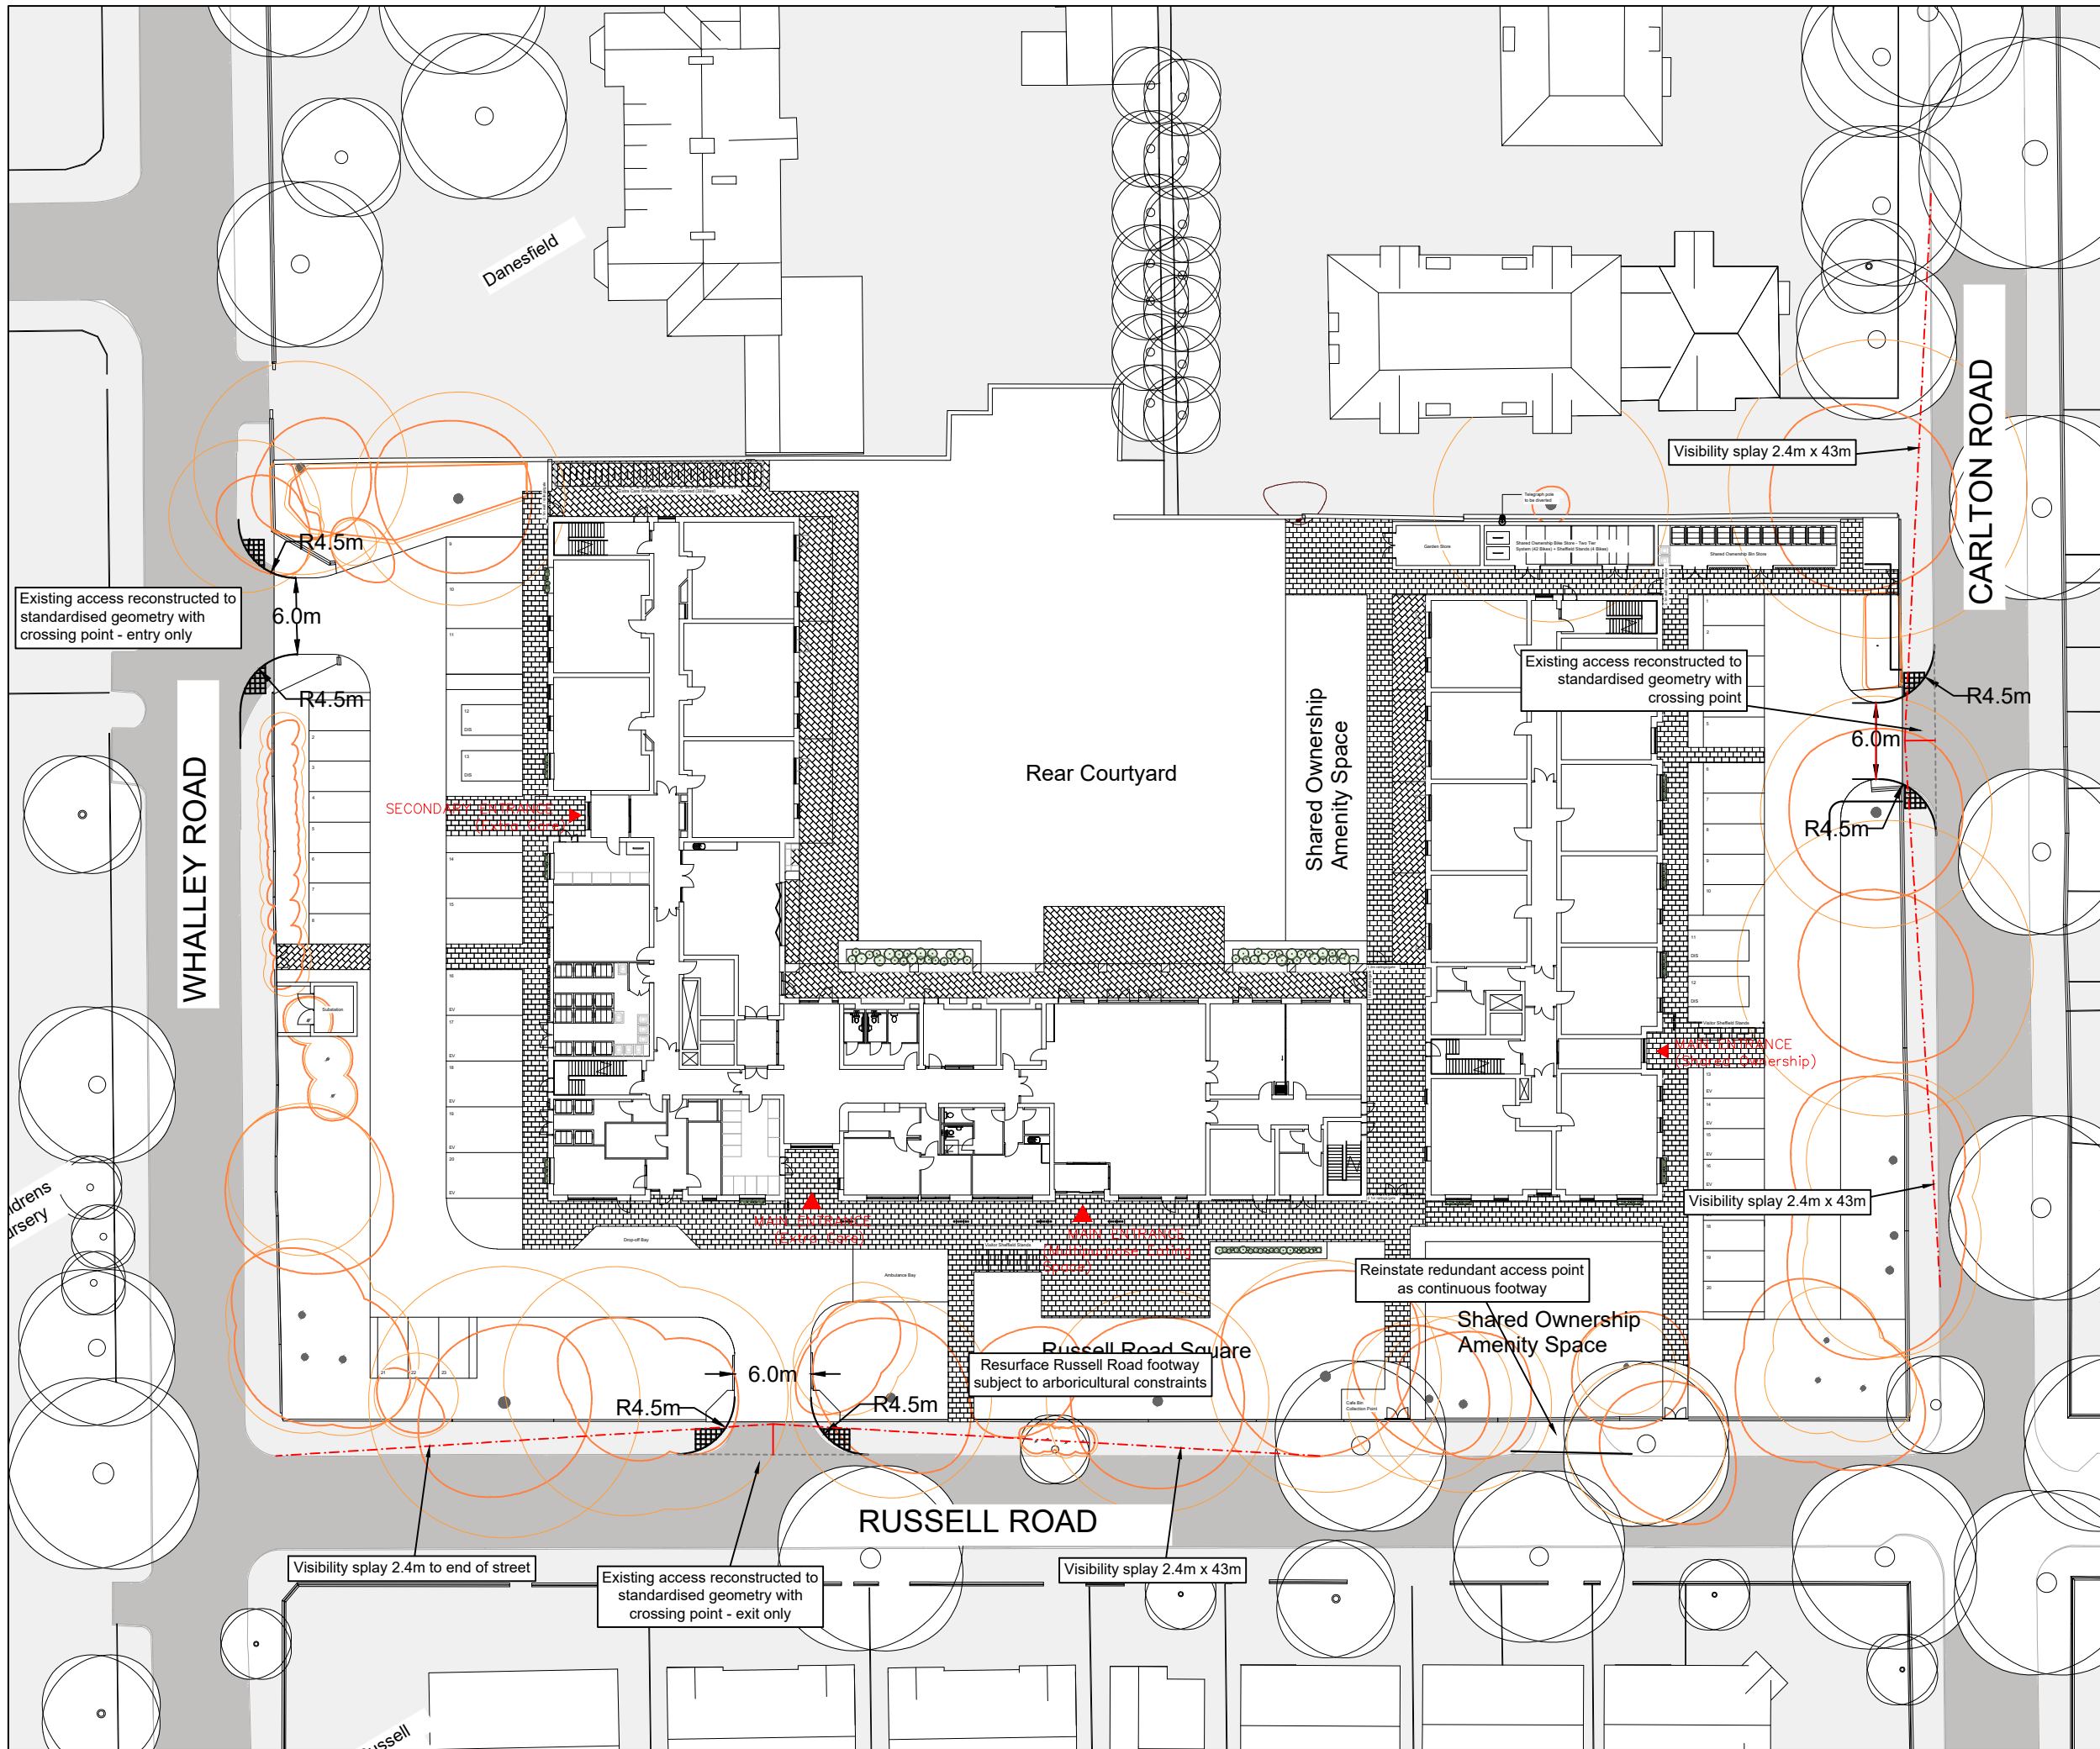

THIS DRAWING MAY BE USED ONLY FOR THE PURPOSE INTENDED AND ONLY WRITTEN DIMENSIONS SHALL BE USED

NOTES

Layout subject to detailed design and confirmation of statutory undertakers' equipment.

Revision Details	By	Date	Suffix
	Check		

Drawing Number
SK223104-021

Russell Road, Manchester
Drawing Title
Proposed Site Access Arrangements

Scale at A3
1:500

Drawn	Approved
JAT	LGS

Check	Date
LGS	12.07.24



SK Transport Planning Ltd
Albion Wharf | Manchester | M1 5LN
www.sktransport.co.uk
0161 234 6509