


location plan

scale 1:1250

0 125

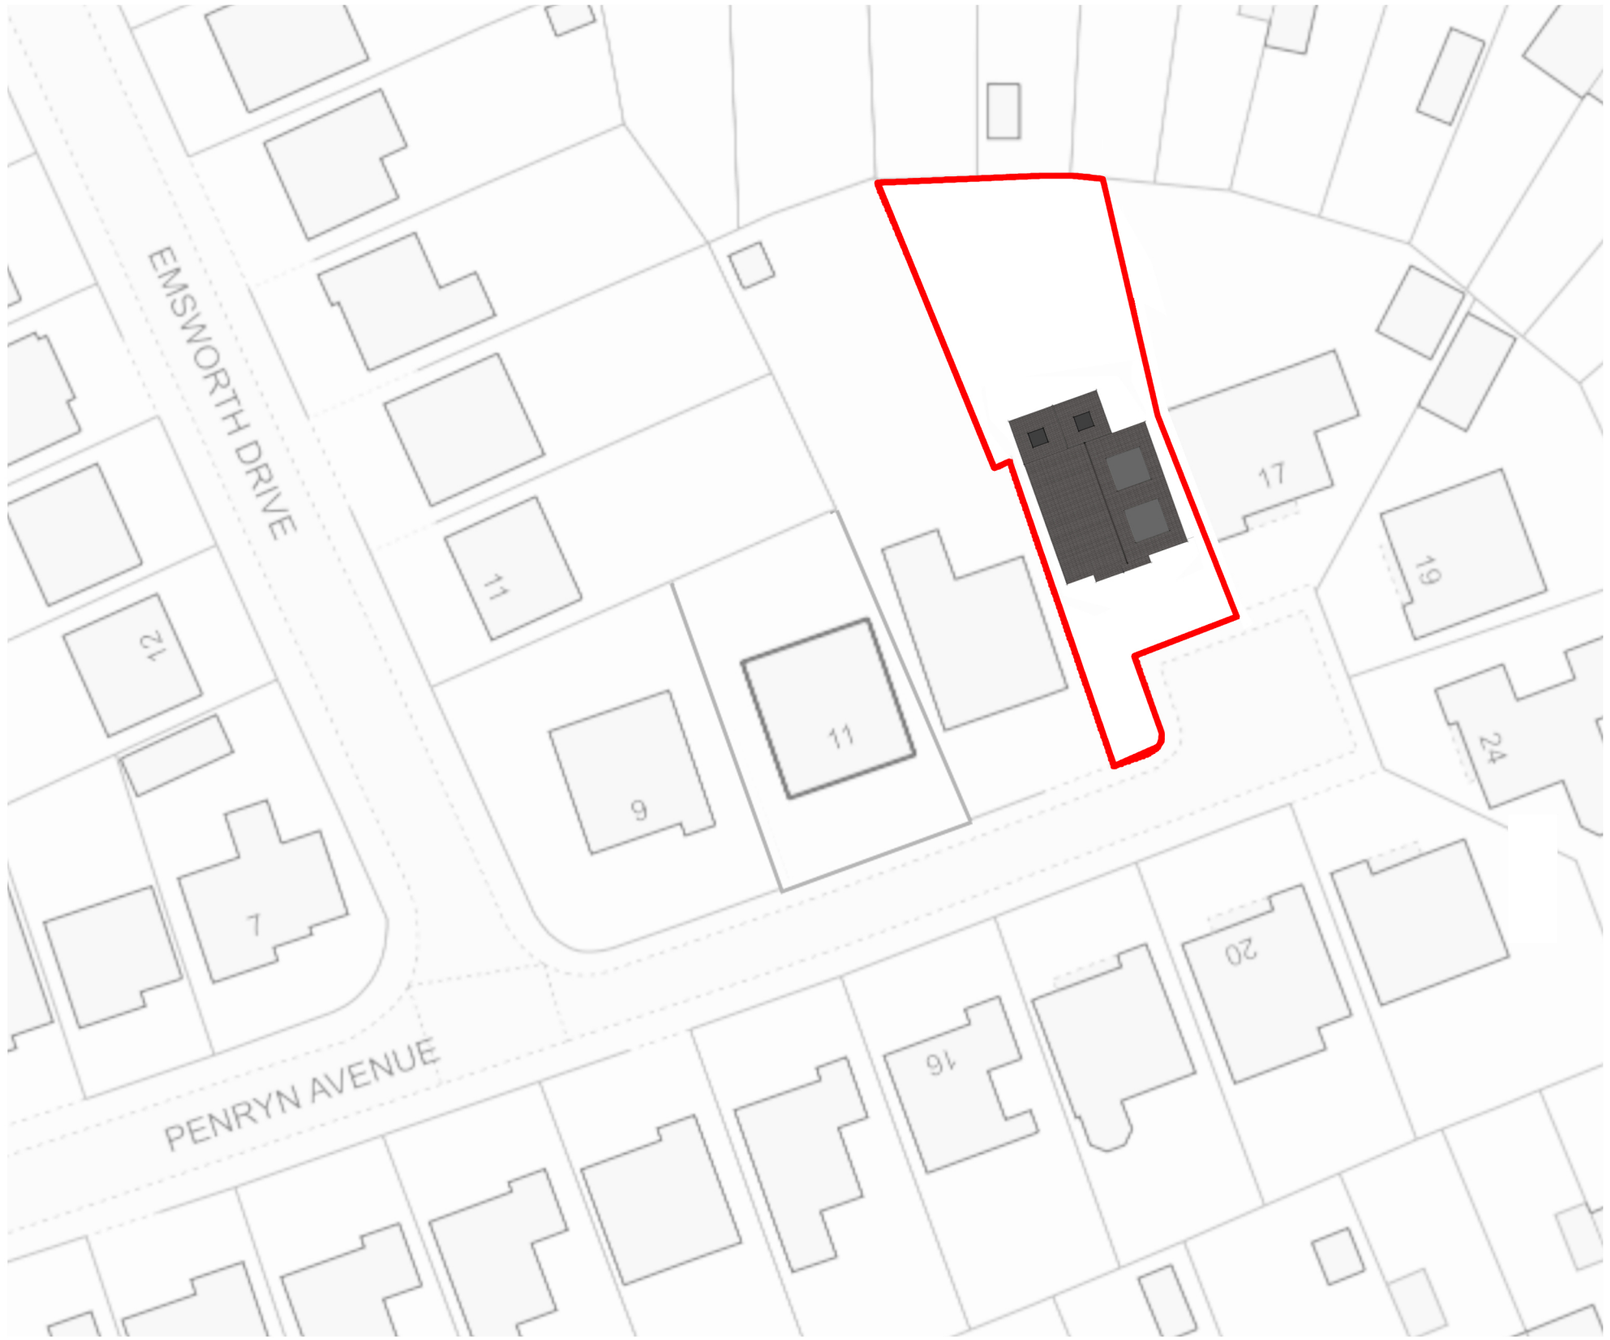

proposed block plan

scale 1:500

0 50

revision:	issue: DRAFT

Contractor to check all measurements on site prior to the commencement of work and notify TD Design of any discrepencies. All setting out to be approved by TD Design prior to fabrication. TD Design retain the copyright ownership of the drawings which must not be copied without written consent.

0 2 4 6 8 10

Drawing:	Location & Proposed Block Plan
Number:	PL001
Scale:	varies @ A3
Site:	15 Penryn Avenue, Sale M33 3PG

td DESIGN