



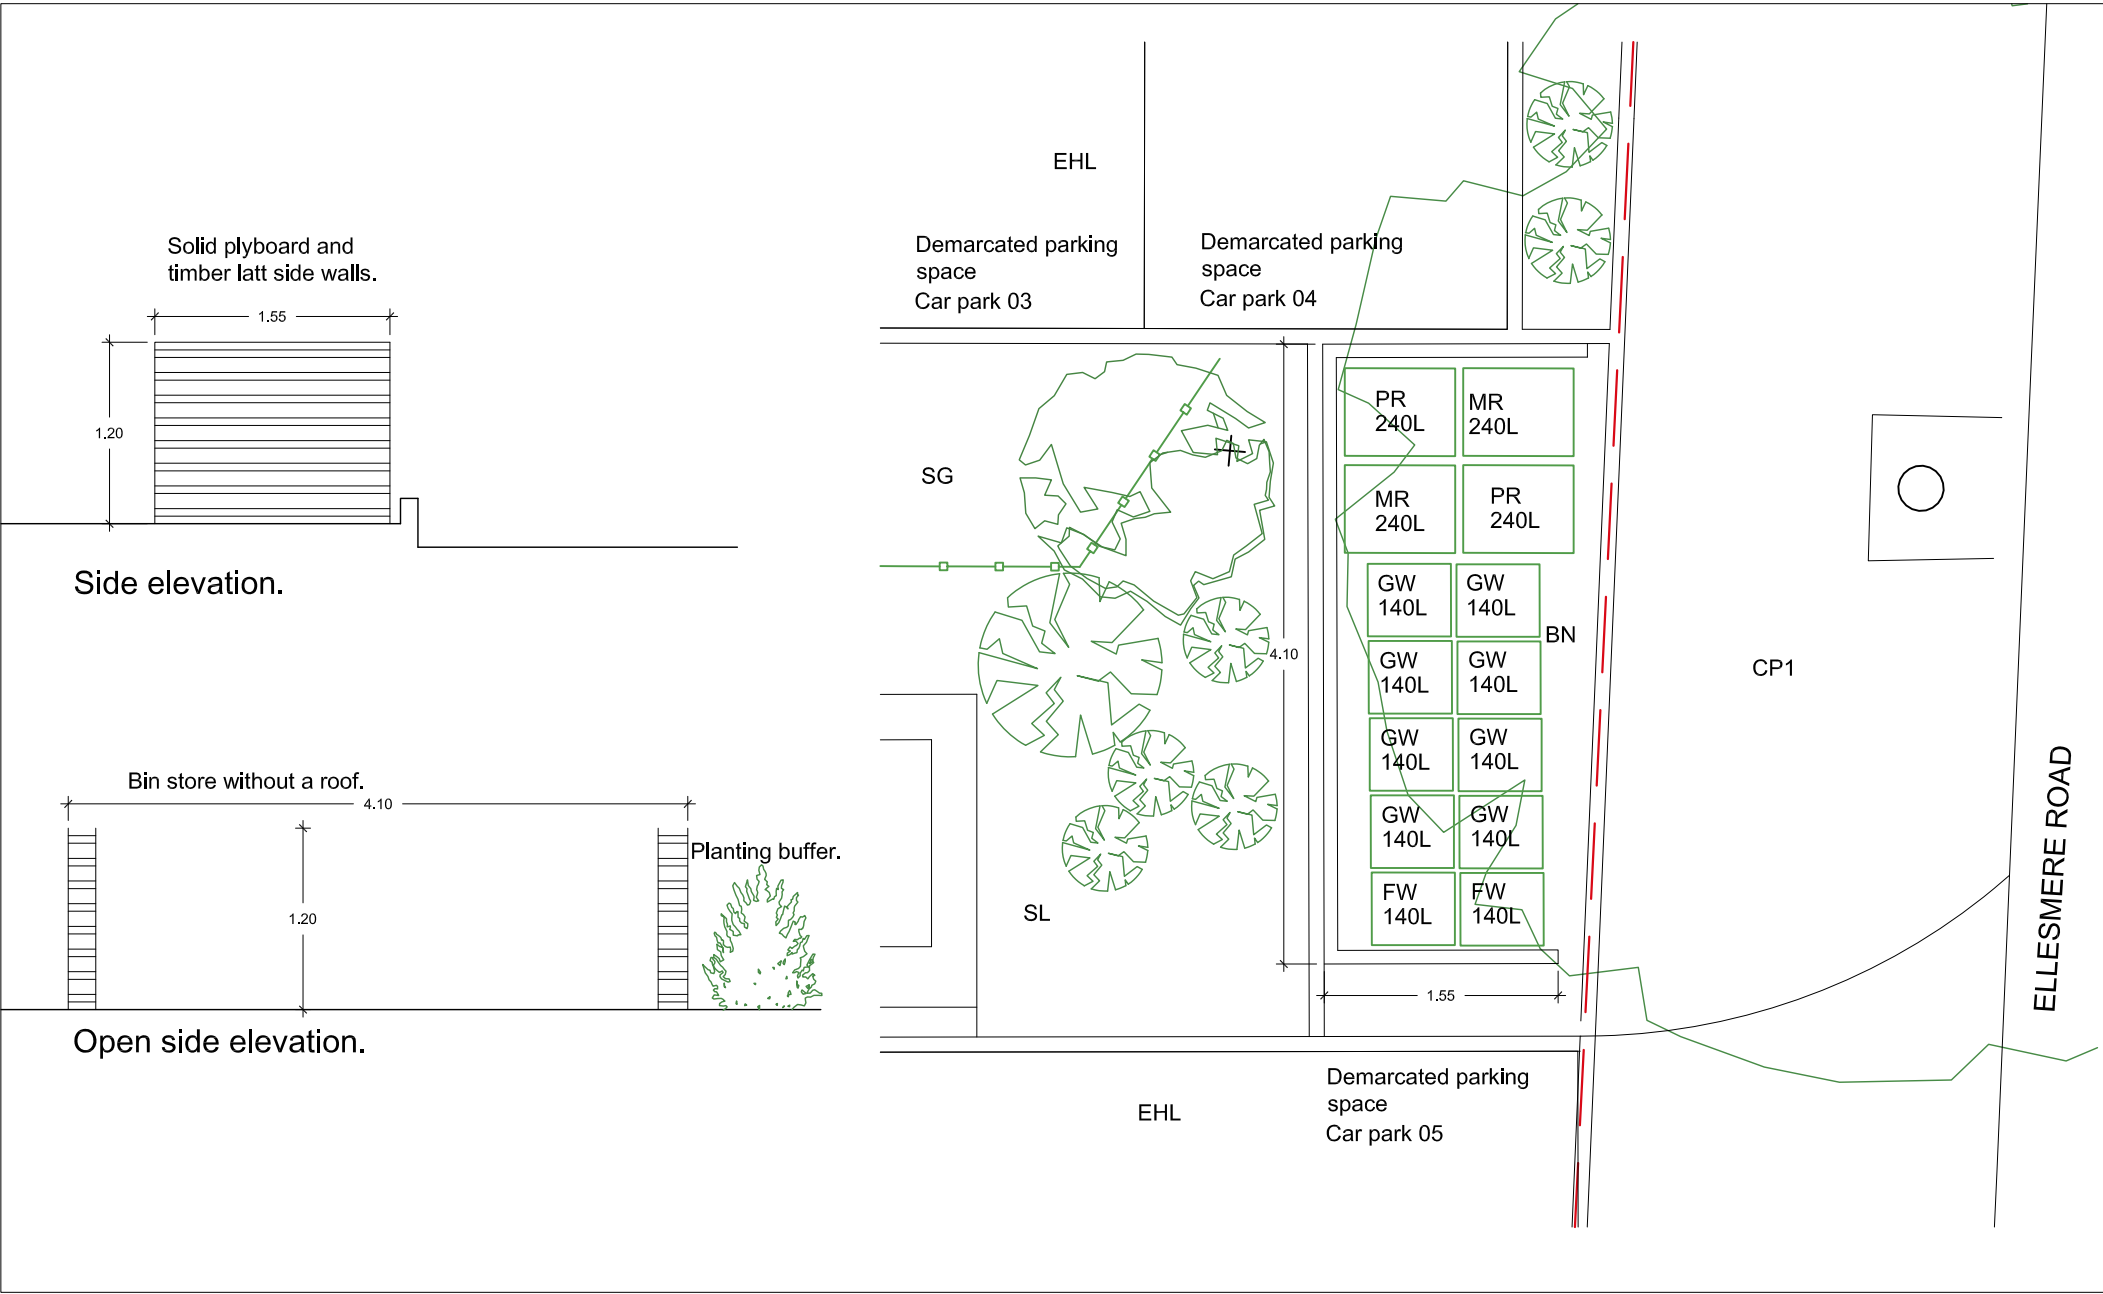

Bin store detail

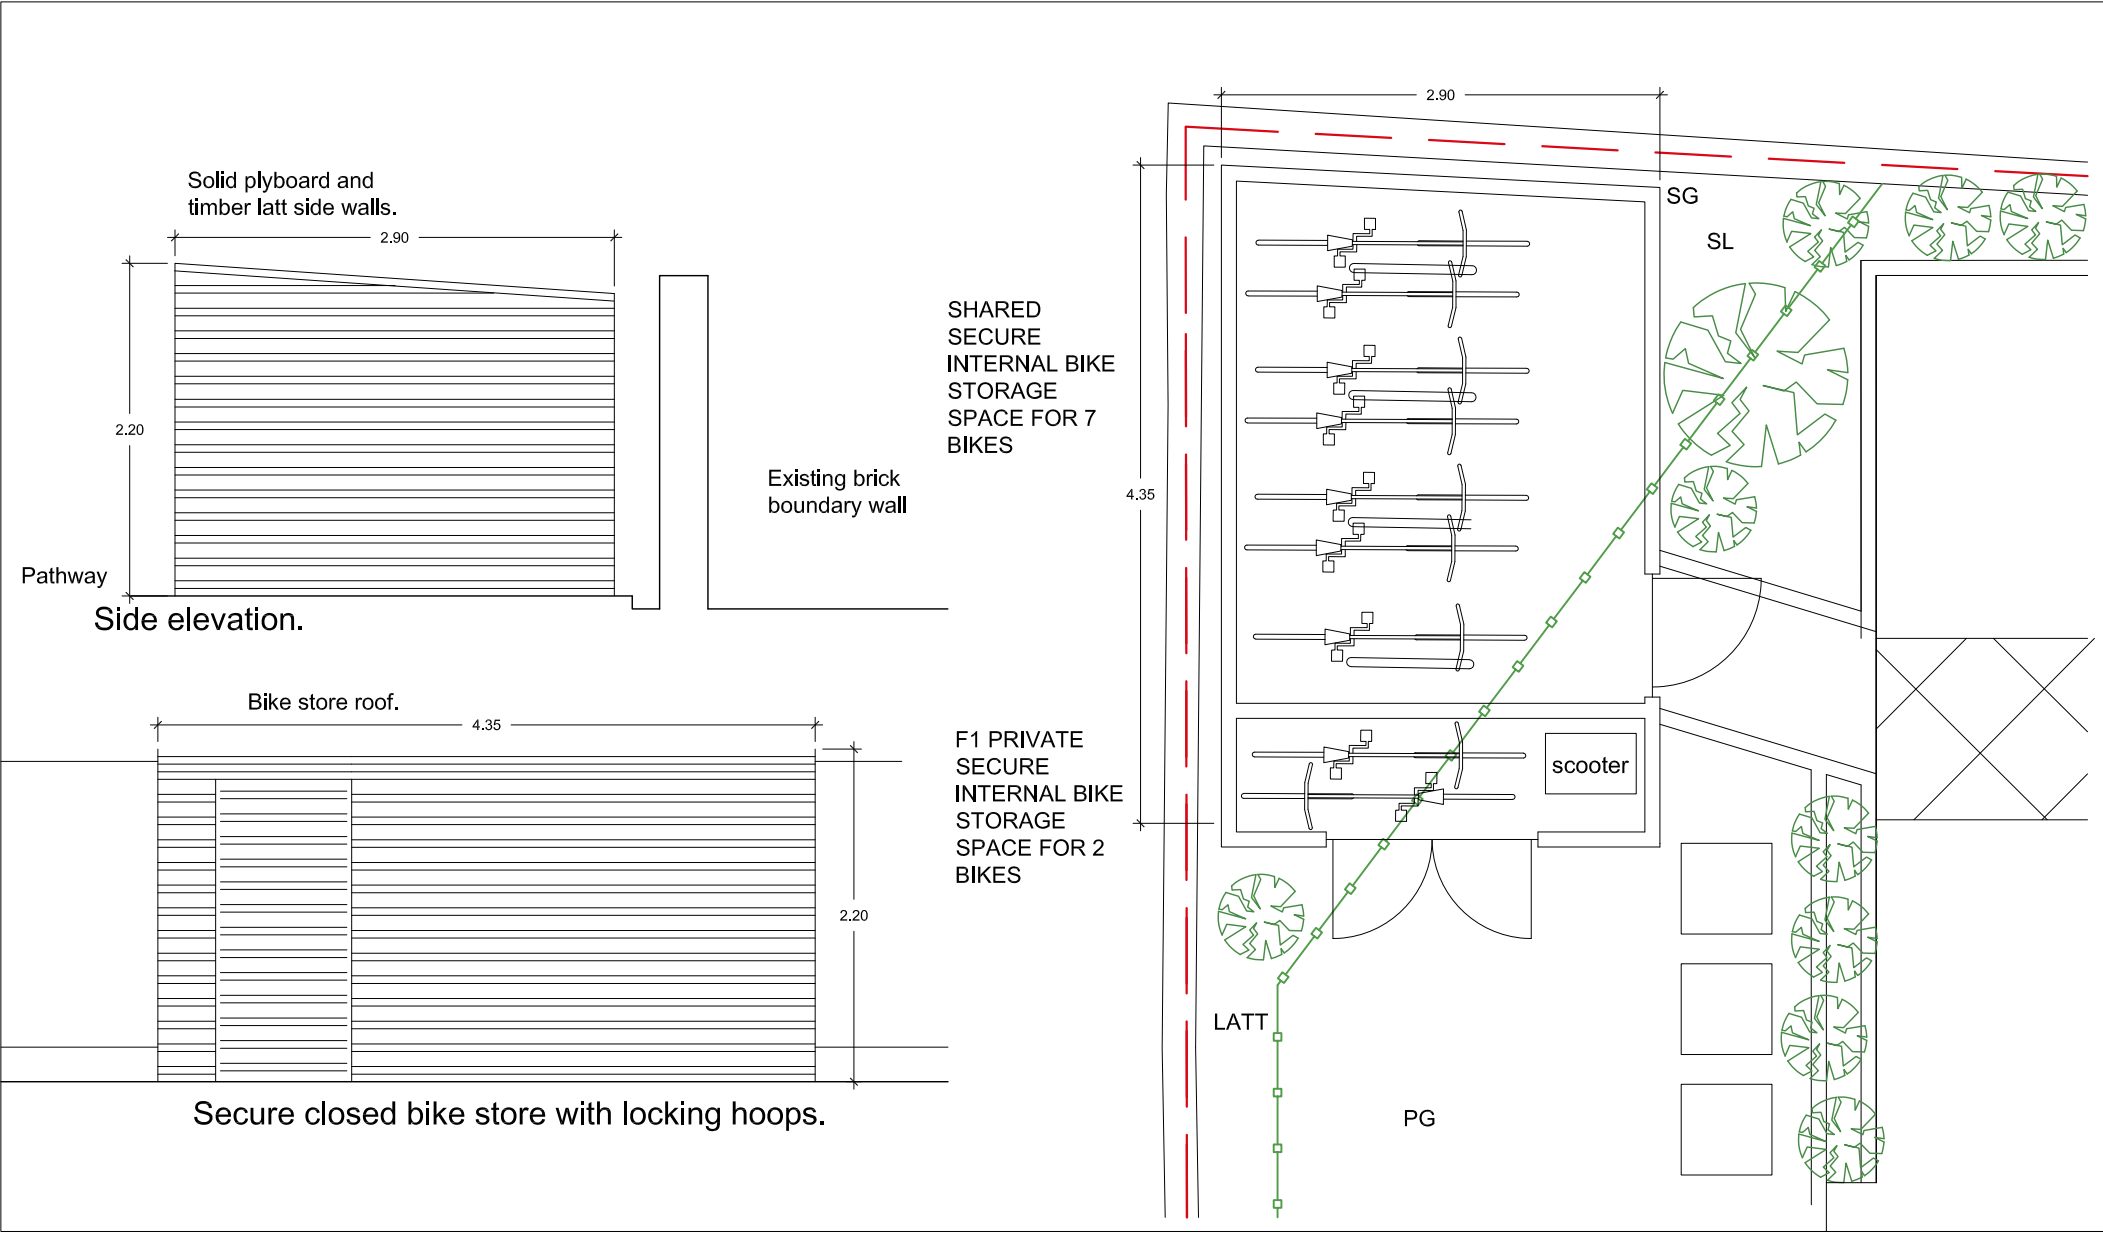

Bike store detail

PROJECT			CLIENT		PHASE		DATE	REV	DATE	REV
Manchester Veterinary Clinic 398 Wilbraham rd, Chorlton.			APL		Planning - PL		20/11/23			
PROJECT NO	SITE	PHASE	DWG NO	REV	SCALE	SHEET	20/12/23	A		
164.1 -	398WIL -	PL -	AD1	A	1 : 50	A3				
DRAWING TITLE Bin and Bike store details					s j simon james arq ltd/architects UK: 120 Grosvenor st. A8 Saints. Manchester. M1 7HL					