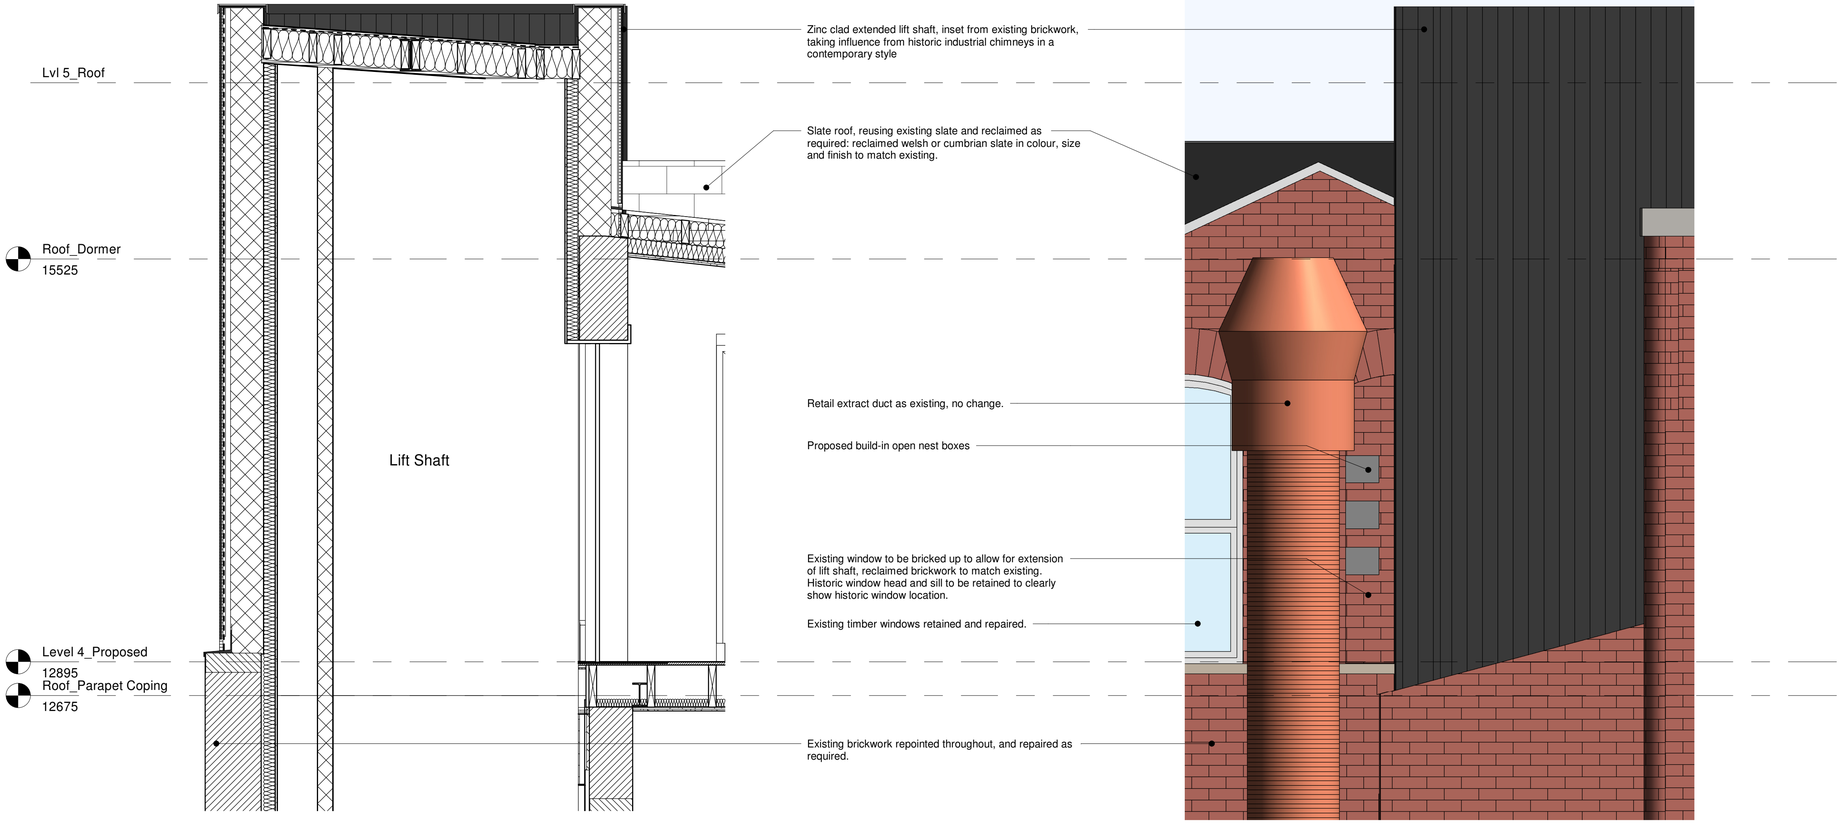


Proposed Lift Extension Section Detail
1 : 20

Proposed Lift Shaft Extension Elevation Detail
1 : 20

©
DO NOT SCALE. Use figured dimensions only. Contractor is to check all dimensions before commencement of works. This drawing is copyright. This data to be used as x-ref file only - not as live data. This drawing must only be used for the purpose for which it is supplied.

NOTES:

Revision Number	Date	Description of Revision	Chkd	Appr
A	01/05/2024	Condition Variation Application	MD	RH

SEED Architects
Experience | Design Ethos | Passion
Parsonage Chambers, 3 Parsoange, Manchester M3 2HW - 0161 832 5750

status
Planning

job title
70 High Street

Location

drawing title
Proposed Facade Detail 2 of 2

author	date
MD	21/05/2024
checker	date
RH	21/05/2024

scale
1 : 20

paper size
A1

Project no.	Type	Seed drawing no.	Rev.
3293		A 501	A