



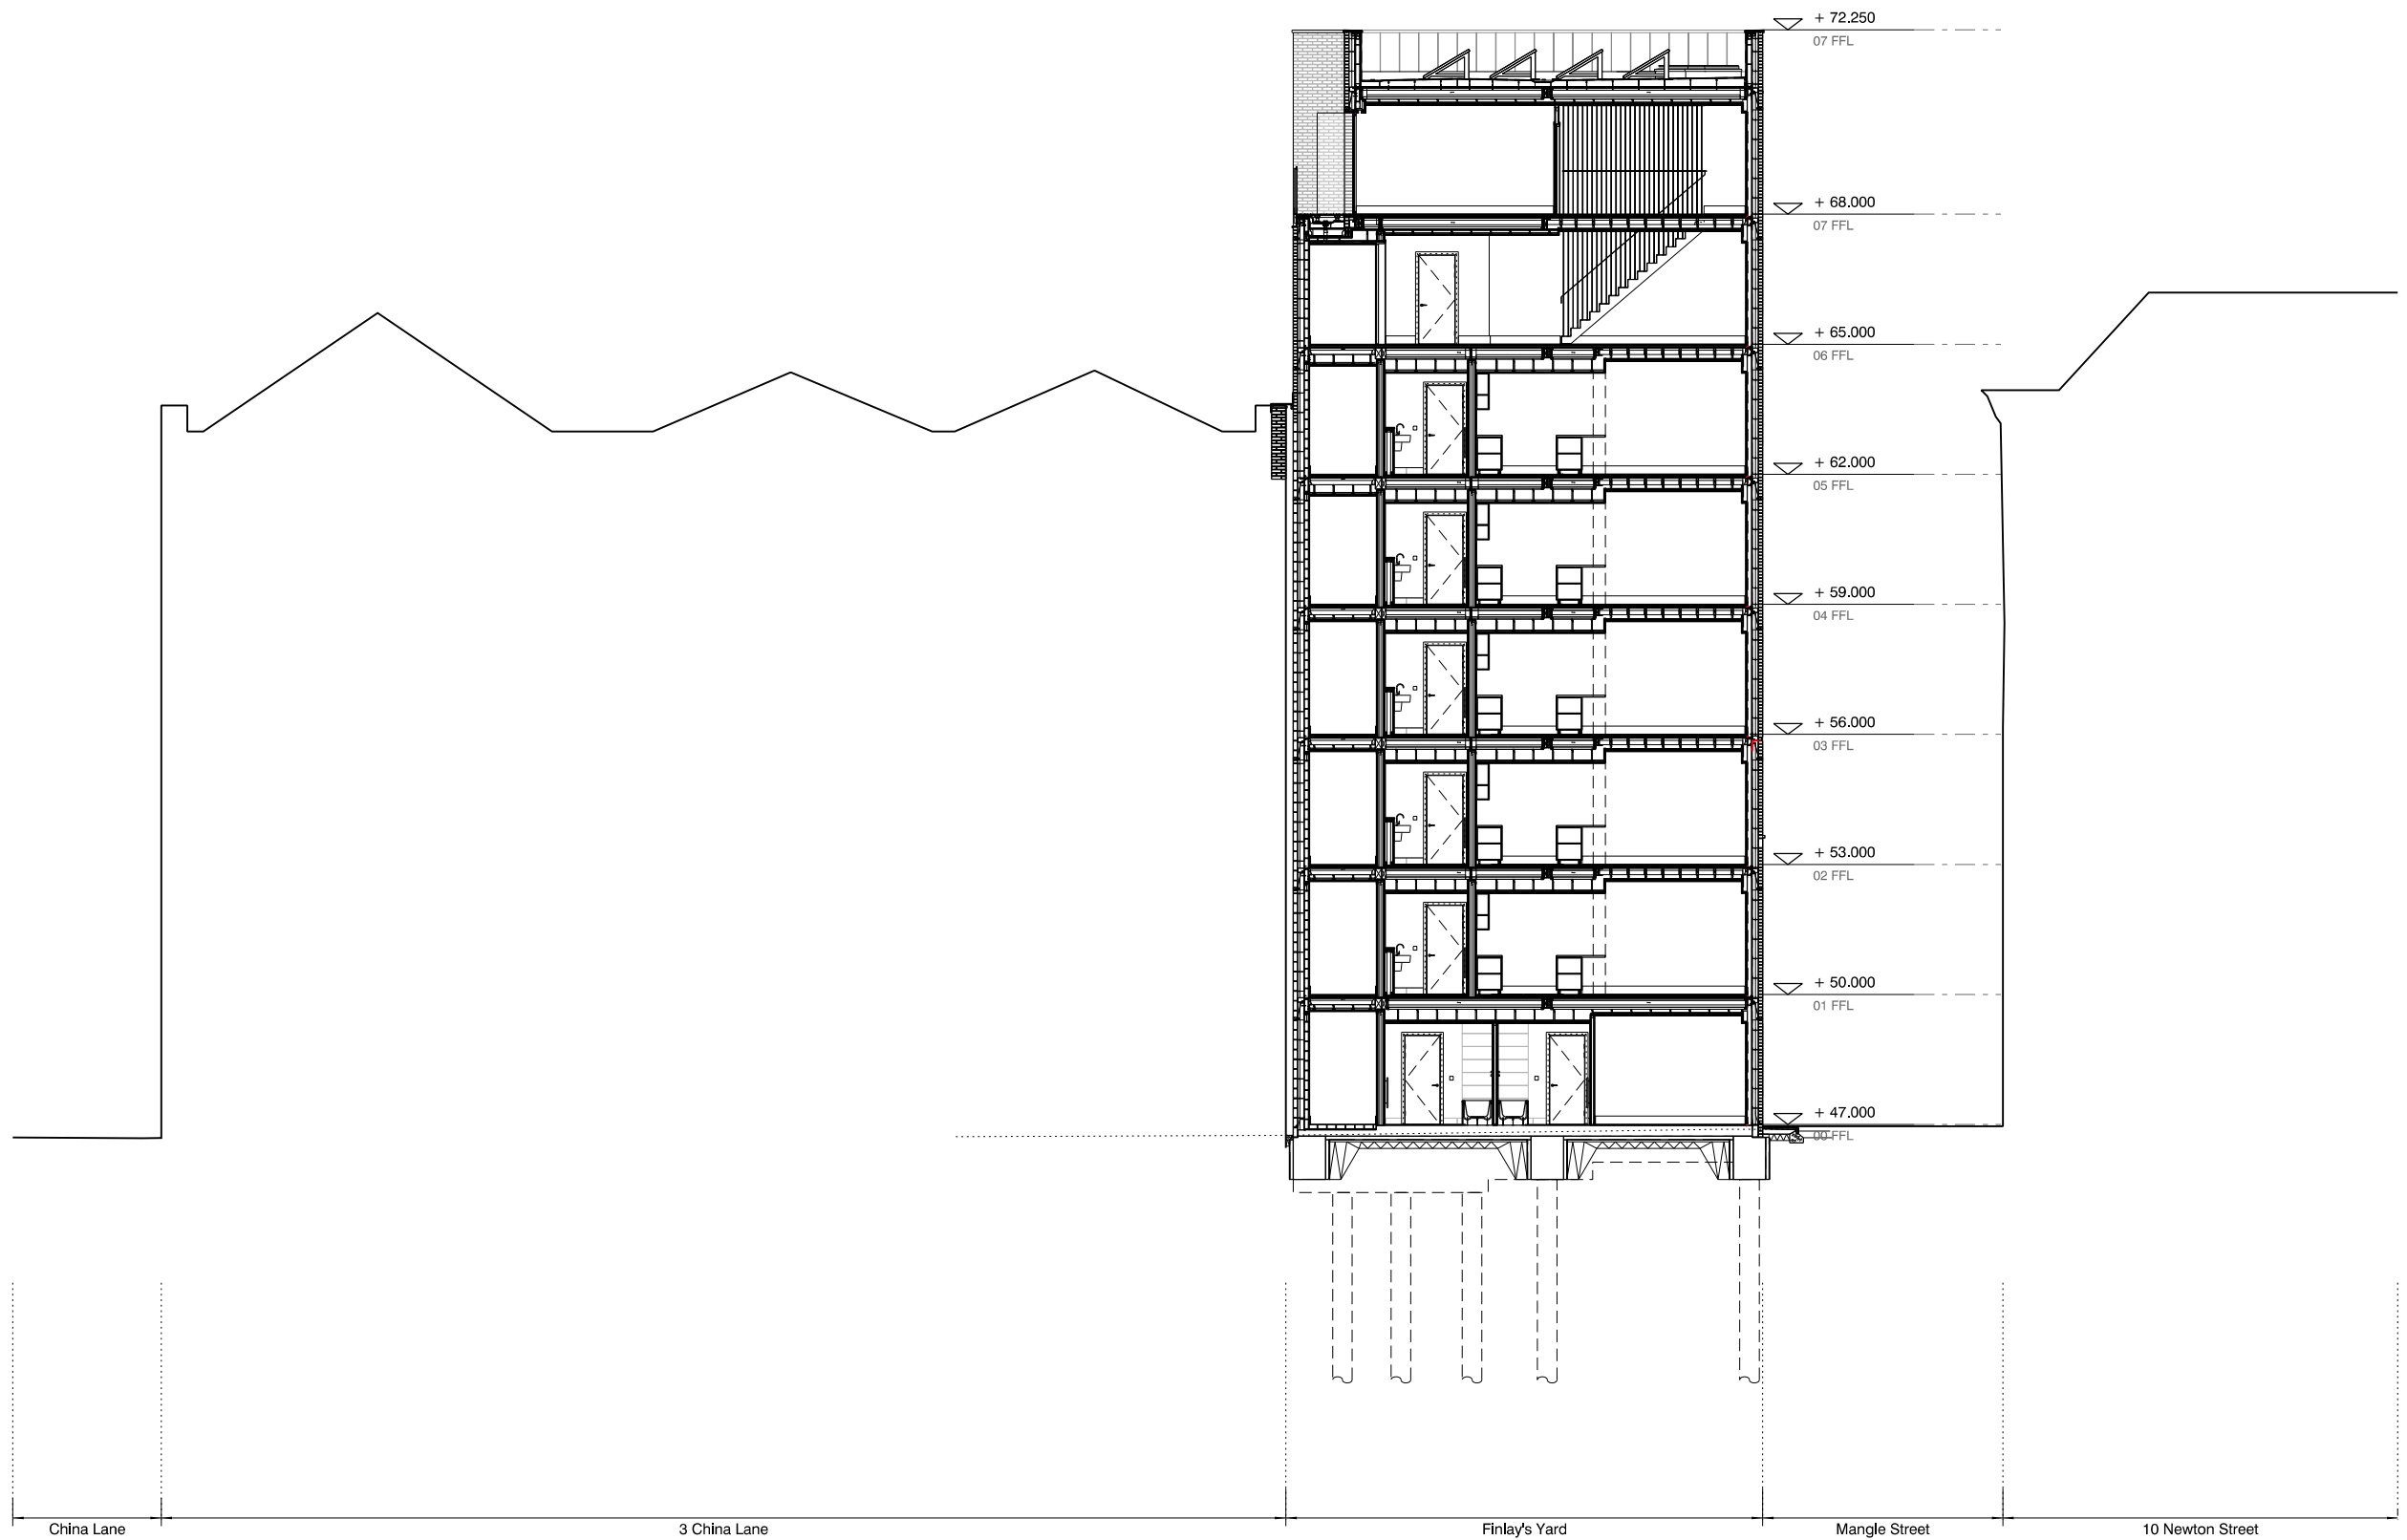

revision:	date:	note:
P01	20231106	planning submission
P02	20231115	PV's added to drawing

Note:

- No change to existing external facade
- PV's added to roof to satisfy Part L

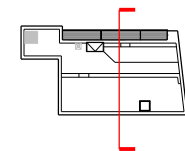

project
Finlay's Yard, 2 Mangle Street

job no.
7633

title
proposed section c

scale
1:250 @ A3

drawing no.
al(05)0022

stephenson hamilton risley
STUDIO

3 riverside mews
4 commercial street
manchester, M15 4RQ
www.shr.studio
email@shr.studio
0161 832 0244