


SITE PLAN.

Scale ; 1 ; 200. @ A3

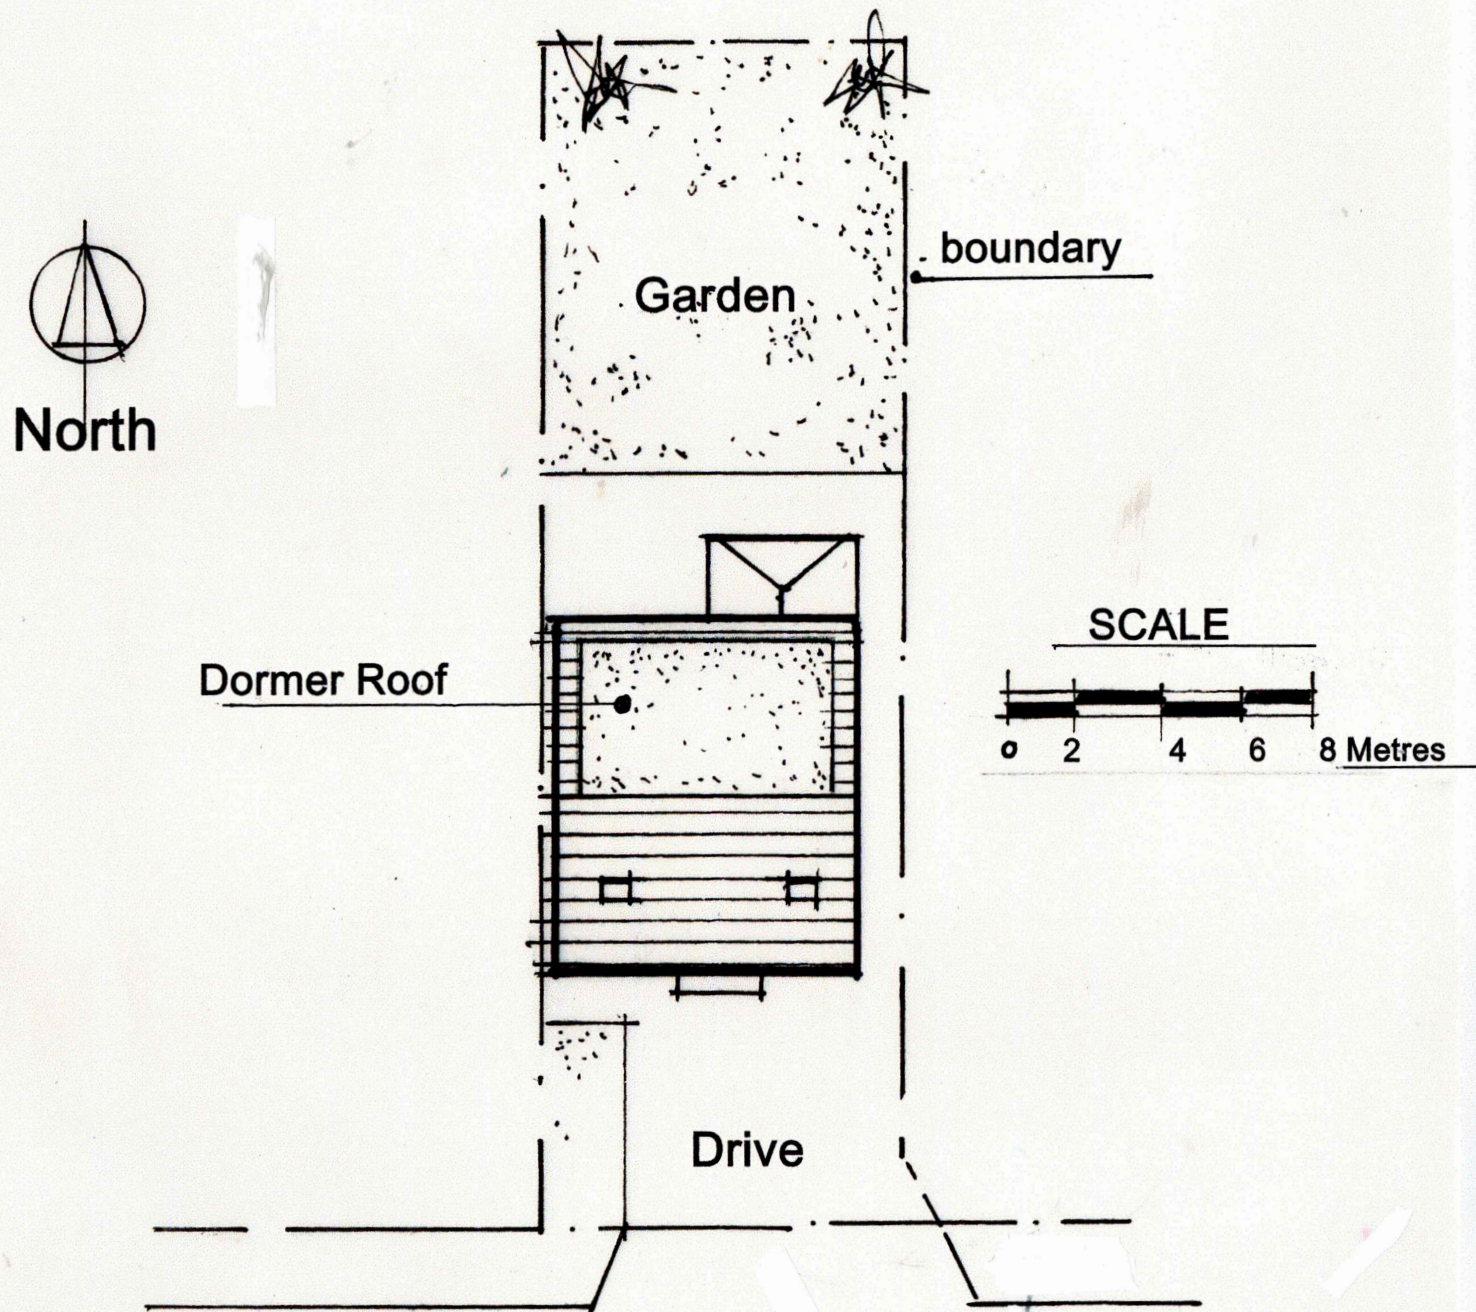

DARK WOOD CLOSE


DRWG. No; RG /ZA /03

STANFORDS
FOR BUSINESS



Produced 06 Apr 2021 from the Ordnance Survey MasterMap (Topography) Database and incorporating surveyed revision available at this date.

The representation of a road, track or path is no evidence of a right of way. The representation of features as lines is no evidence of a property boundary.

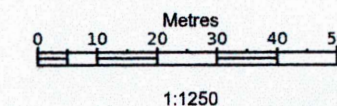

2, Dark Wood Cl, Manchester
M8 5EH

Supplied by: Stanfords 06 Apr 2021
Licence: © Crown Copyright and
database rights 2021 OS10003540
Order Licence Reference: OI14644
Centre coordinates: 385128 401966

LOCATION PLAN

Scale ; 1 ; 1250 @ A3

roger green