


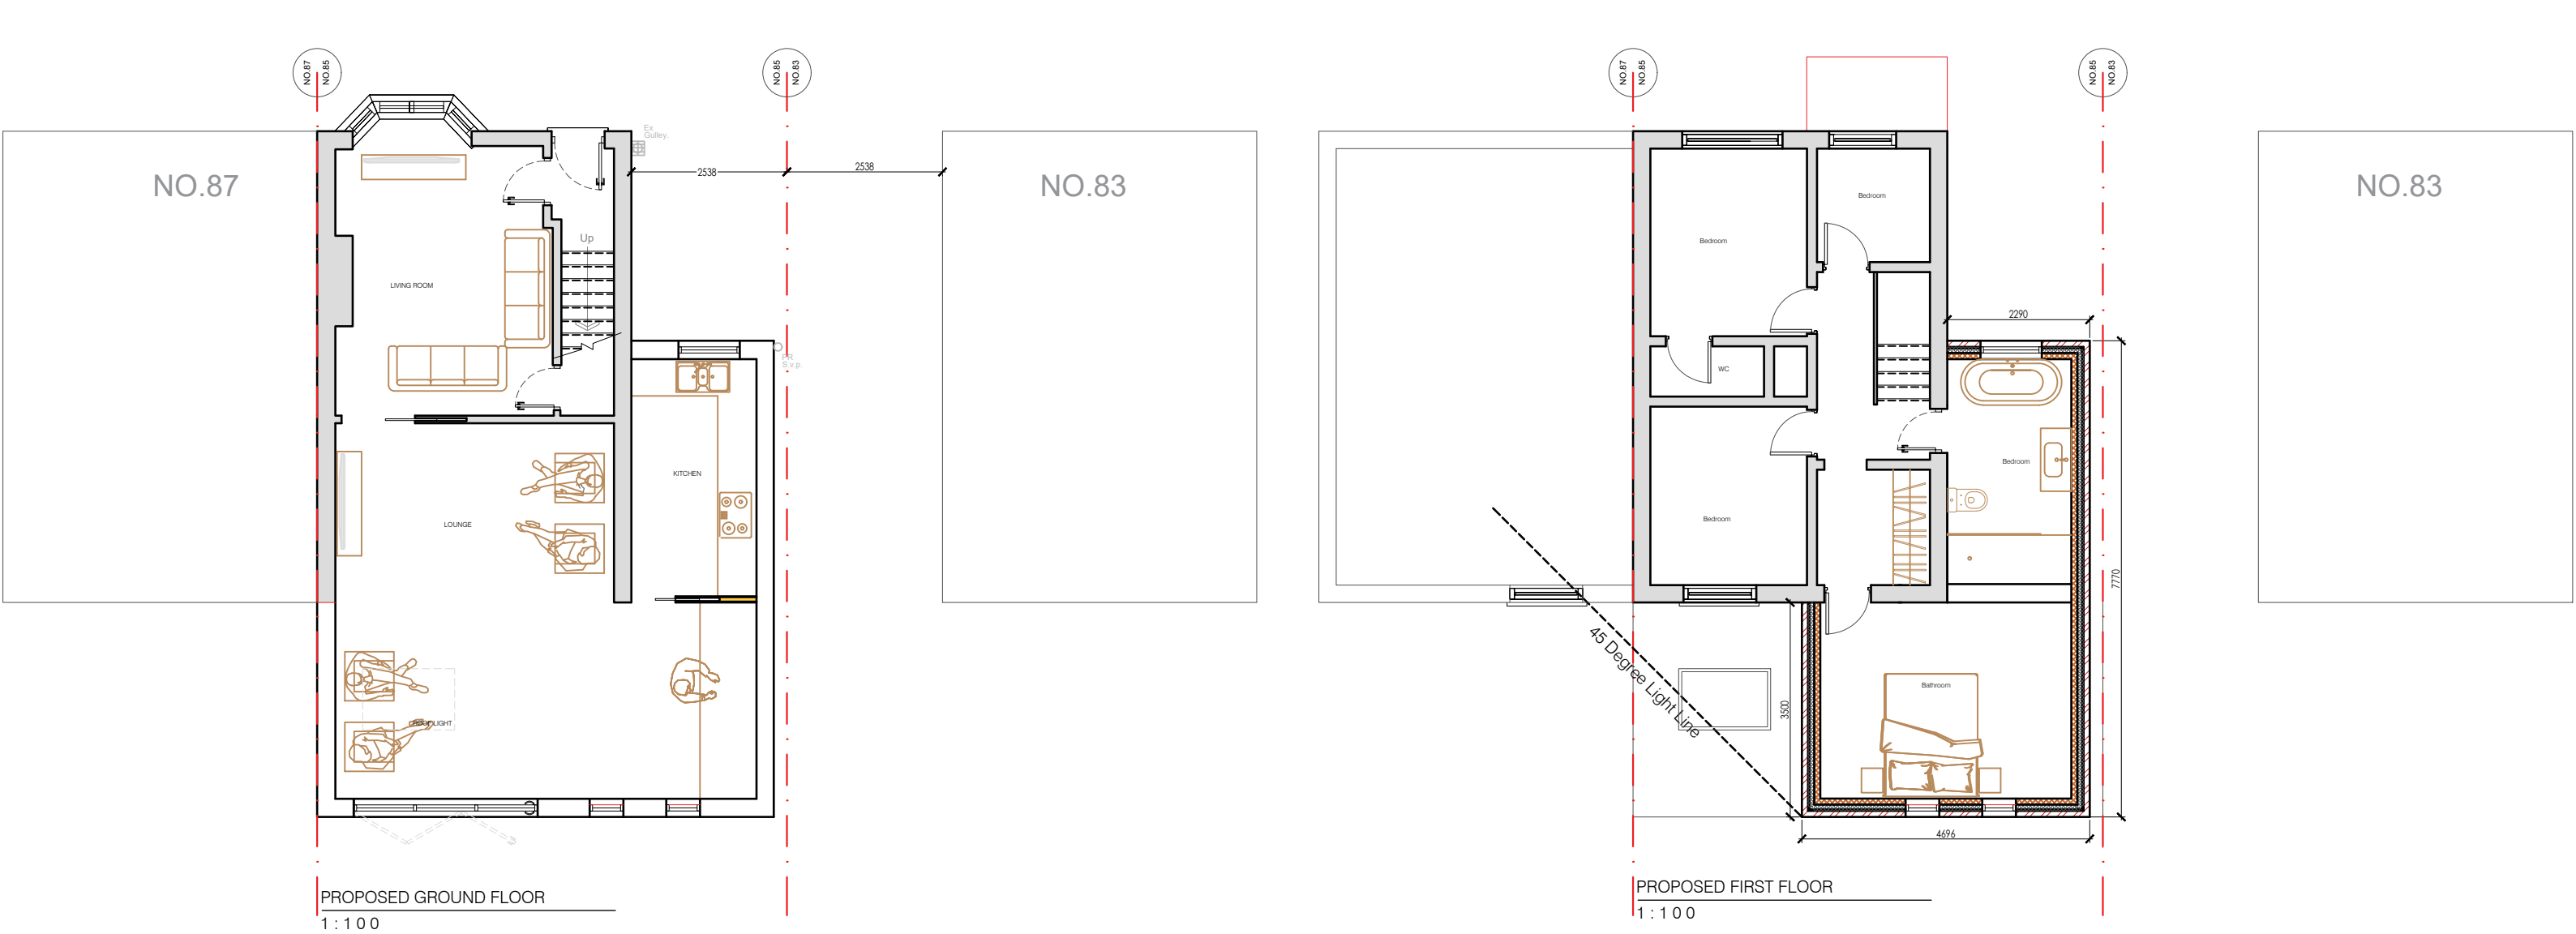

Key

Existing Structure

Proposed


Stud wall Proposed

Removals

Detail Above (e.g. rooflight, bulk head)

Assumed Boundary Line

015m

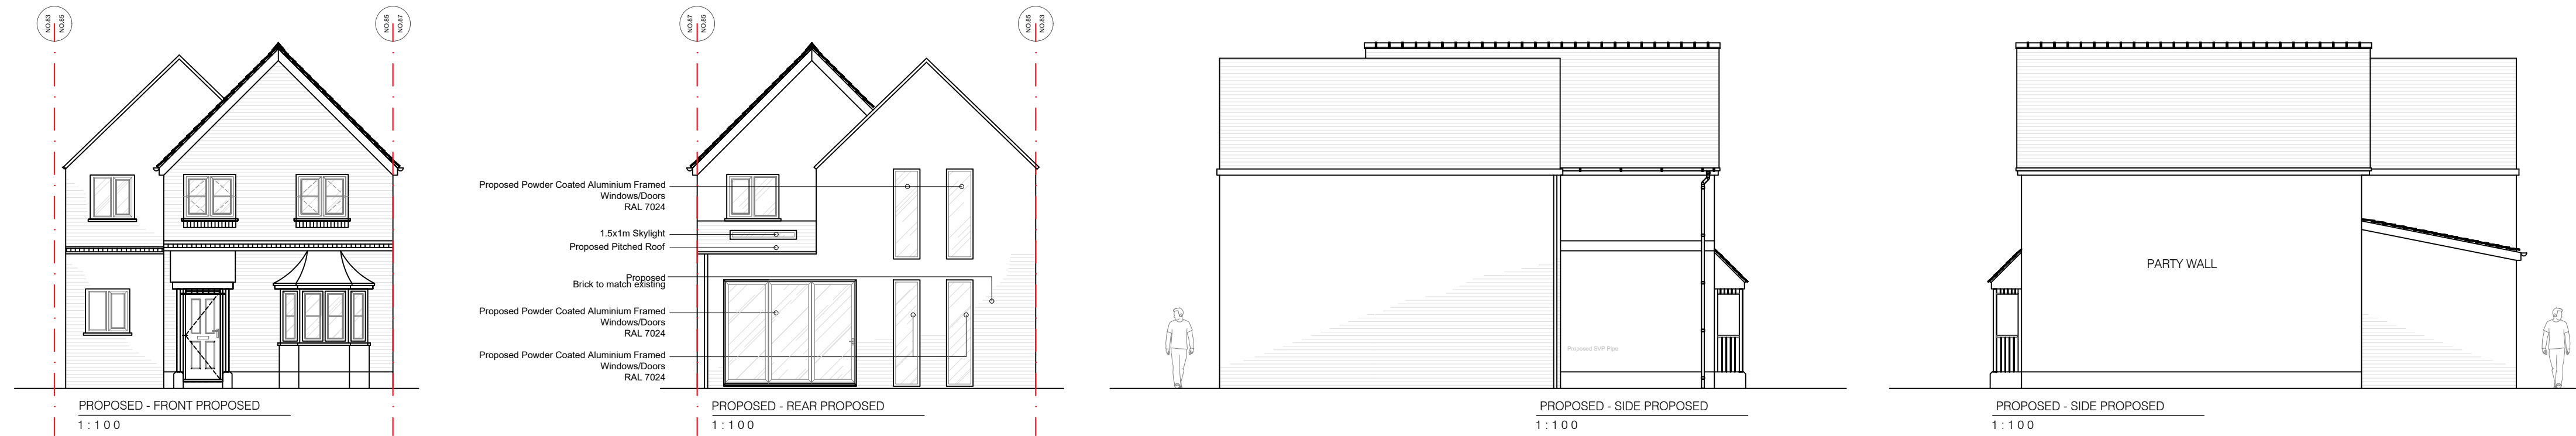

FOR PLANNING

|   |                                                |                            |            |            |  |
|---|------------------------------------------------|----------------------------|------------|------------|--|
| <div><div></div><div>DESIGNSTUDIO</div><div>TEL. 074 2911 5454</div><div>e-mail . info@wb-designstudio.com</div></div> | Project85 KERSCOTT ROAD<br>MANCHESTER, M23 0GD | Date21/05/2024             | Scale1.100 | Drawn ByWB |  |
|   |                                                | Drawing noWBDS-00000-02/02 |            | Rev        |  |