


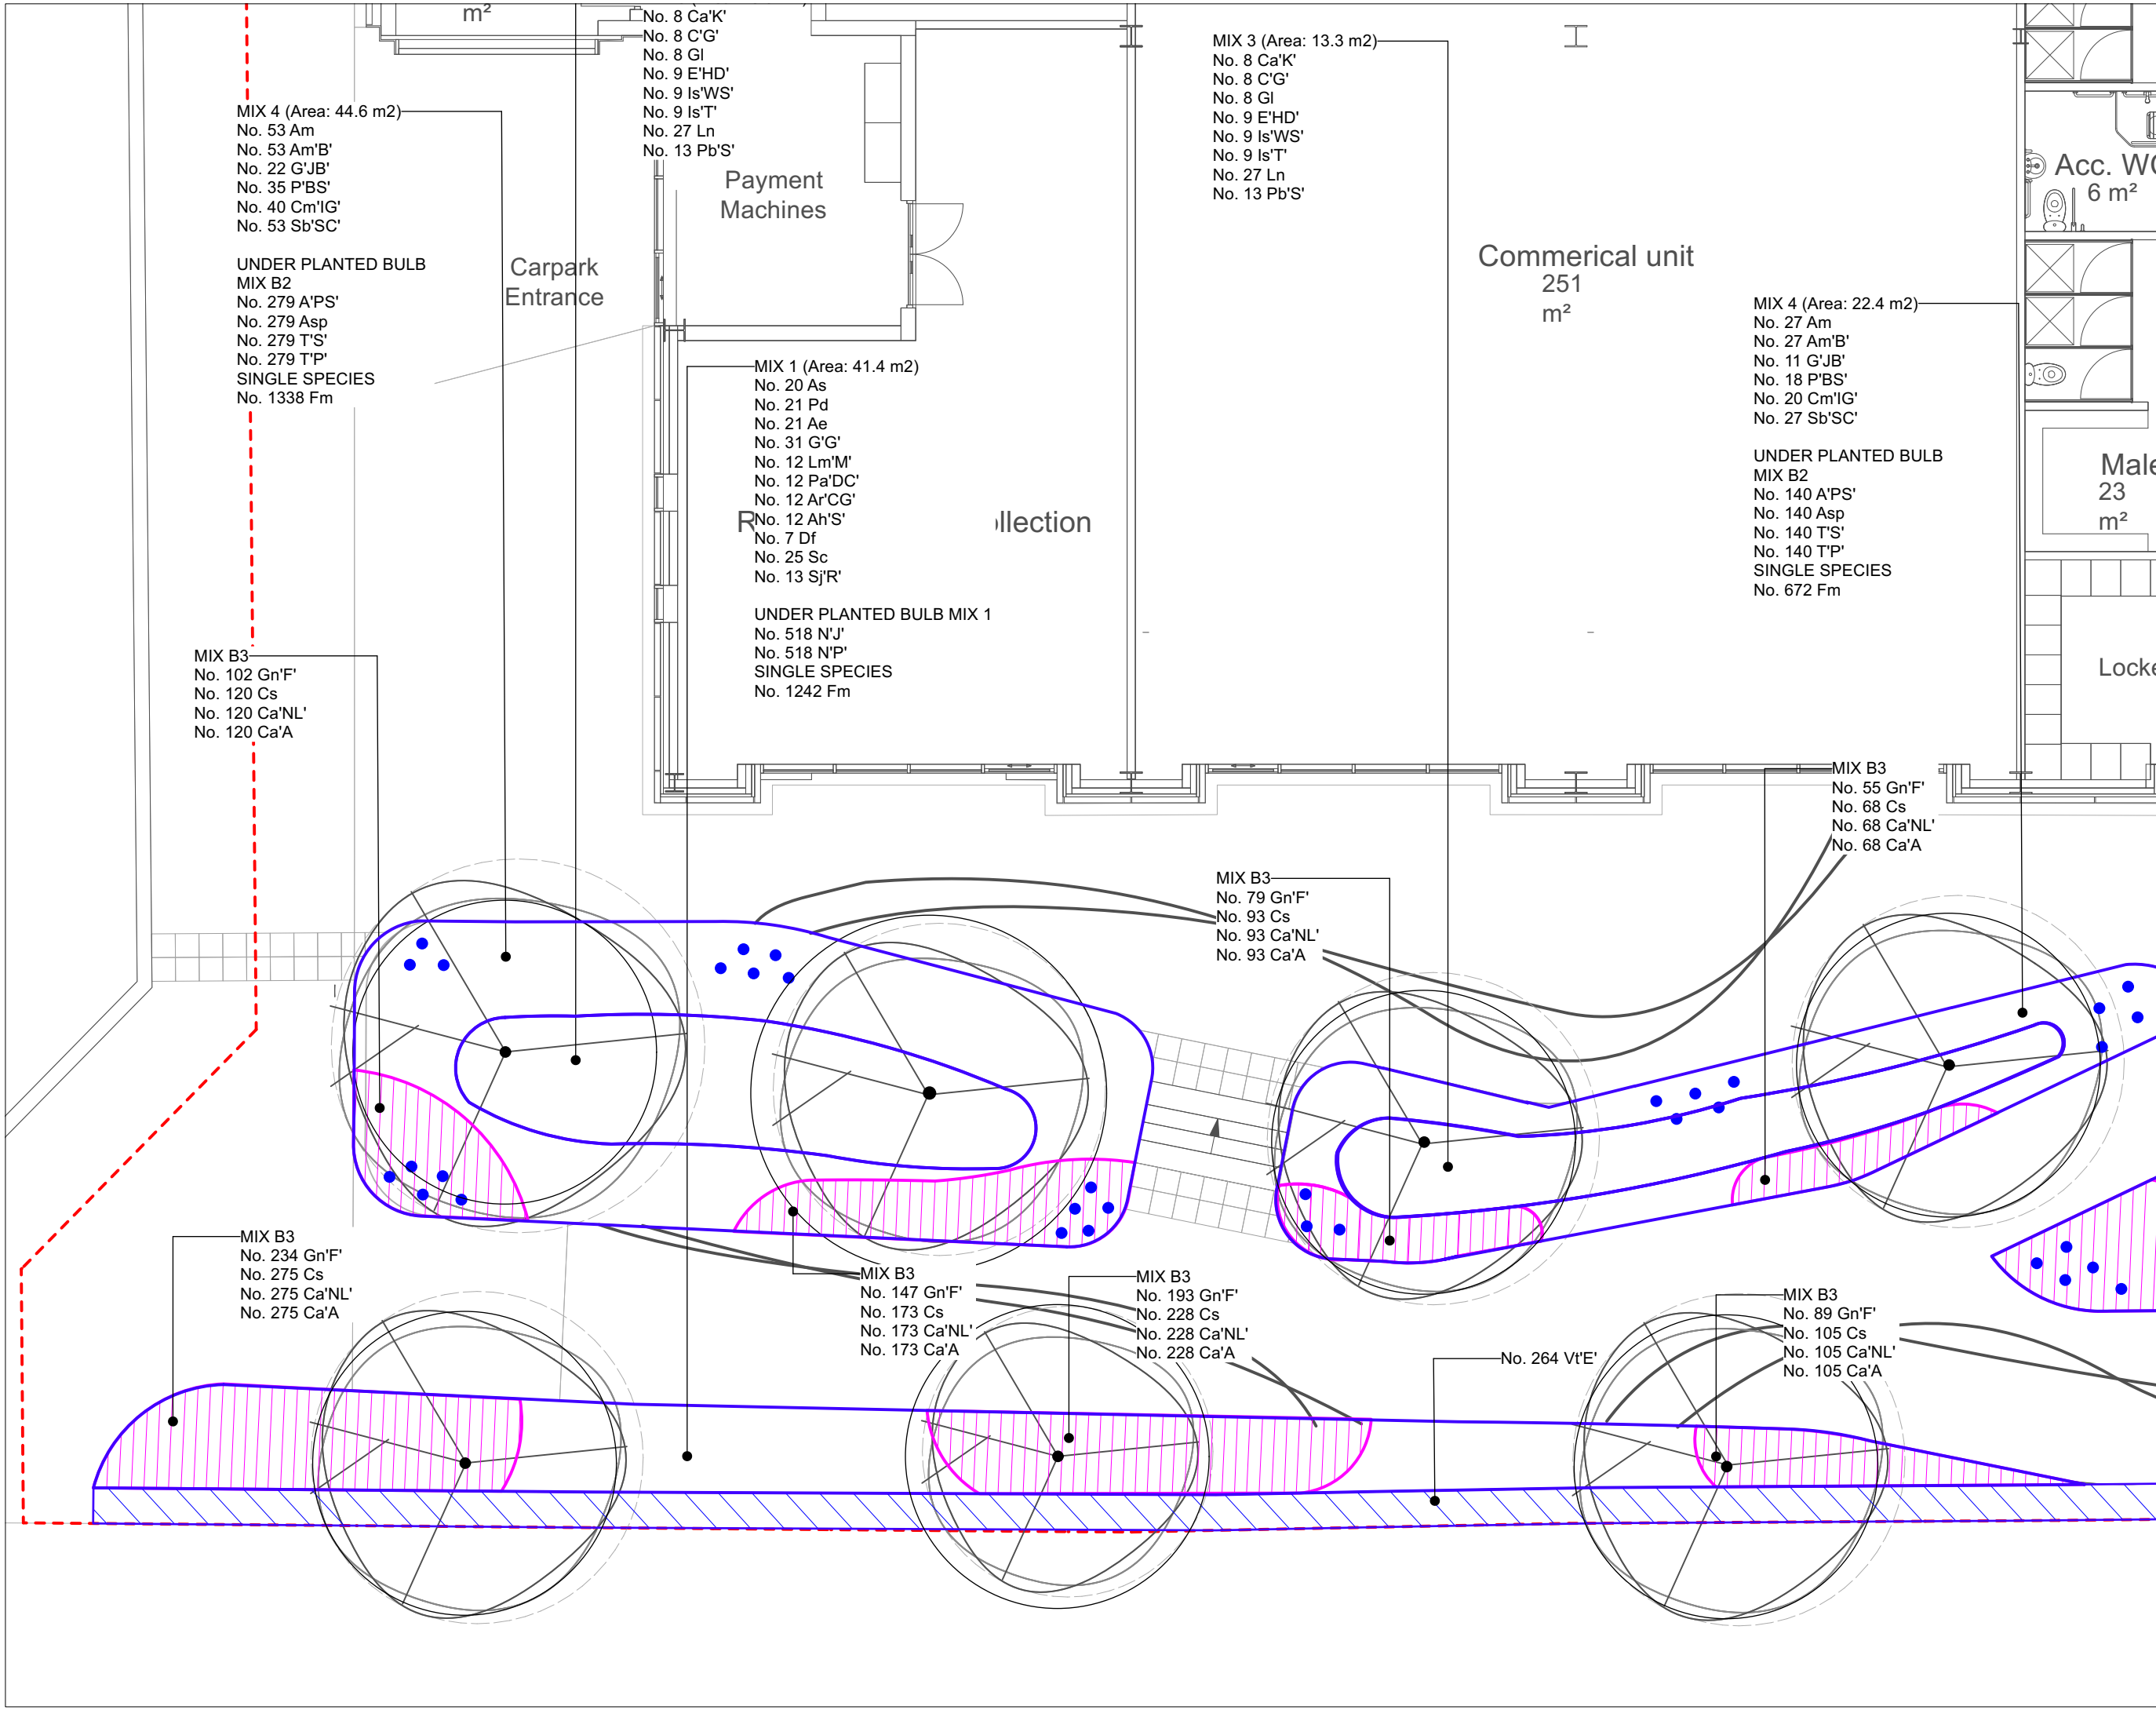

C

THIS DRAWING IS COPYRIGHT PROTECTED AND MAY NOT BE REPRODUCED IN WHOLE OR PART WITHOUT WRITTEN AUTHORITY FROM THE OWNER.

NOTES:

1. Do not scale from this drawing.
2. Always work to noted dimensions.
3. All dimensions are in millimetres unless otherwise stated.
4. All setting out, levels and dimensions to be agreed on site.
5. The dimensions of all materials must be checked on site before being laid out.
6. This drawing must be read with the relevant specification clauses and detail drawings.
7. Order of construction and setting out to be agreed on site.

KEY

Ancoats Mobility Hub Application Boundary

Mix perrenial and shrub planting
Refer to drawing 45306-PLA-00-00-DR-L-2006 for planting schedule and specification for details.

Instant hedge planting
Single species instant hedge: Height 2000 to be maintained at 1800mm. Refer to drawing 45306-PLA-00-00-DR-L-2006 for planting schedule and specification for details.

Accent planting - *Solvia nemorosa* 'Pink Friesland'
Refer to drawing 45306-PLA-00-00-DR-L-2006 for planting schedule and specification for details.

Accent planting - *Solvia nemorosa* 'Pink Friesland'
Refer to drawing 45306-PLA-00-00-DR-L-2006 for planting schedule and specification for details.

Bulb planting
Refer to drawing 45306-PLA-00-00-DR-L-2006 for planting schedule and specification for details.

NOTES

For tree planting information see drawing 2522-PLA-00-00-DR-L-2000 for details.

REFER TO NBS SECTION Q28 / Q31.

S4-P02 25/07/24 Planning conditions discharge TF AM
S4-C02 18/07/24 Construction TF AM
S4-C01 10/04/24 Construction YH AM
D2-P01 24/03/23 Tender YH AM

Revision Date Description Drawn Apprvd.

p · ie

Planit I.E. Limited

Manchester | London | Liverpool | Leeds | Standish

E: info@planit-ie.com W: planit-ie.com

MANCHESTER

2 Back Grafton St

Altrincham

WA14 1DY

T: 0161 928 9281

Client Manchester Life

Project Ancoats Mobility Hub

Drg Title Planting Plan

Created on 10-03-23 Created by YH Approved by AM

Scale 1:200 Size A3 Workstage Stage 5

Drg No. 45306-PLA-00-00-DR-L-2005 Suitability S4 Revision P02

© Planit I.E. Limited