


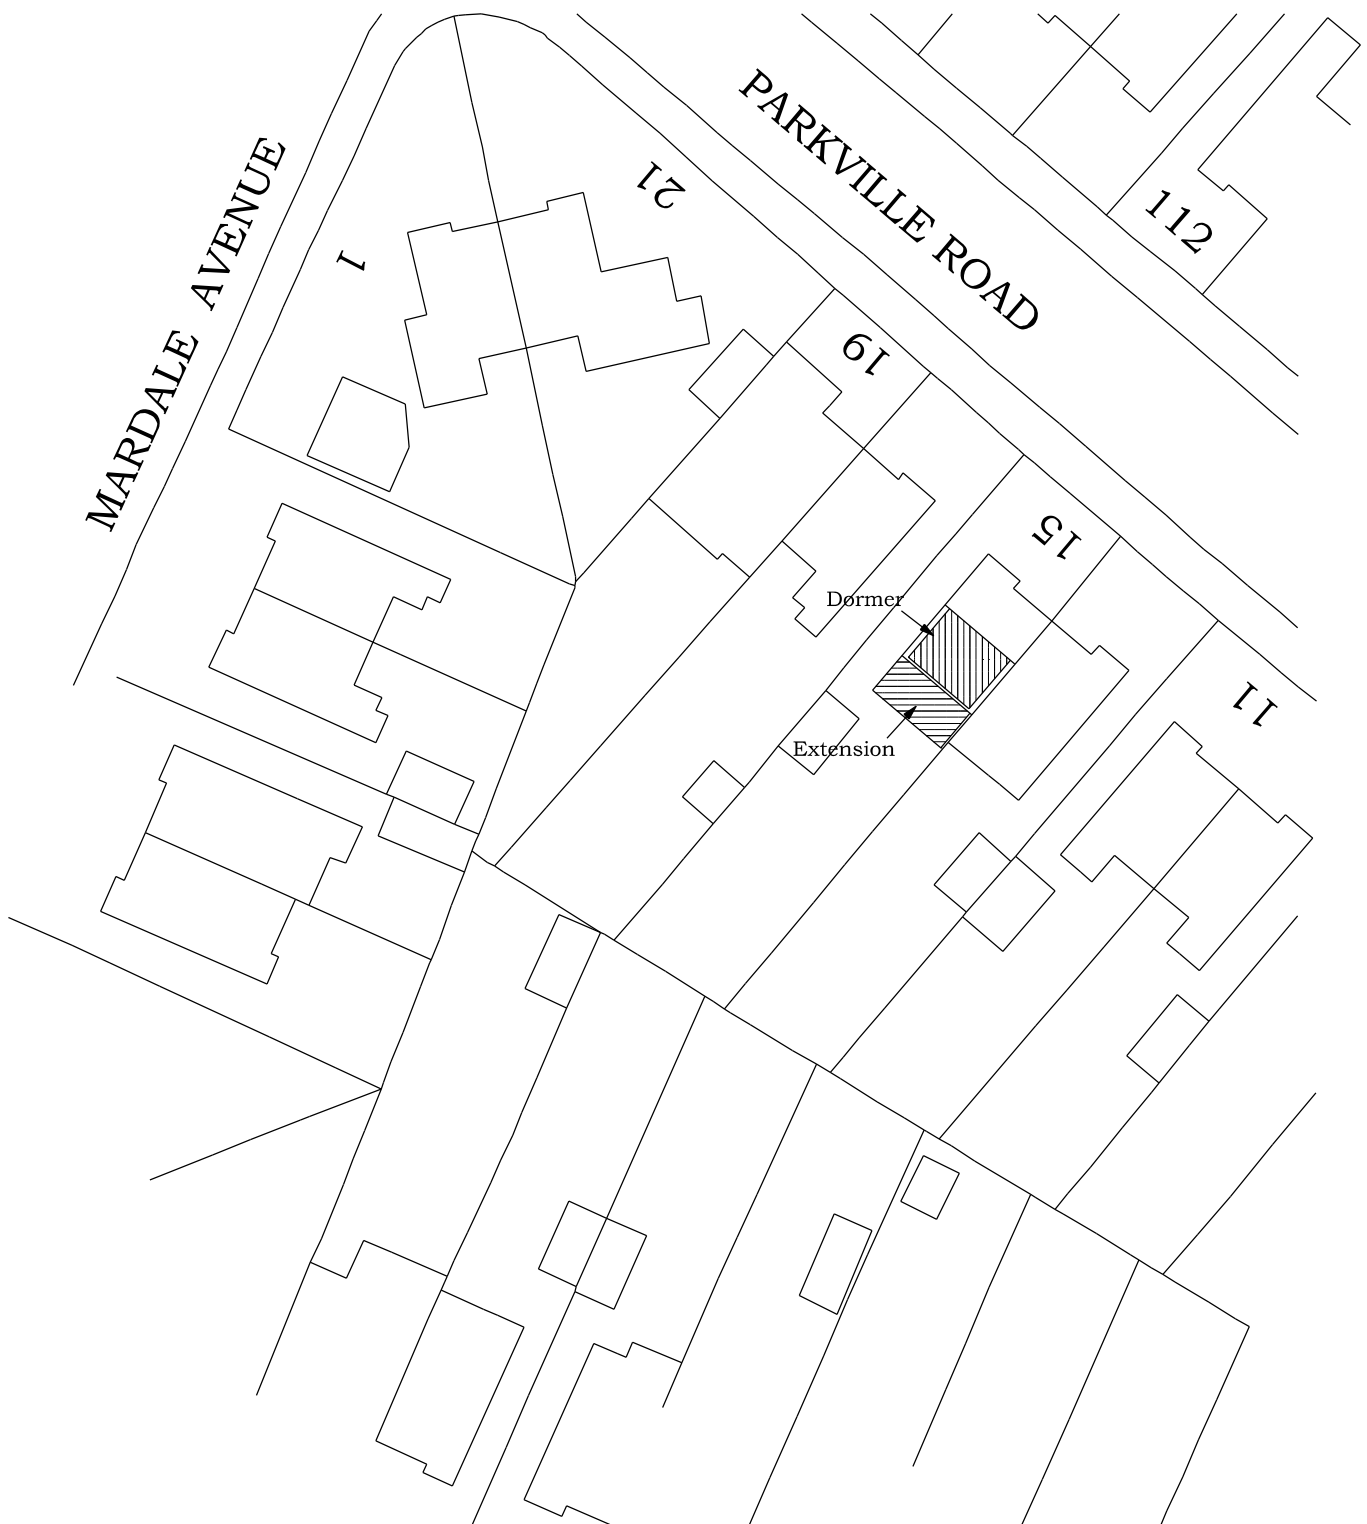

BLOCK PLAN FOR
15, PARKVILLE ROAD, DIDSBURY.

SCALE 1:500

