


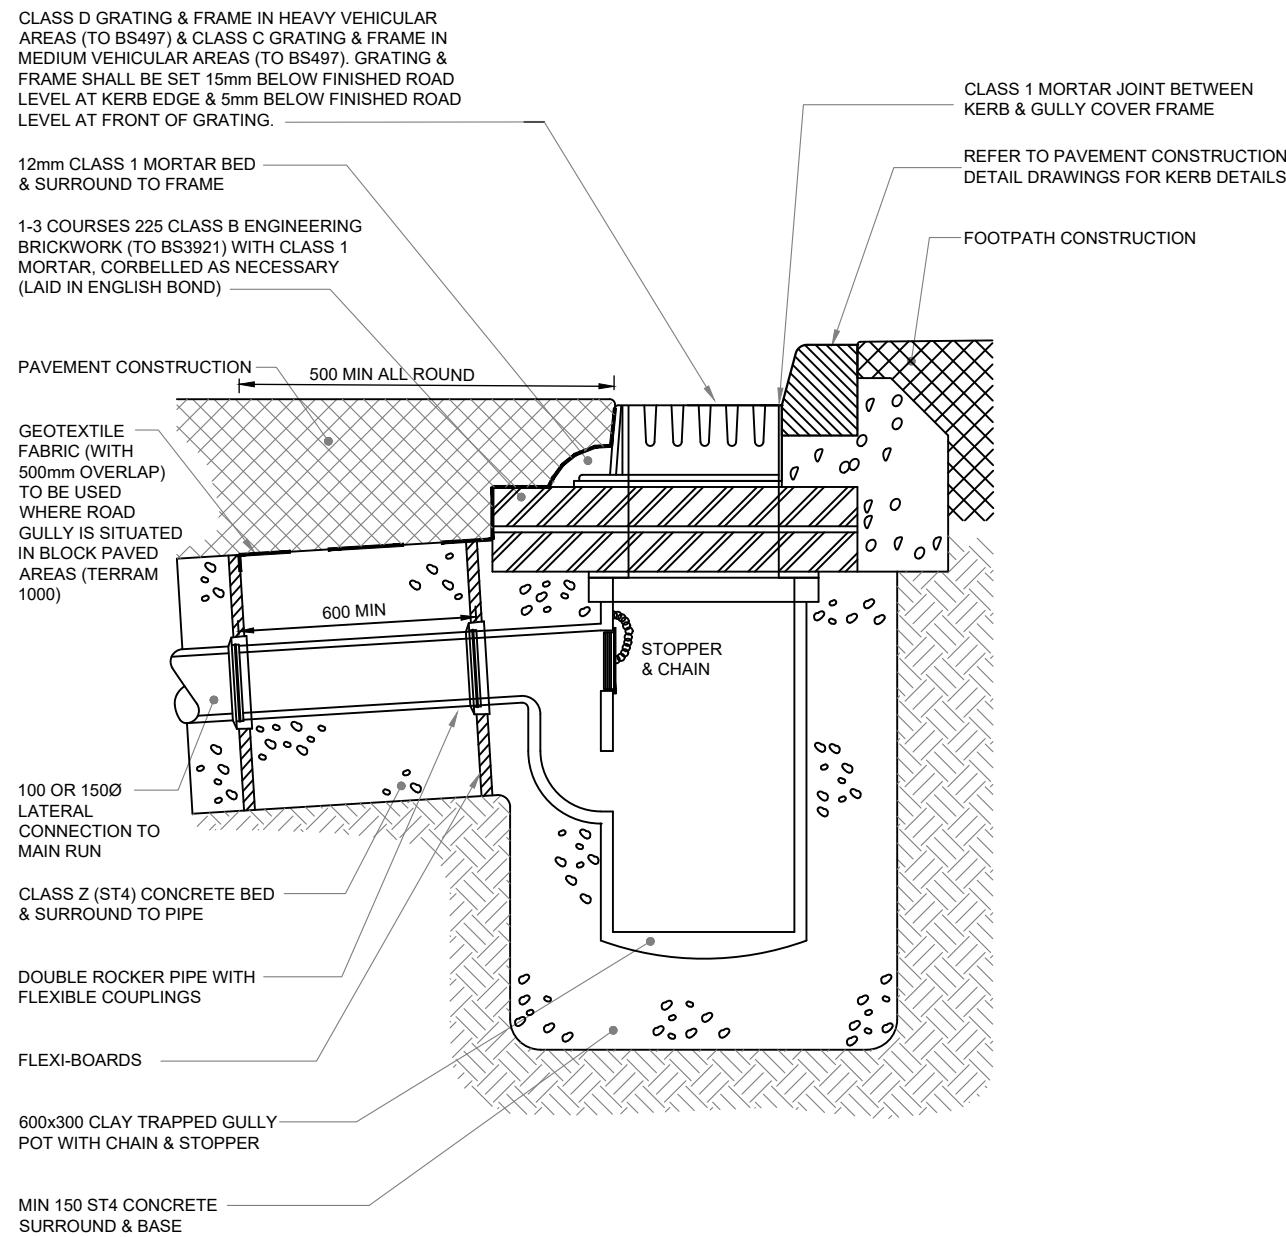
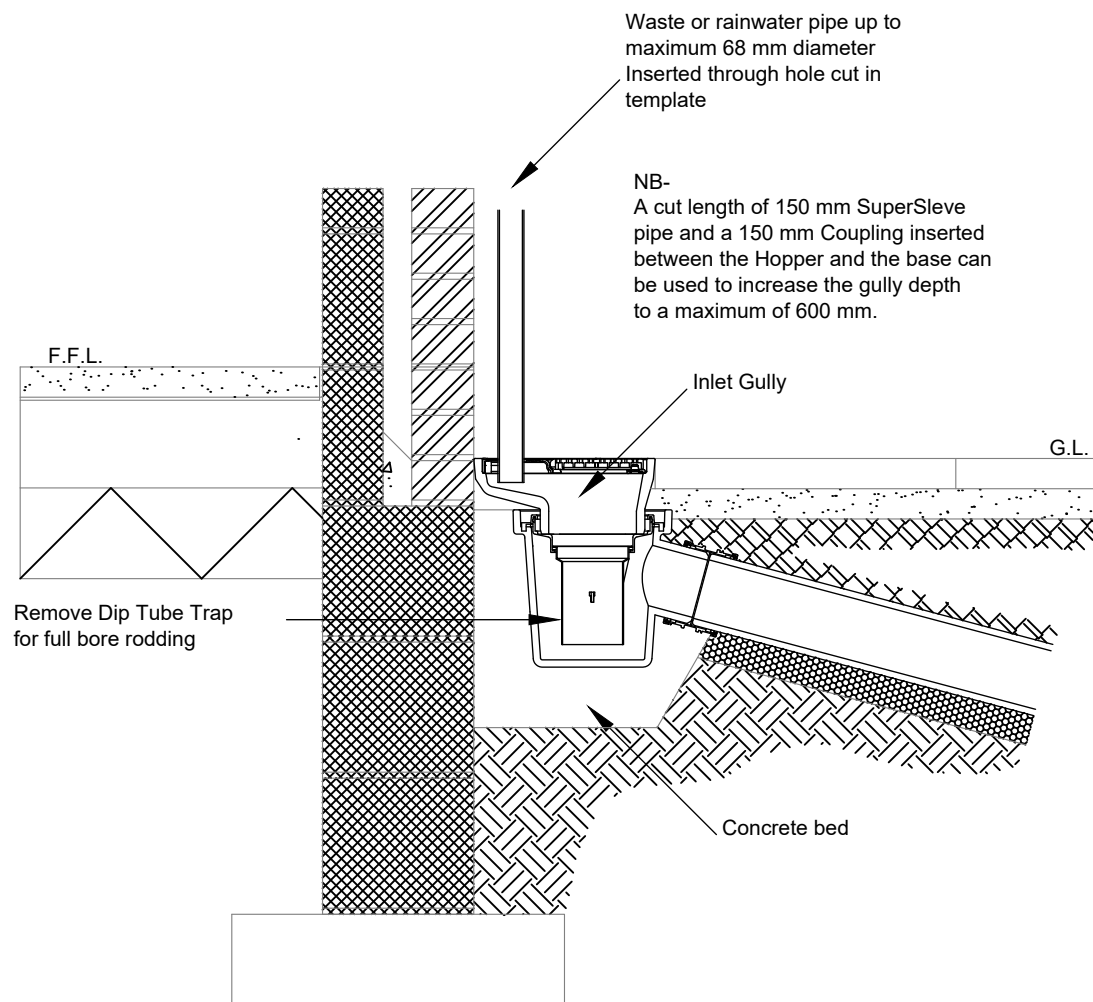


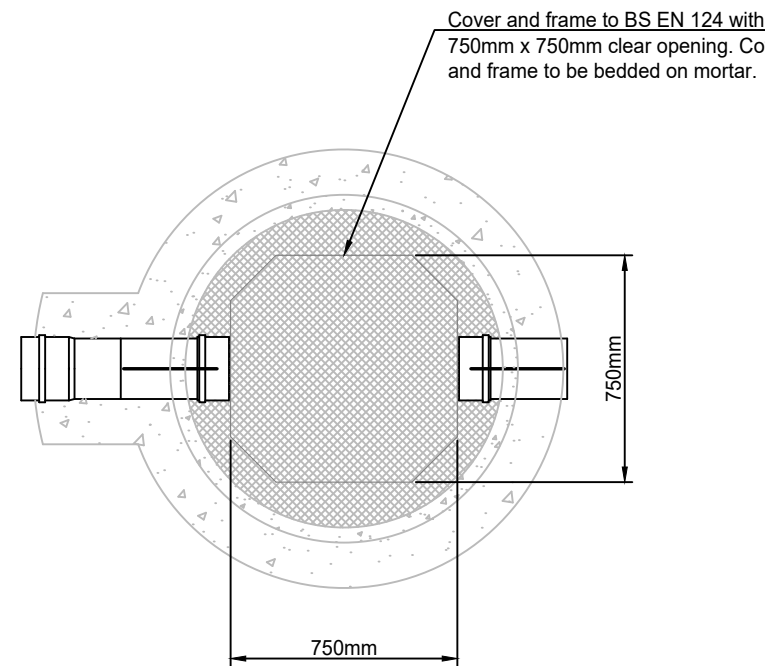

EXTERNAL GULLY DETAIL
(ROAD AREAS)

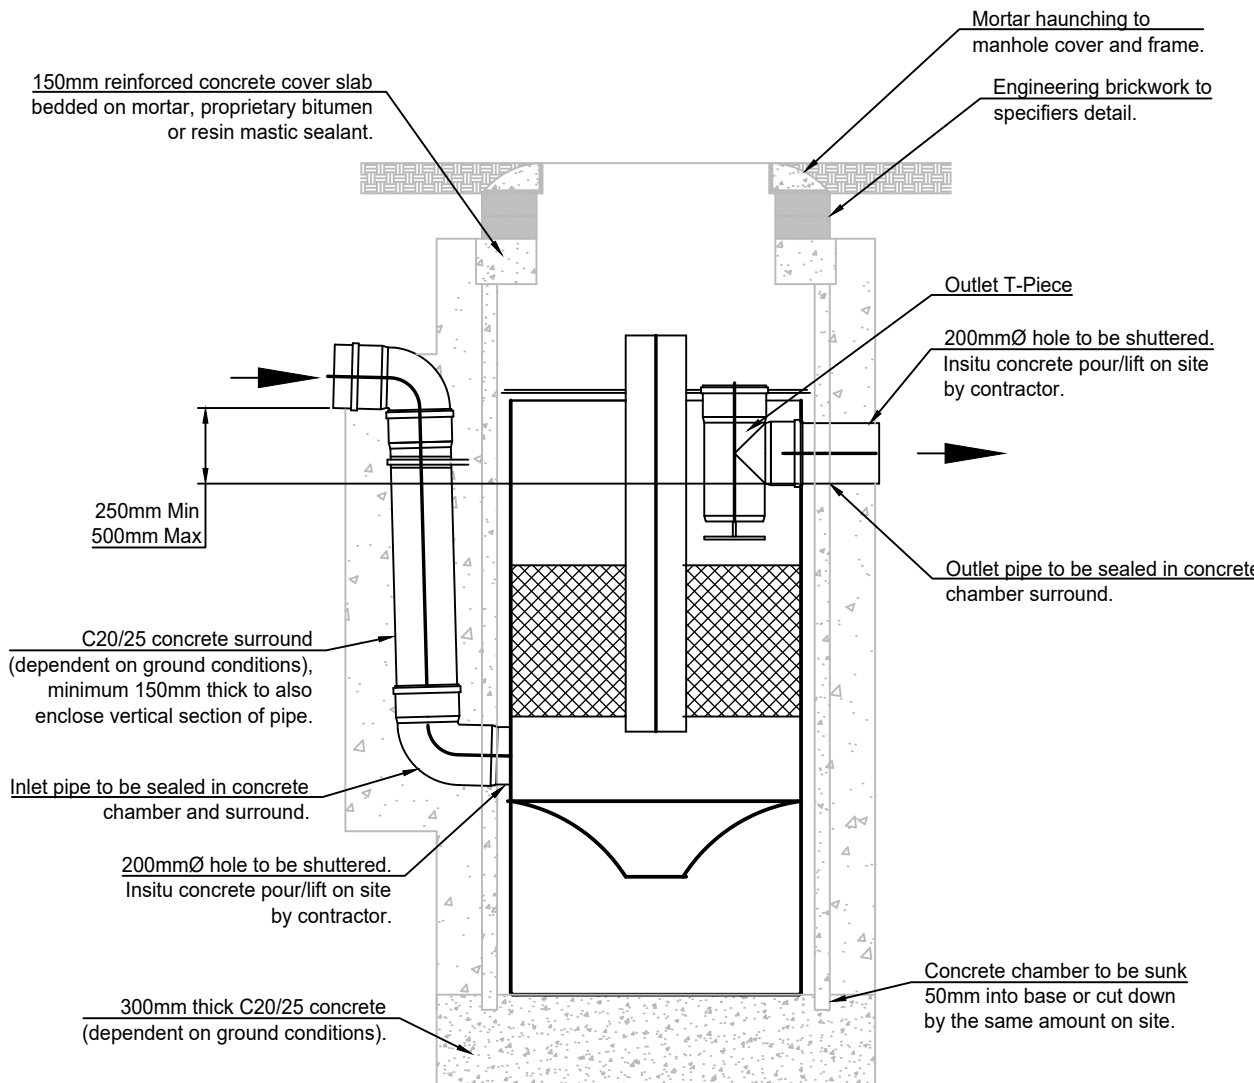


TYPICAL RAINWATER PIPE AND
BACK INLET GULLY DETAIL

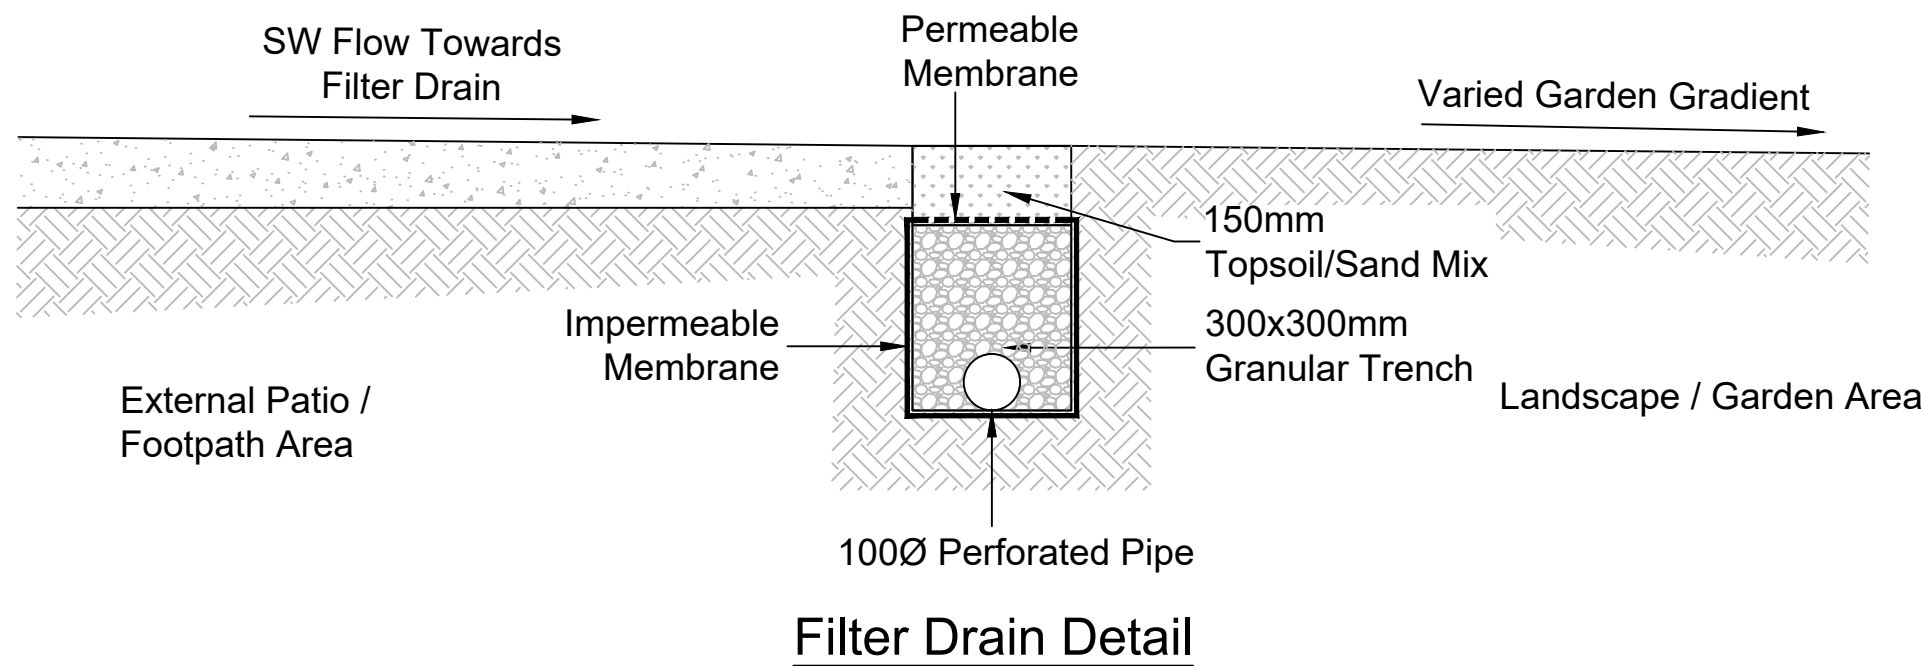

Plan View of Quadraceptor Chamber

ACO QUADRACEPTOR DETAIL

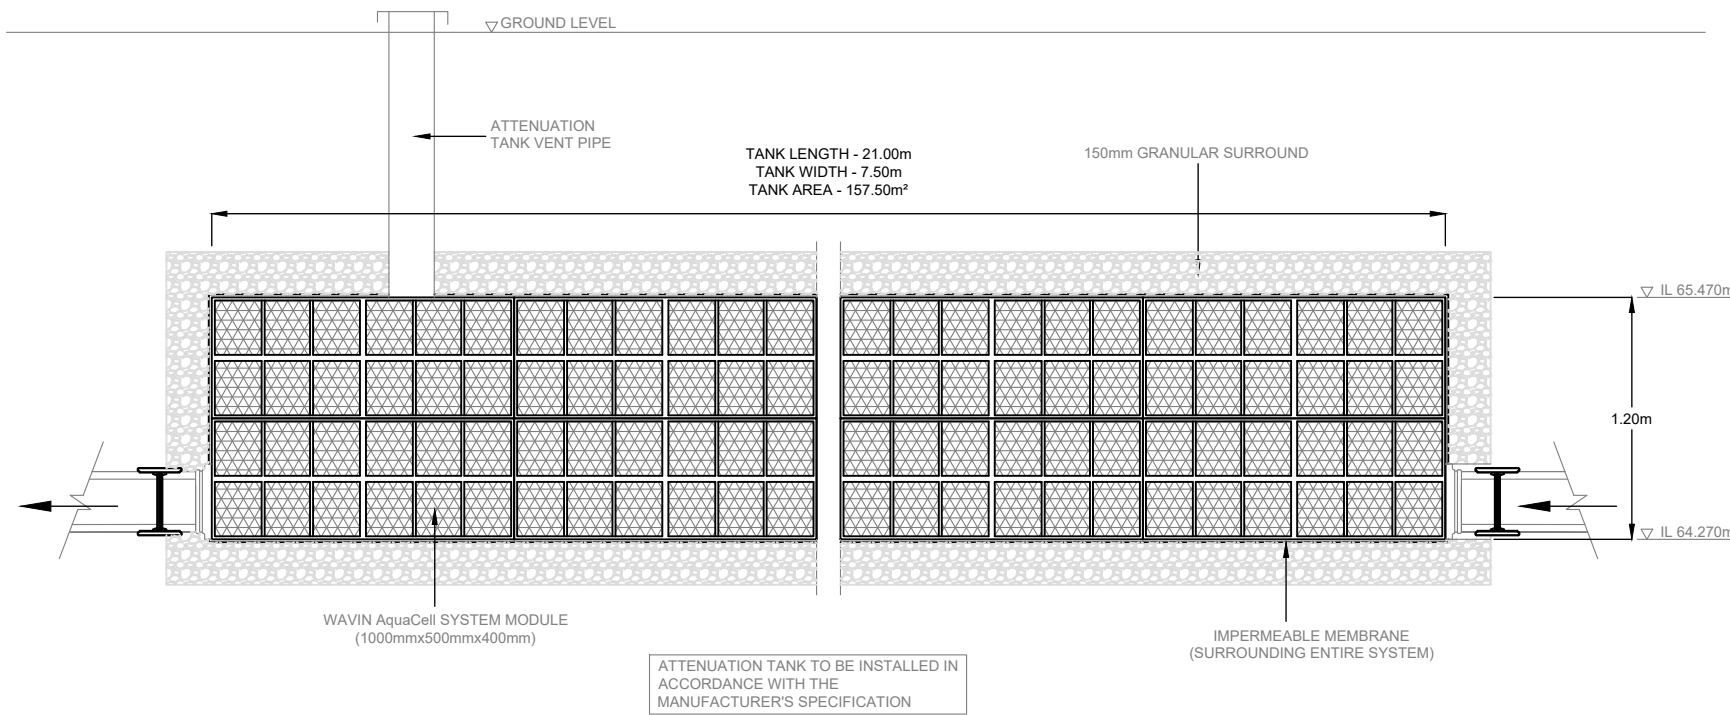

TYPICAL CELLULAR UNIT / TANK DETAIL

P2	Revised to Suit Client Comments	MDS	10.05.23
P1	Preliminary Issue	MDS	05.05.23
rev	amendments	by	date



Client:
Watson Construction Ltd

Project:
Levenshulme Road, Gorton

Title:
Below Ground Drainage Details
Sheet 3 of 3

Drawing Status: Preliminary	Date Created: May '23	Drawing Scale: N.T.S
--------------------------------	--------------------------	-------------------------

23-2405/ A1 / 206 P2

Project Leader: LS	Drawn By: MS	Initial Review: LS
-----------------------	-----------------	-----------------------

Preliminary Issue - For Discussion Purposes Only