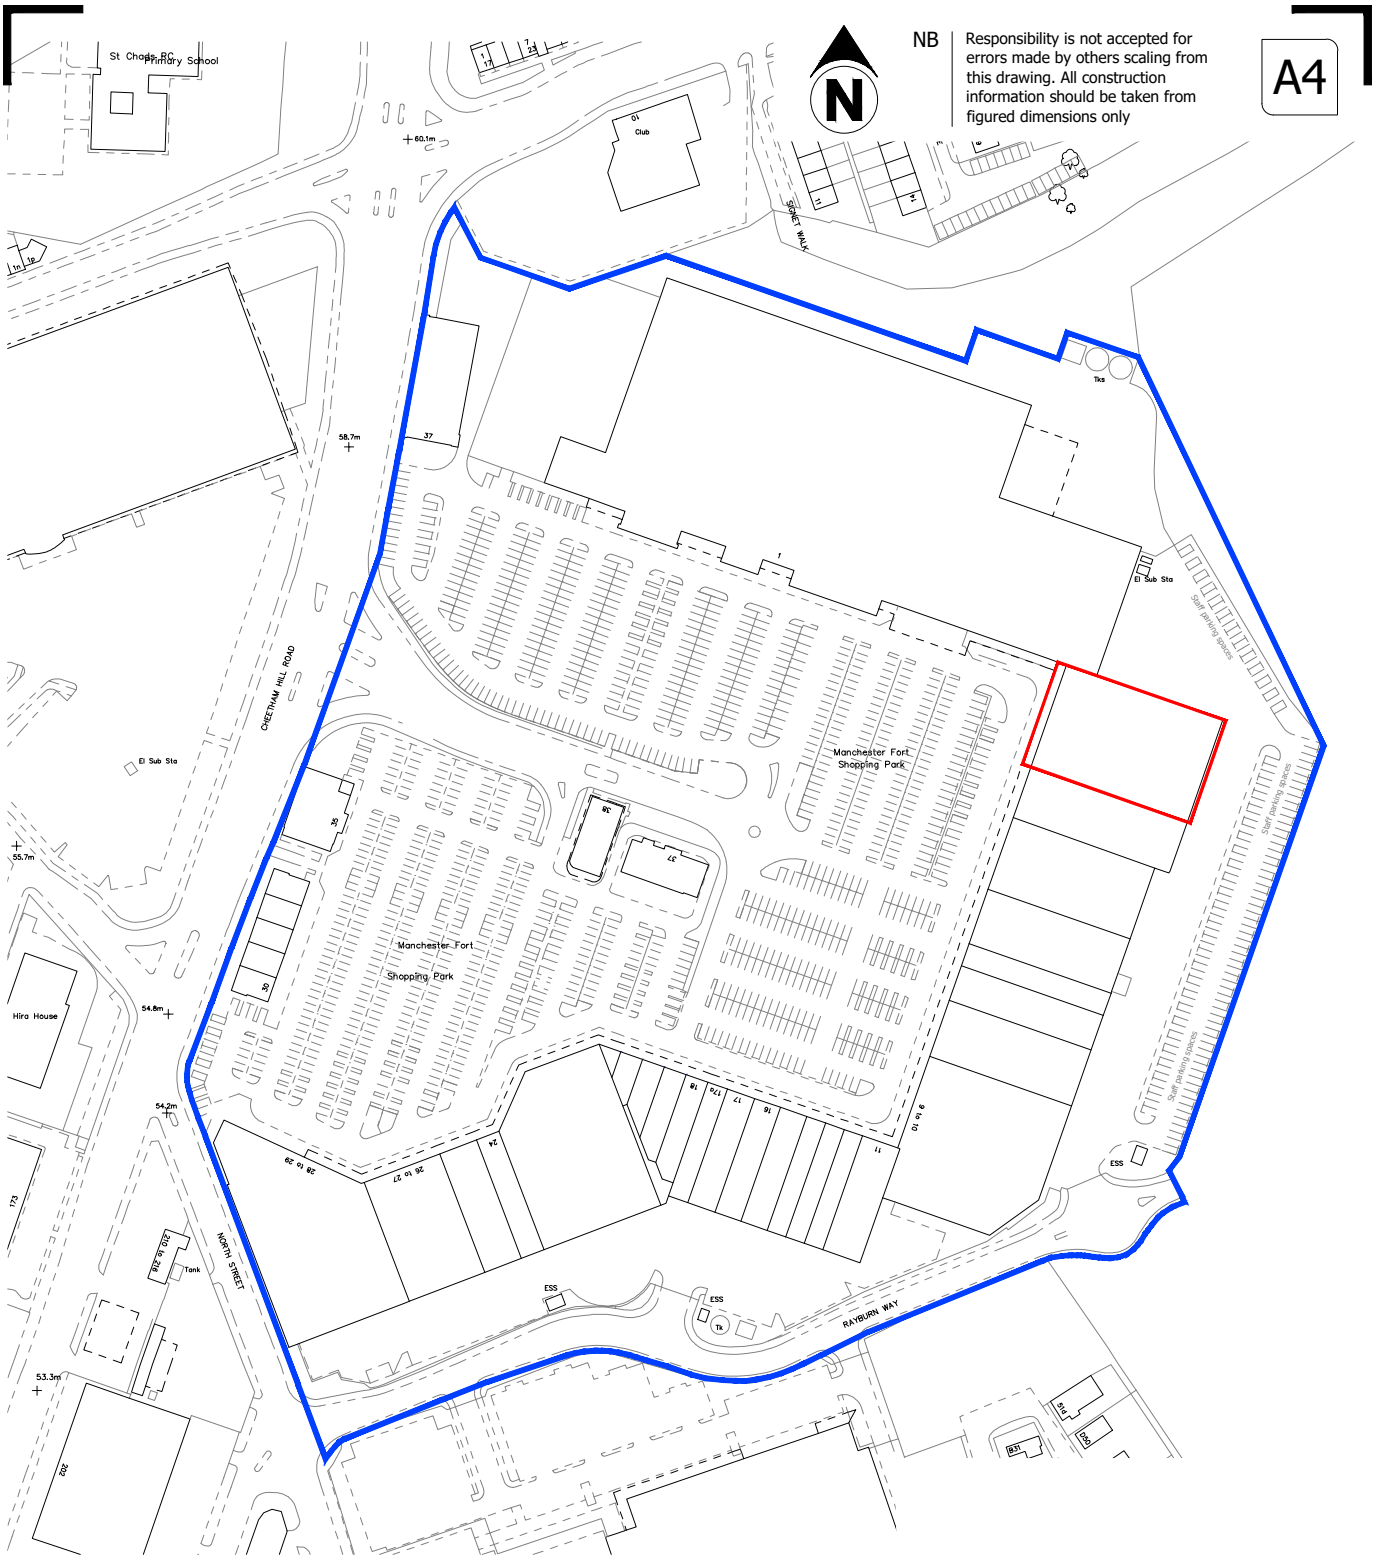

NB Responsibility is not accepted for errors made by others scaling from this drawing. All construction information should be taken from figured dimensions only

A4

0 20 50 100 125m

Scale - 1:2500

Rev	Description	By	Date

Project	Drawn by	Surveyor	Date
MANCHESTER FORT SHOPPING PARK MANCHESTER	GLB	CAD	MAY 2024

Client	Scale
MANCHESTER FORT SHOPPING PARK LP	1:2500 @ A4

Title	Drawing Number	Revision
UNIT 2 LEASE PLAN	M232746-A09-02	

workman