


All dimensions are in millimetres unless stated otherwise. No dimensions to be scaled from drawings. All dimensions to be checked on site prior to manufacture.

Any discrepancies between drawings and site conditions are to be reported to the contract manager.

This drawing is to be read in conjunction with all relevant Structural Engineers and Mechanical & Electrical Engineers drawings and specification.

© COPYRIGHT
The copyright in this drawing is vested in OBI Property Ltd and no licence or assignment of any kind has been, or is, granted to any third party whether by provision of copies or originals of the drawings or otherwise unless otherwise agreed in writing.

5 0 5 10 15 20 25
SCALE 1:500 m

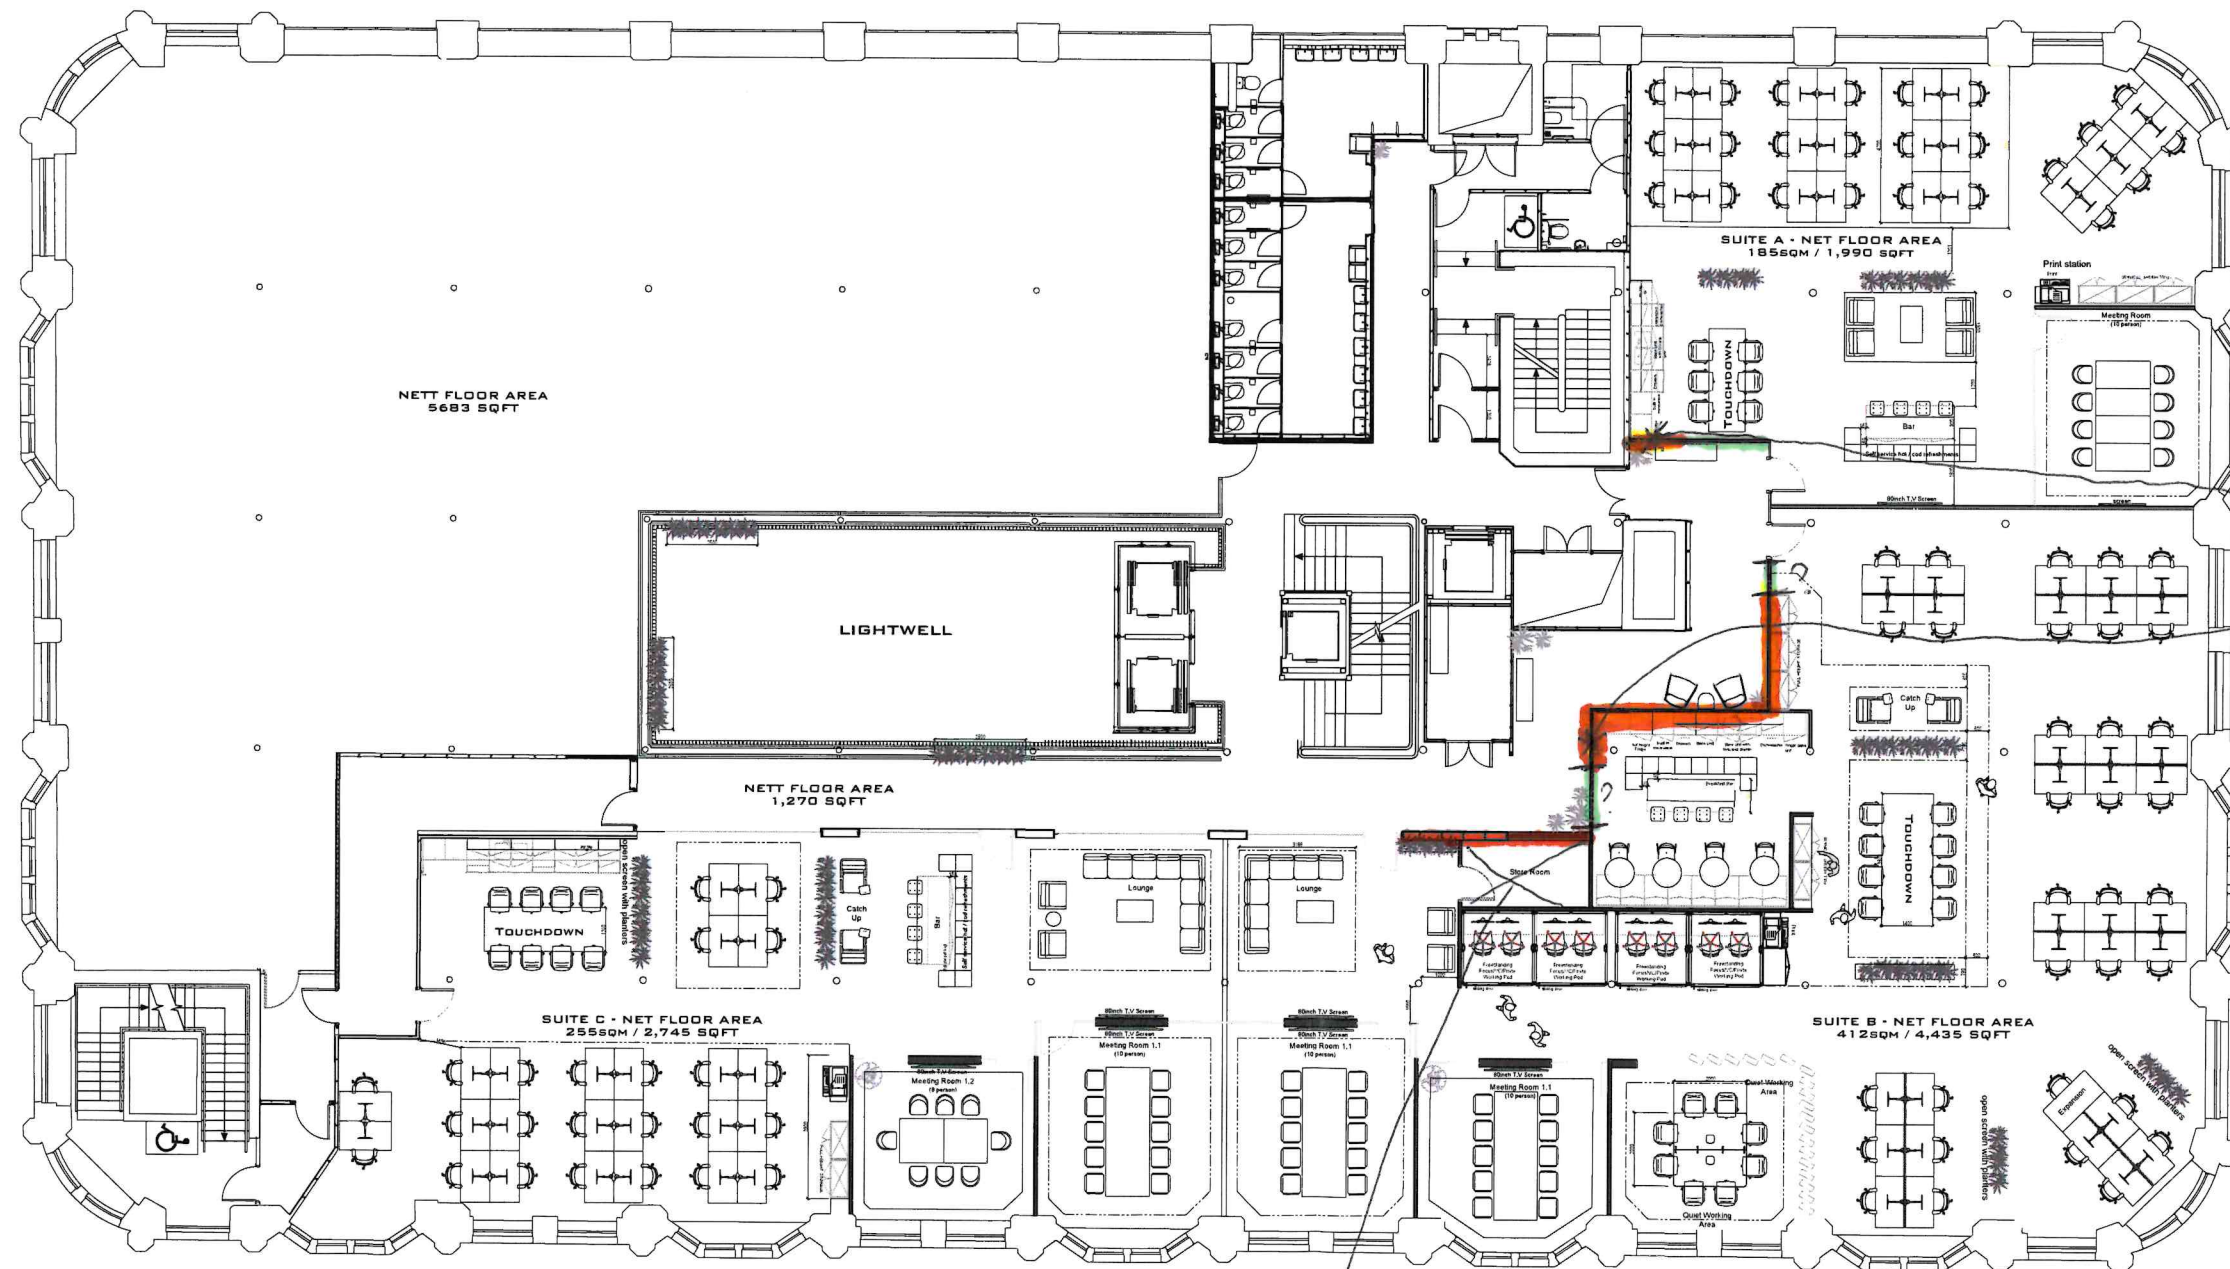

Kitchen Extract Route.

Comms Room

First Floor - Proposed GA
Scale 1:100

REV	DESCRIPTION	DATE	BY	CHK
-	First Issue	02/05/24	EK	

CLIENT NAME

Philip J Davis Holdings Plc

PROJECT NAME

Sevendale House

DWG TITLE:

First Floor - Proposed General Arrangement

DWG NO: 10_103

REVISION: -

SCALE 1: 100 @A1

DRAWN: EK

DWG STATUS:

FOR CONSTRUCTION