

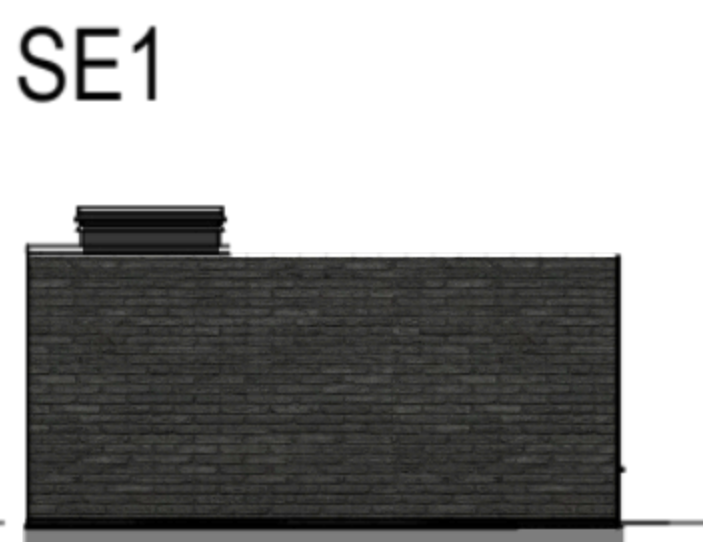
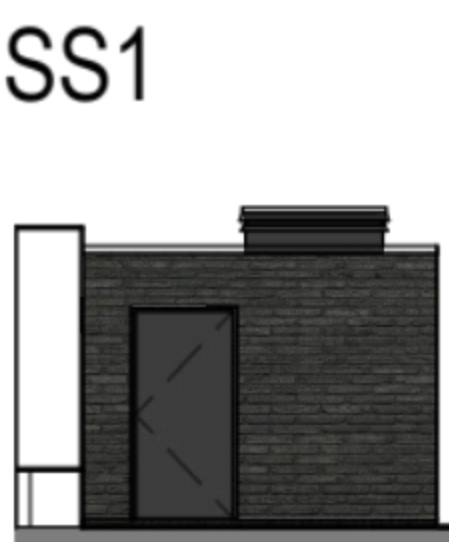
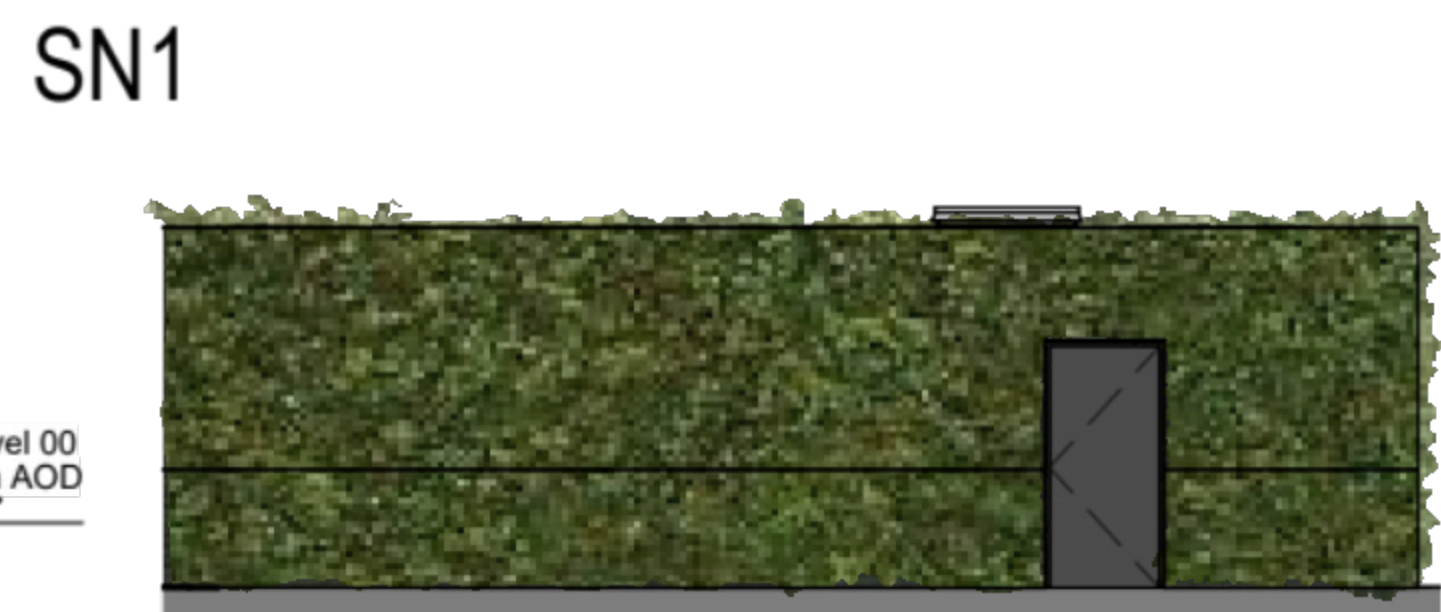
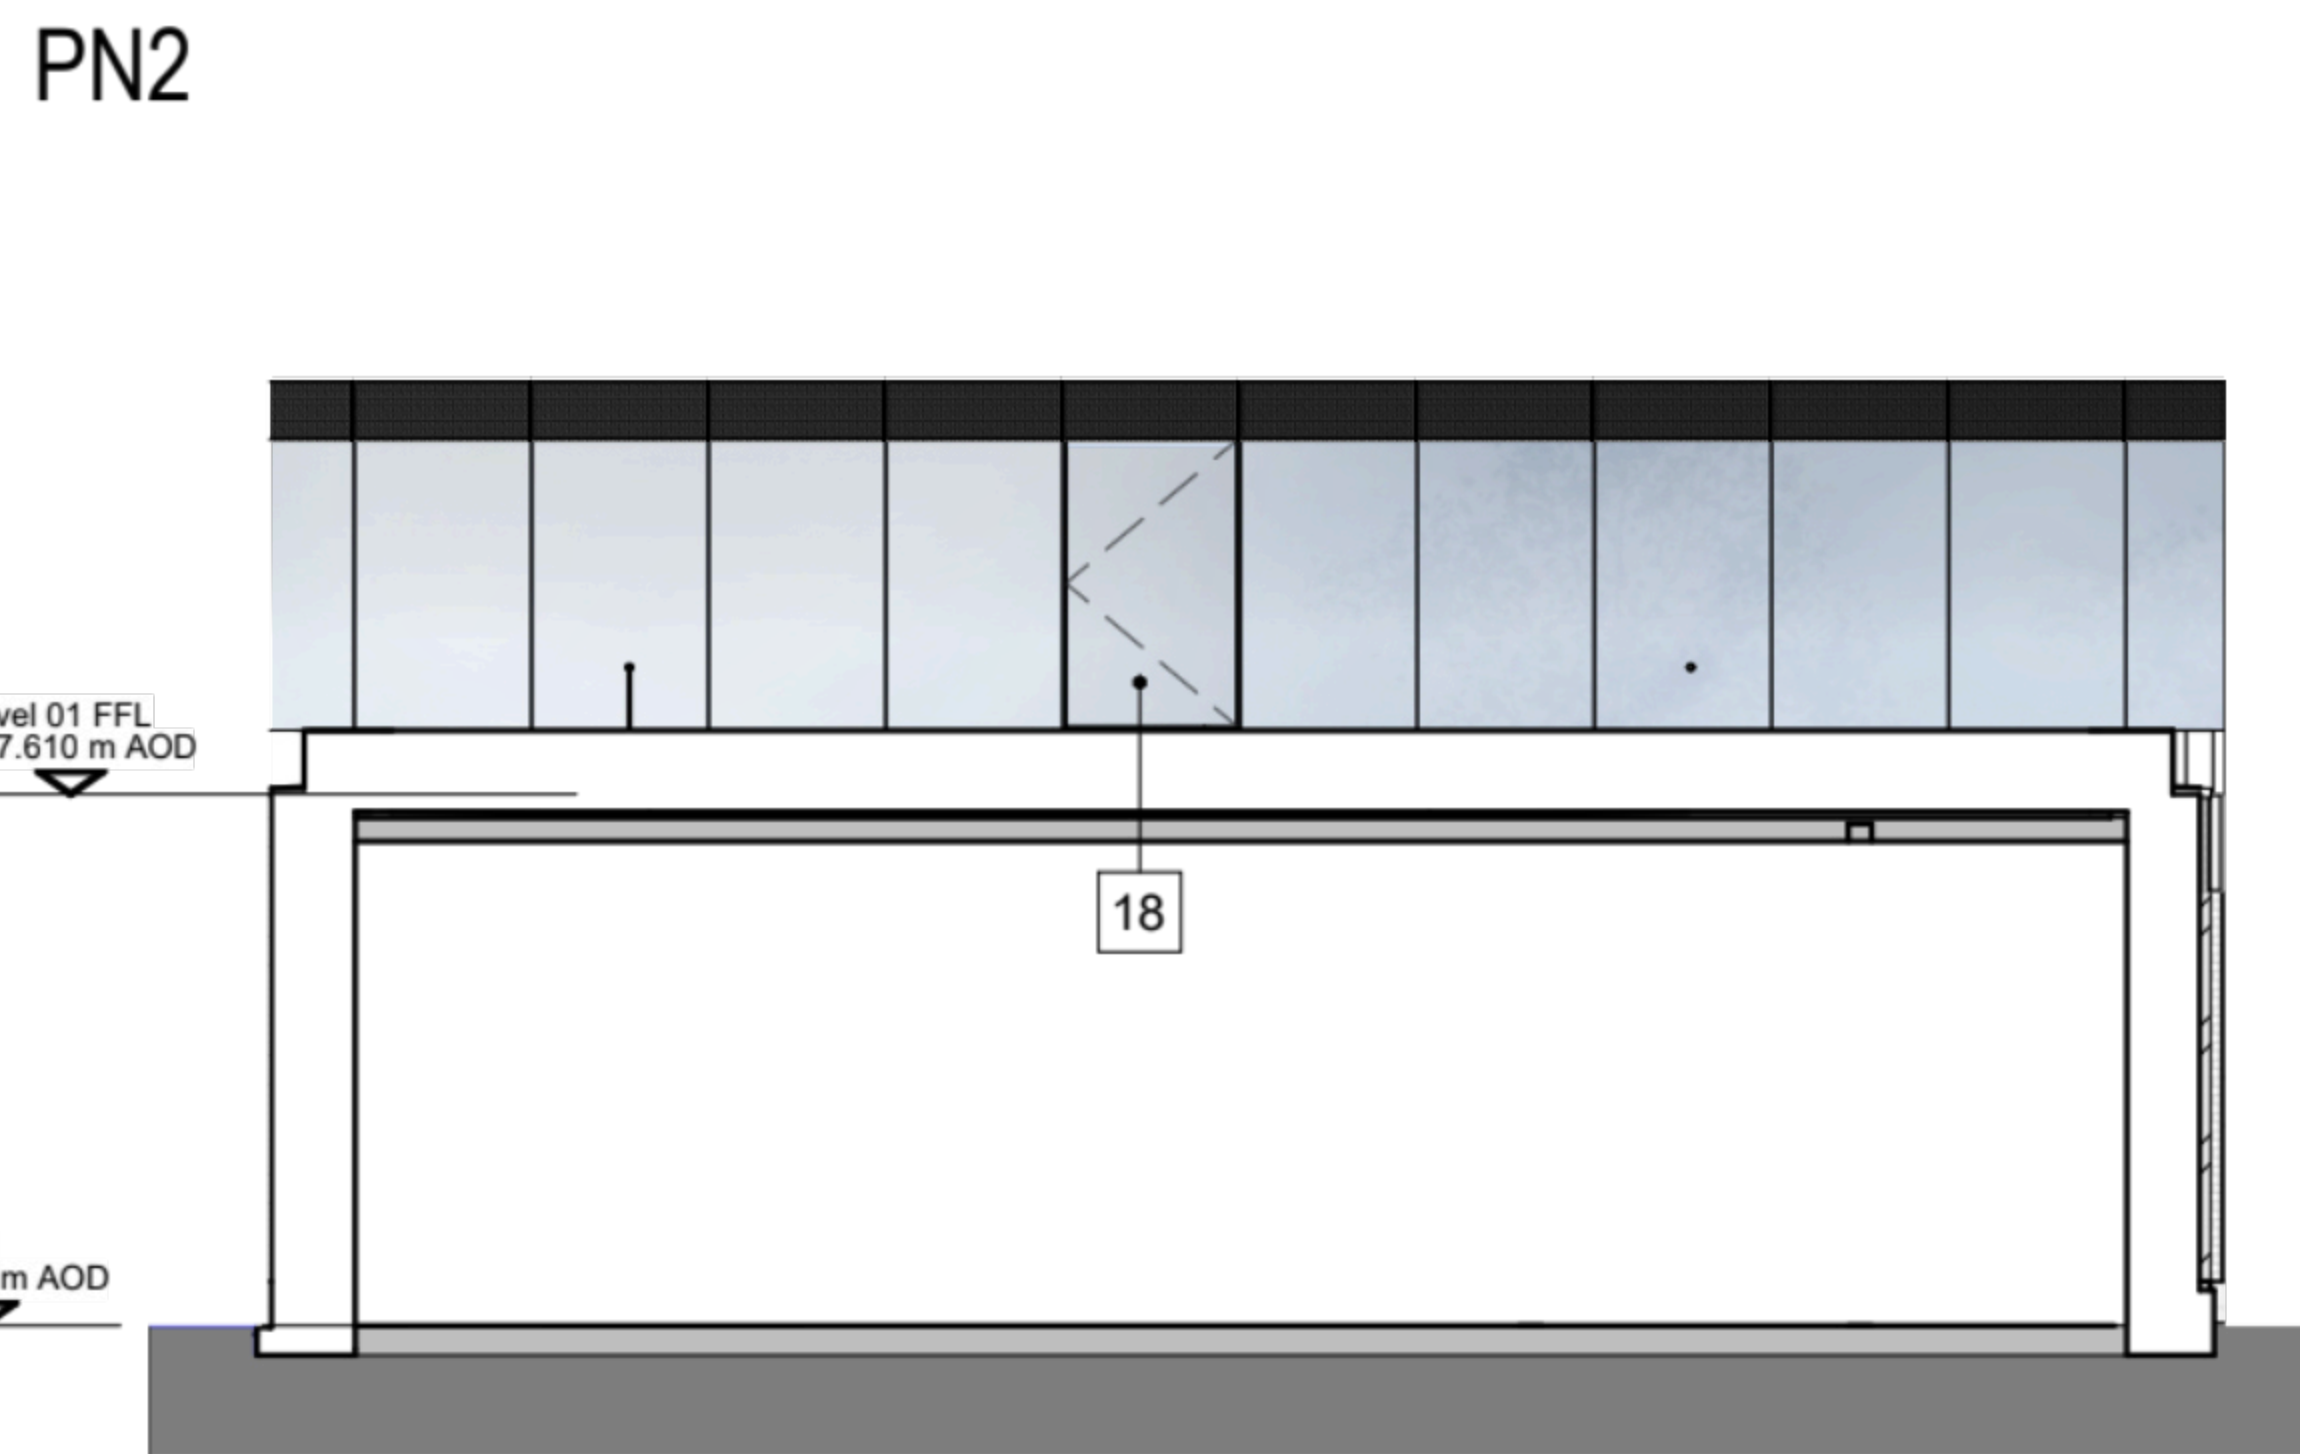
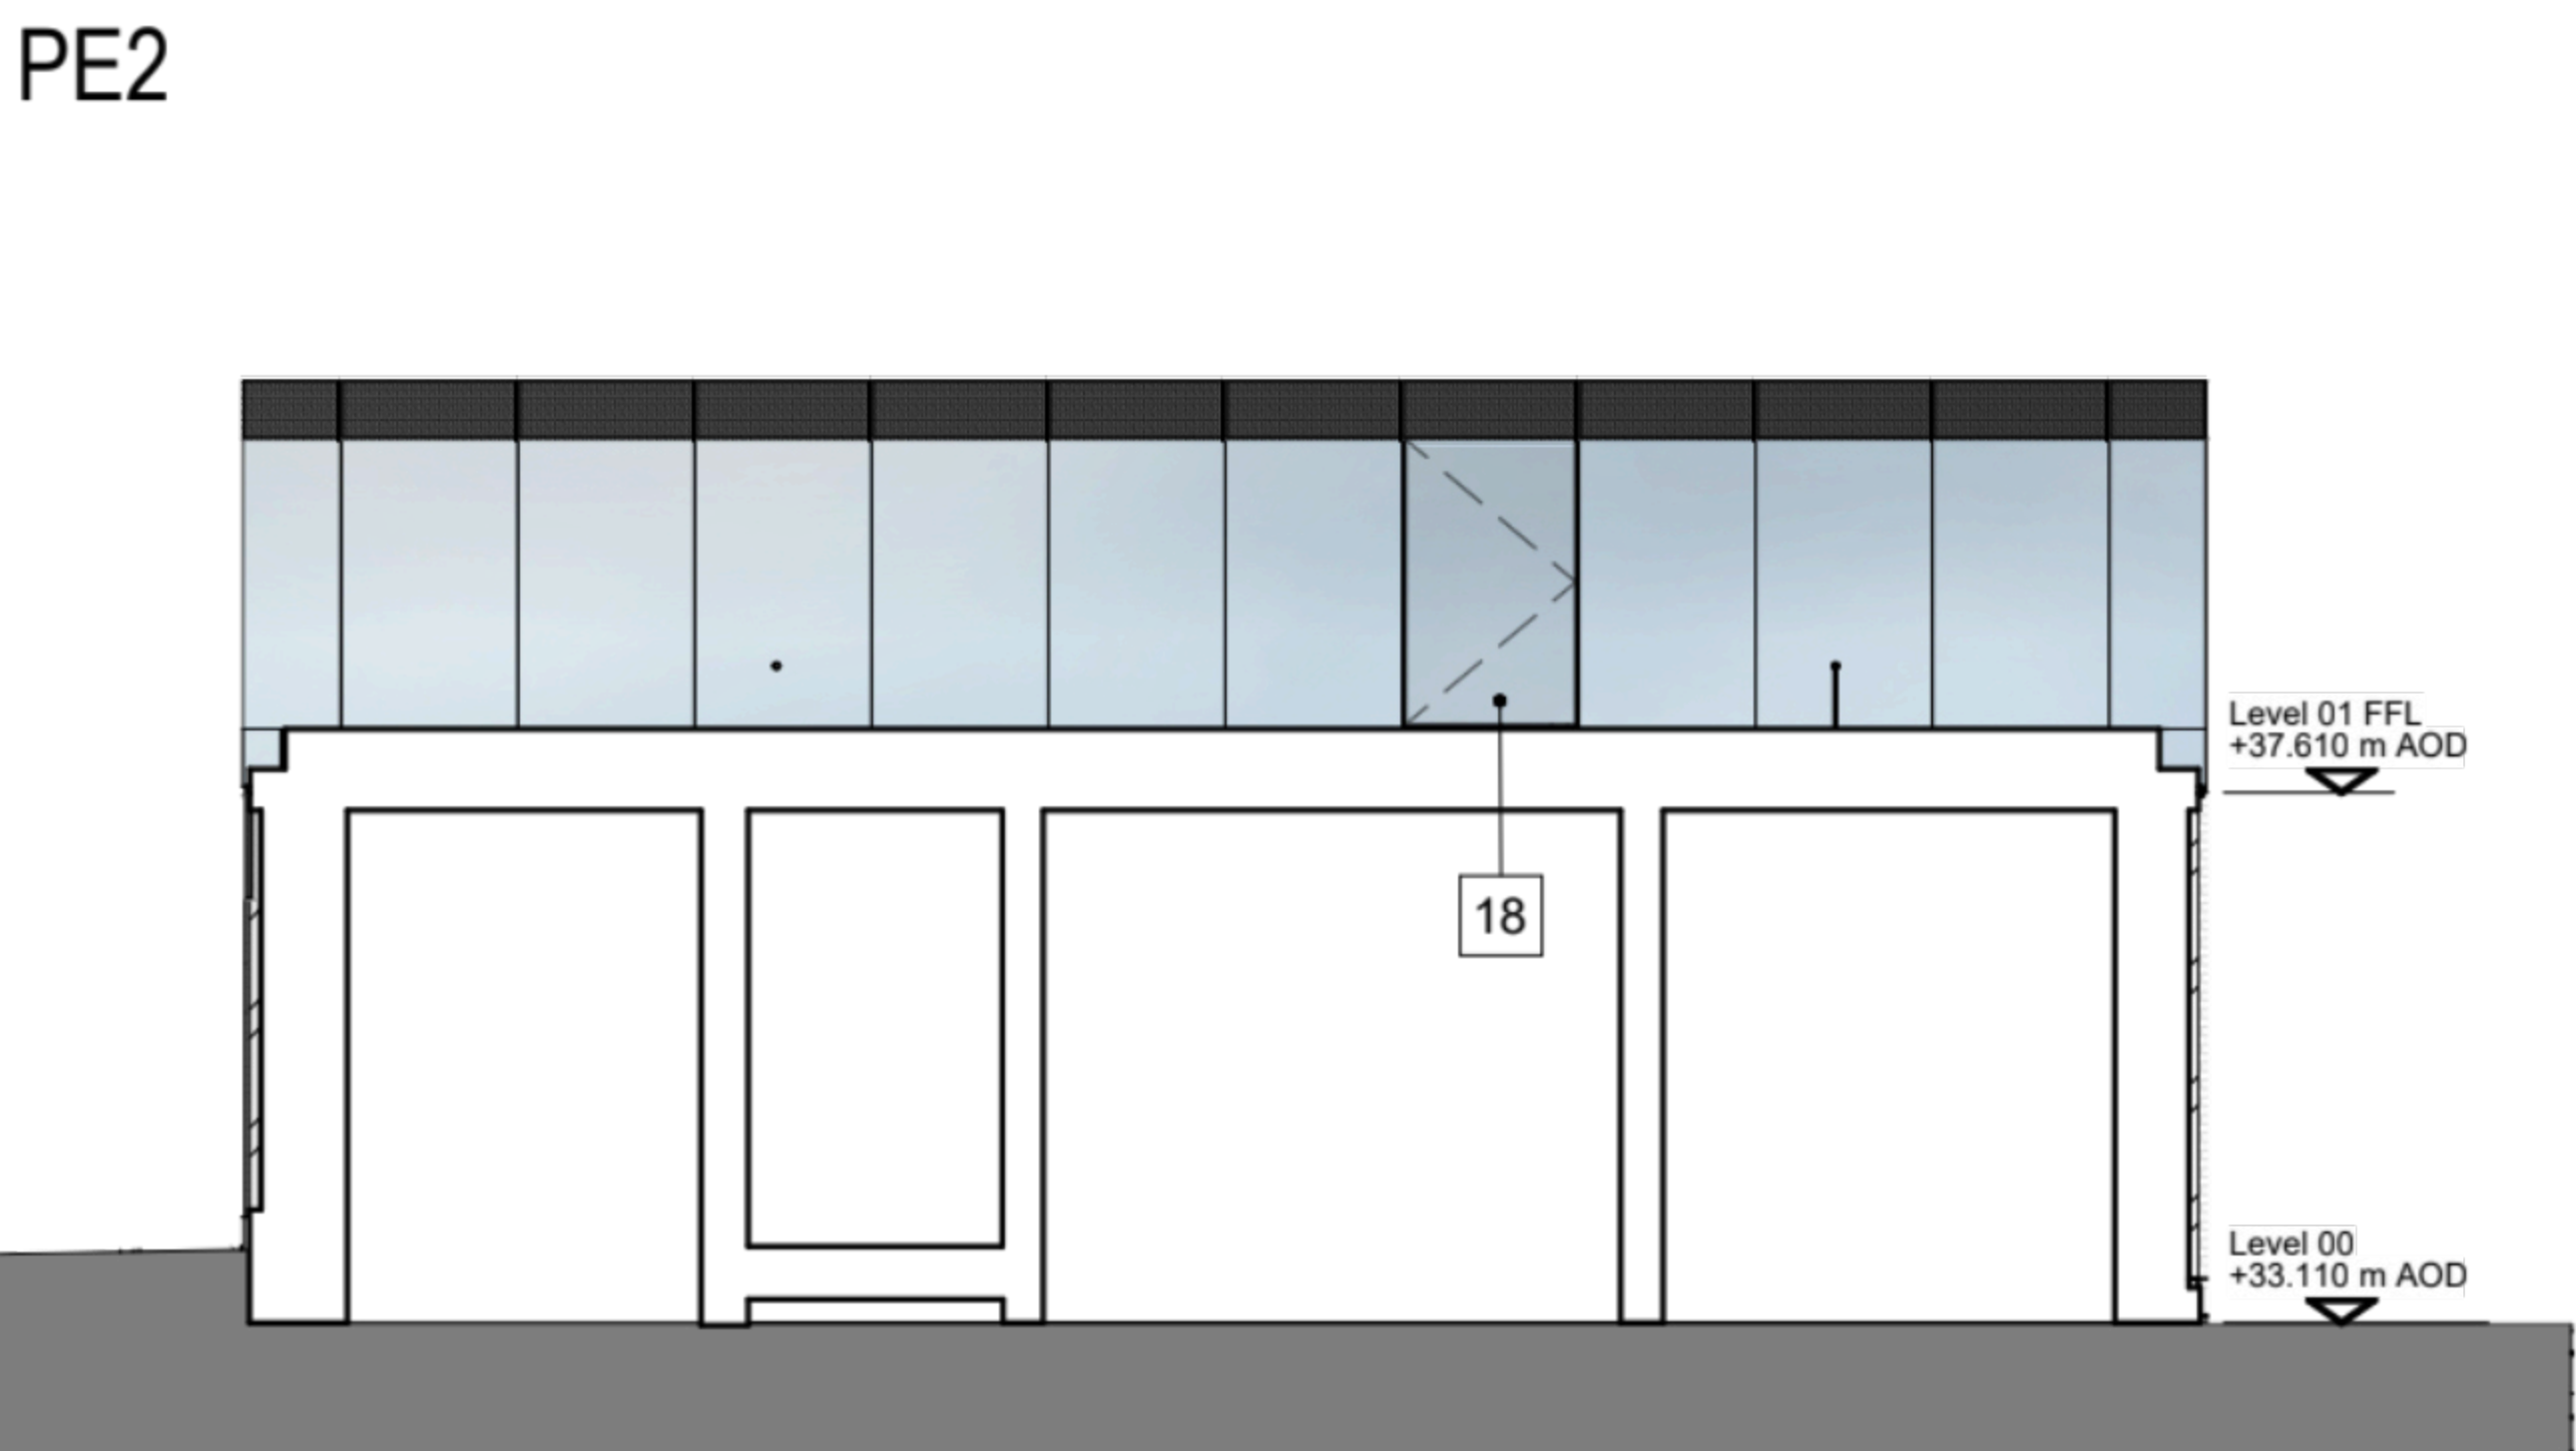
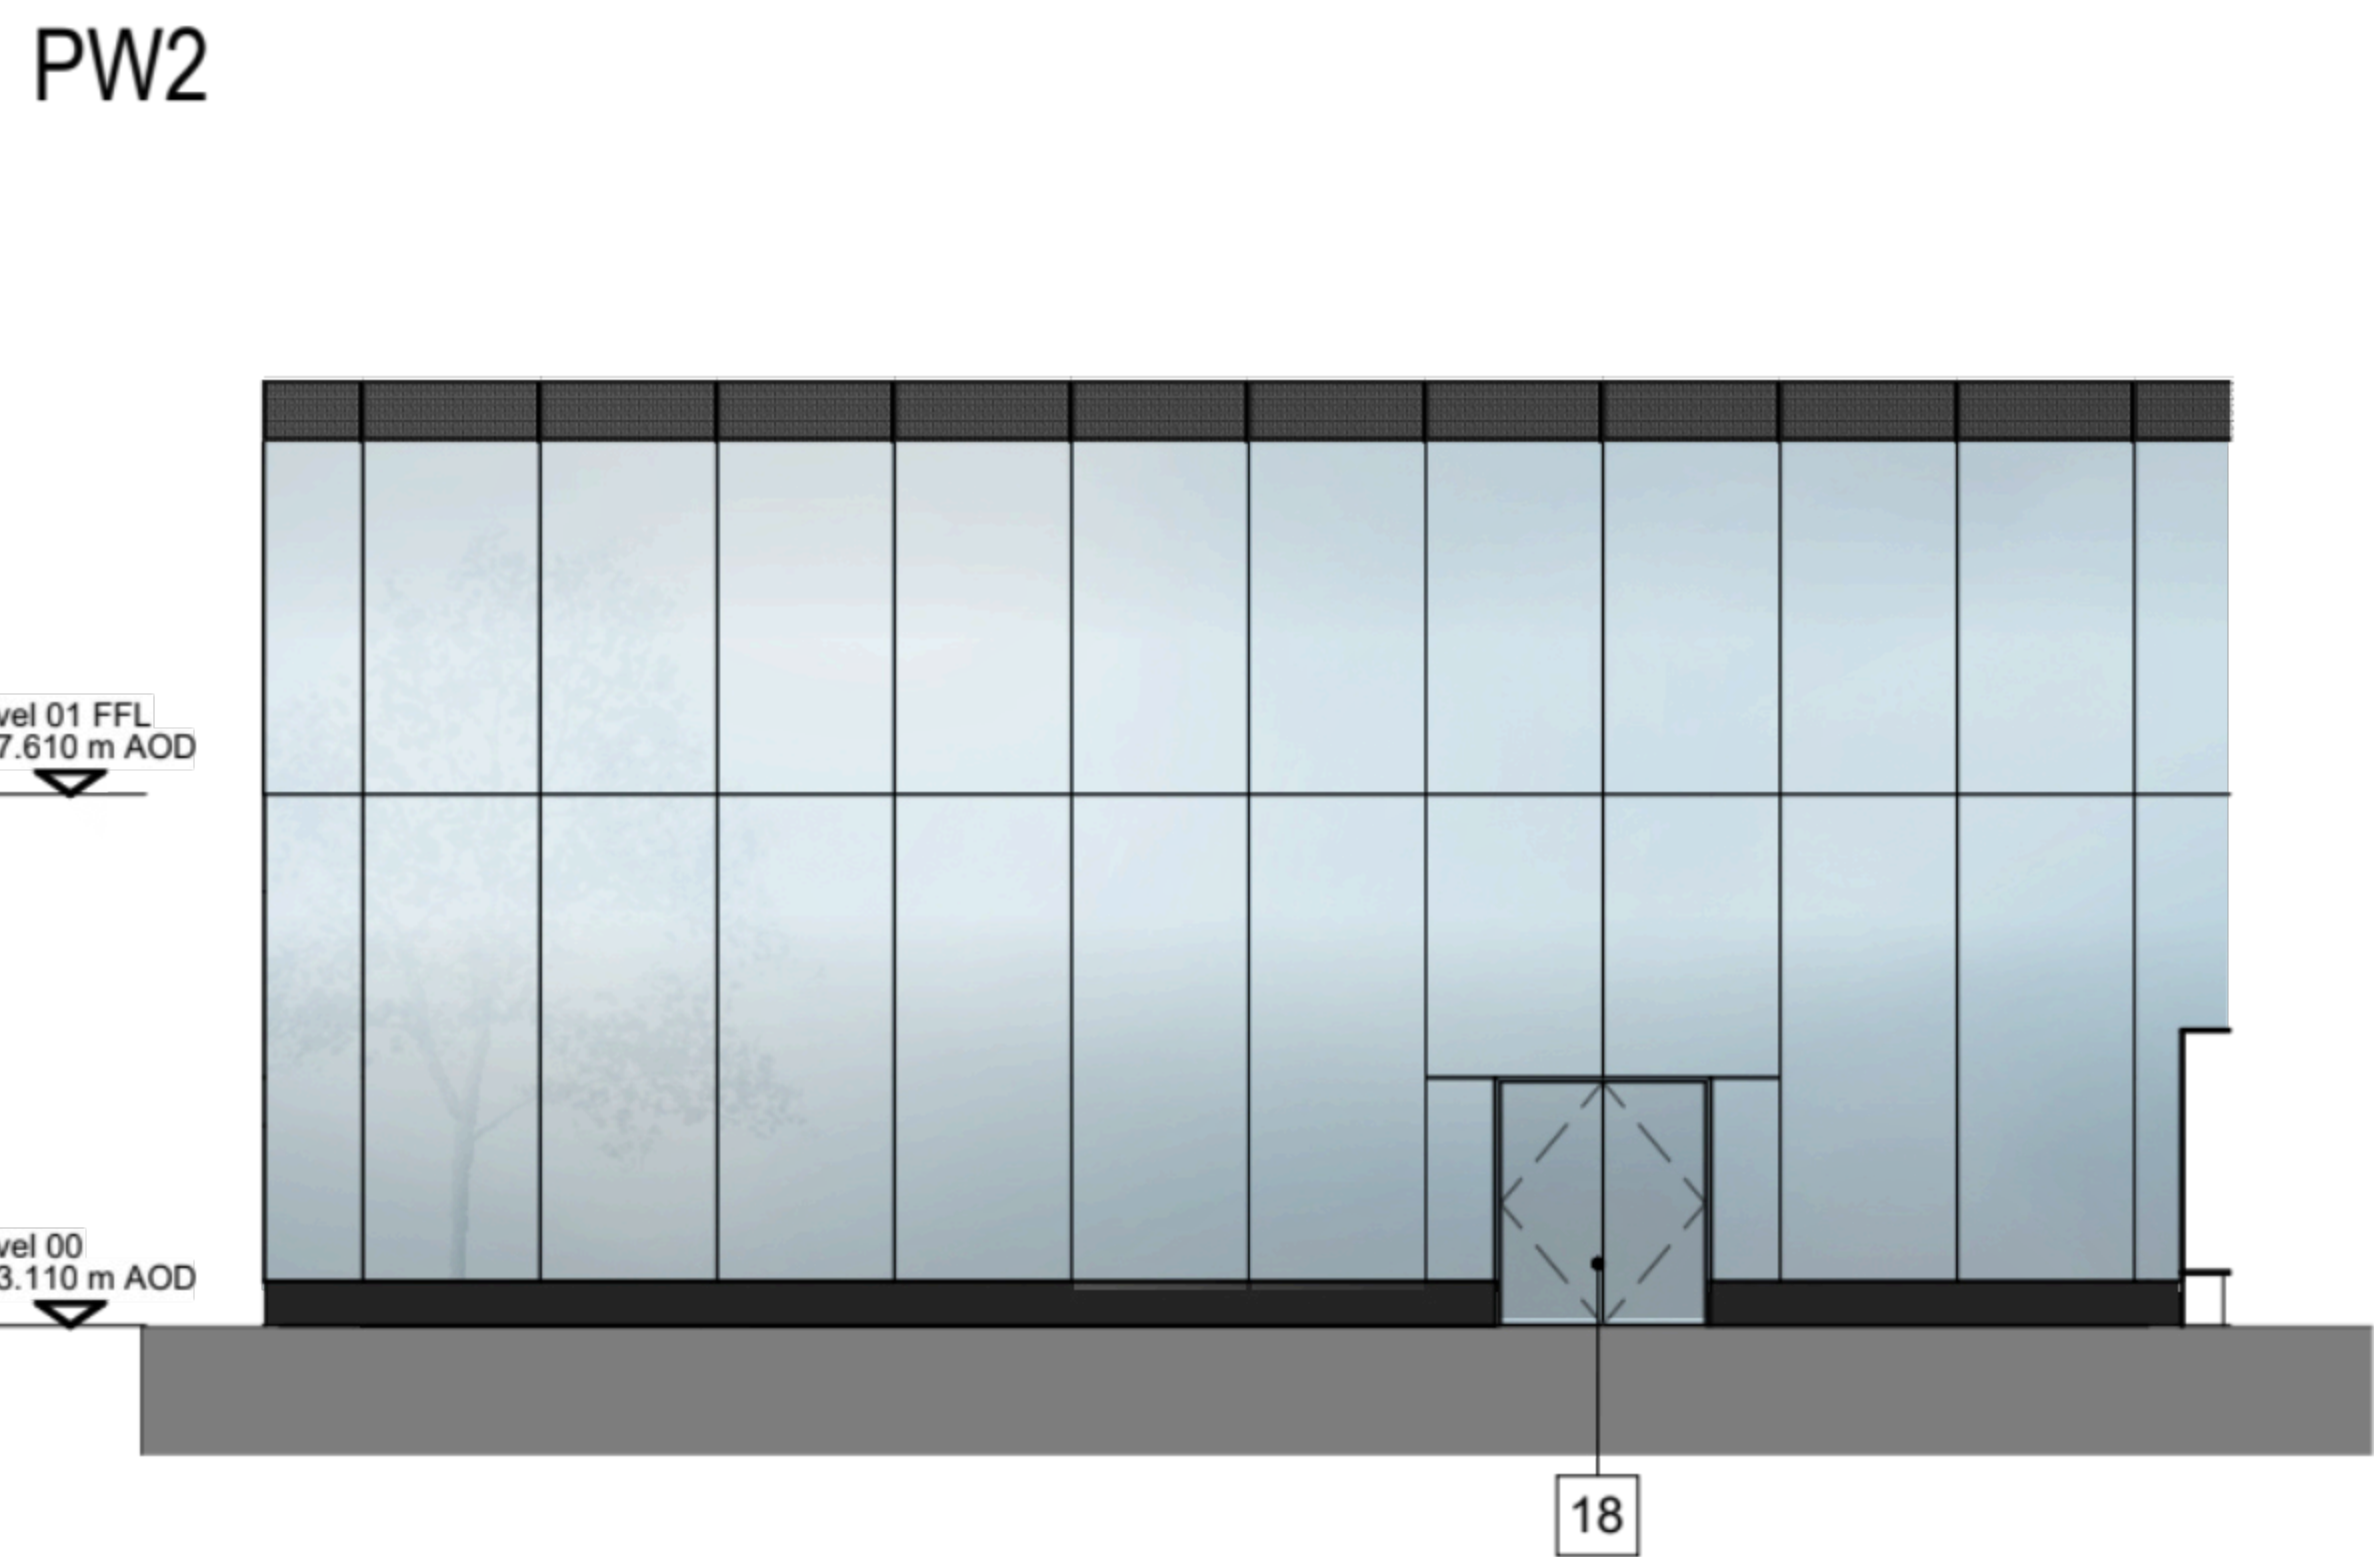
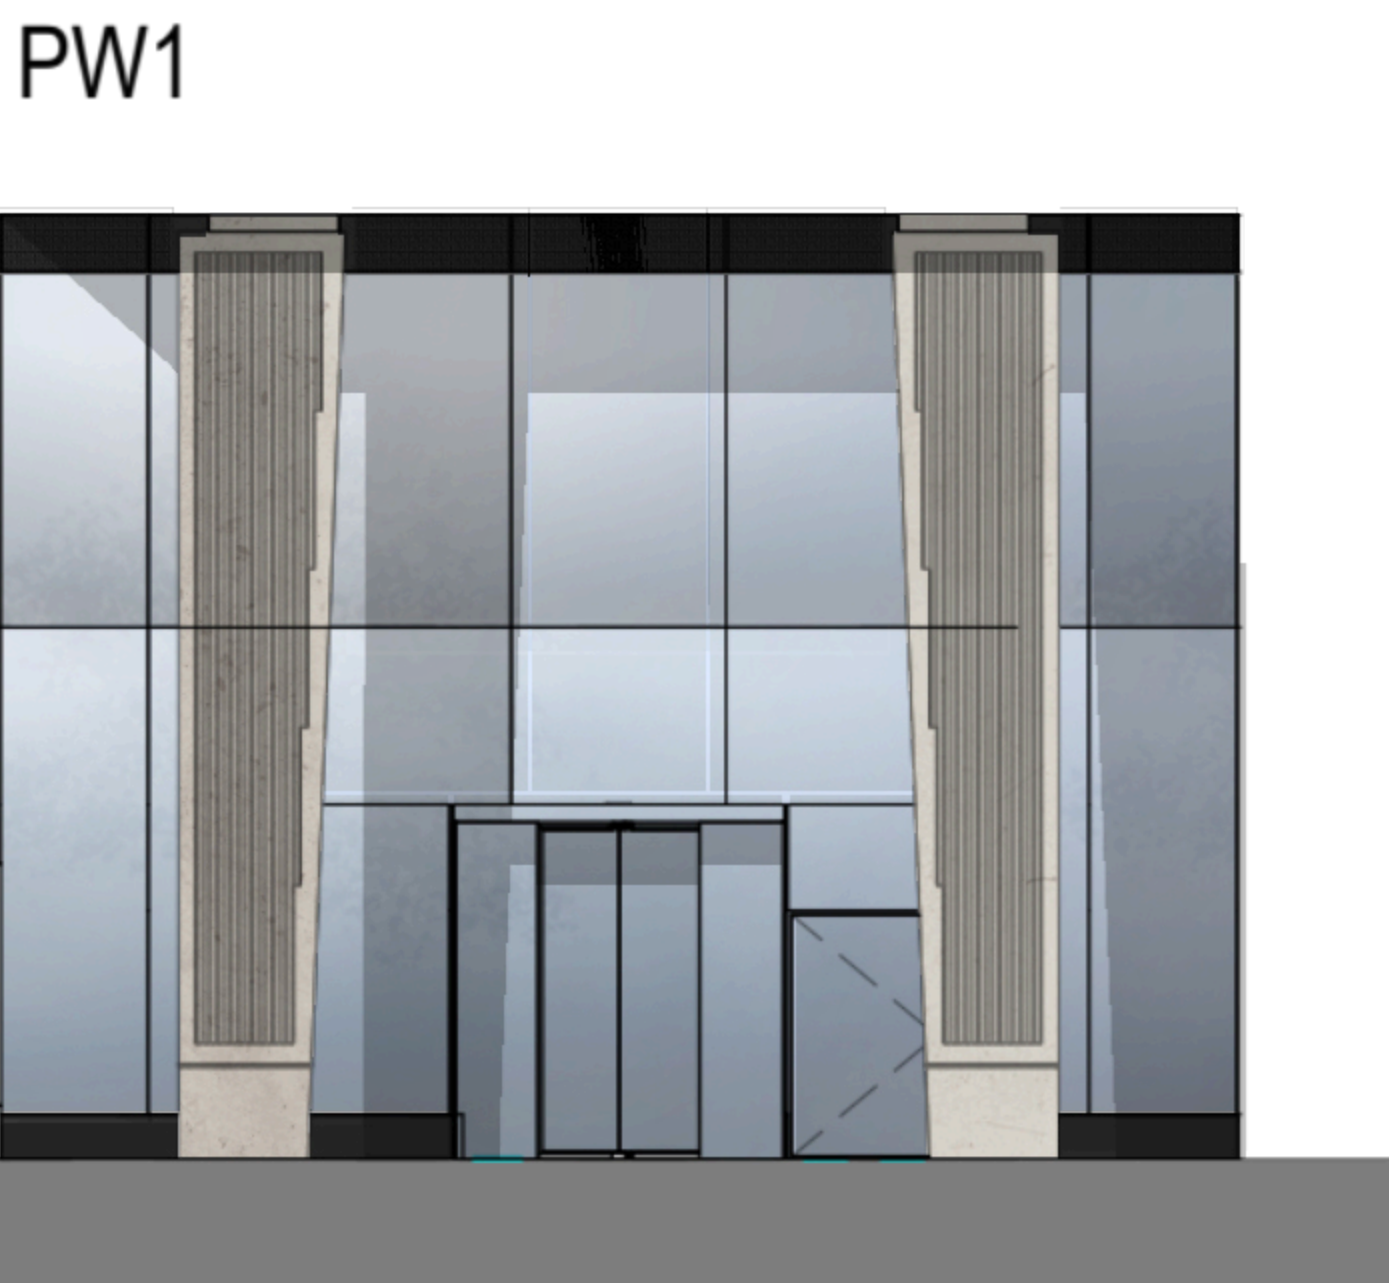
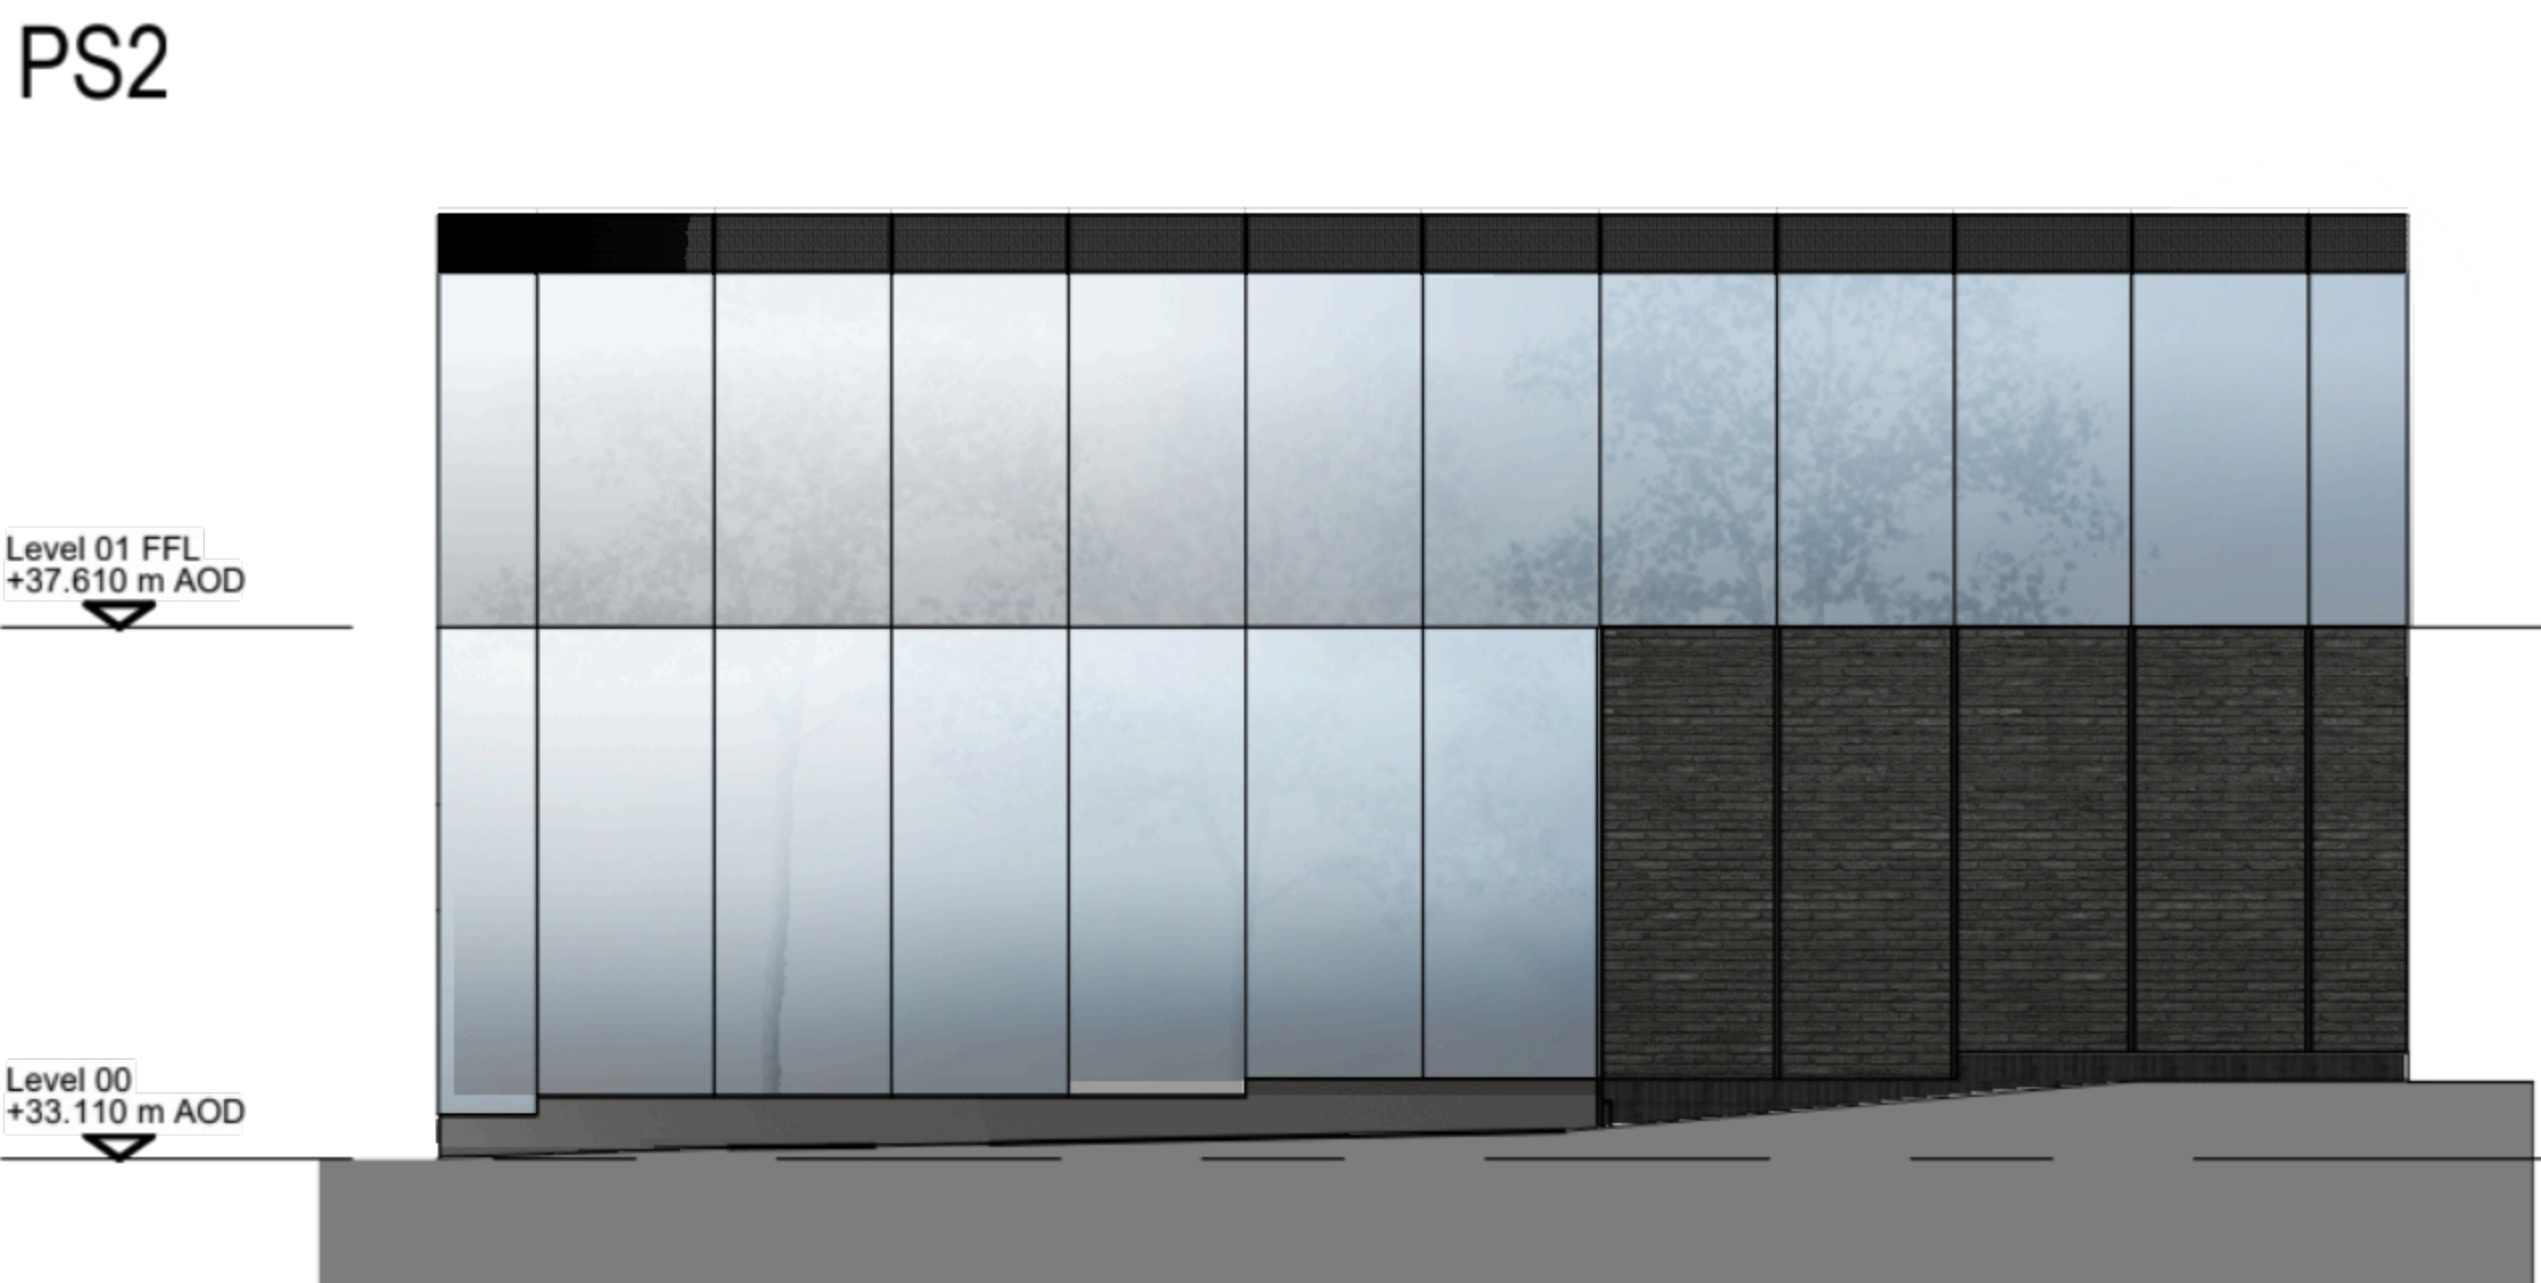


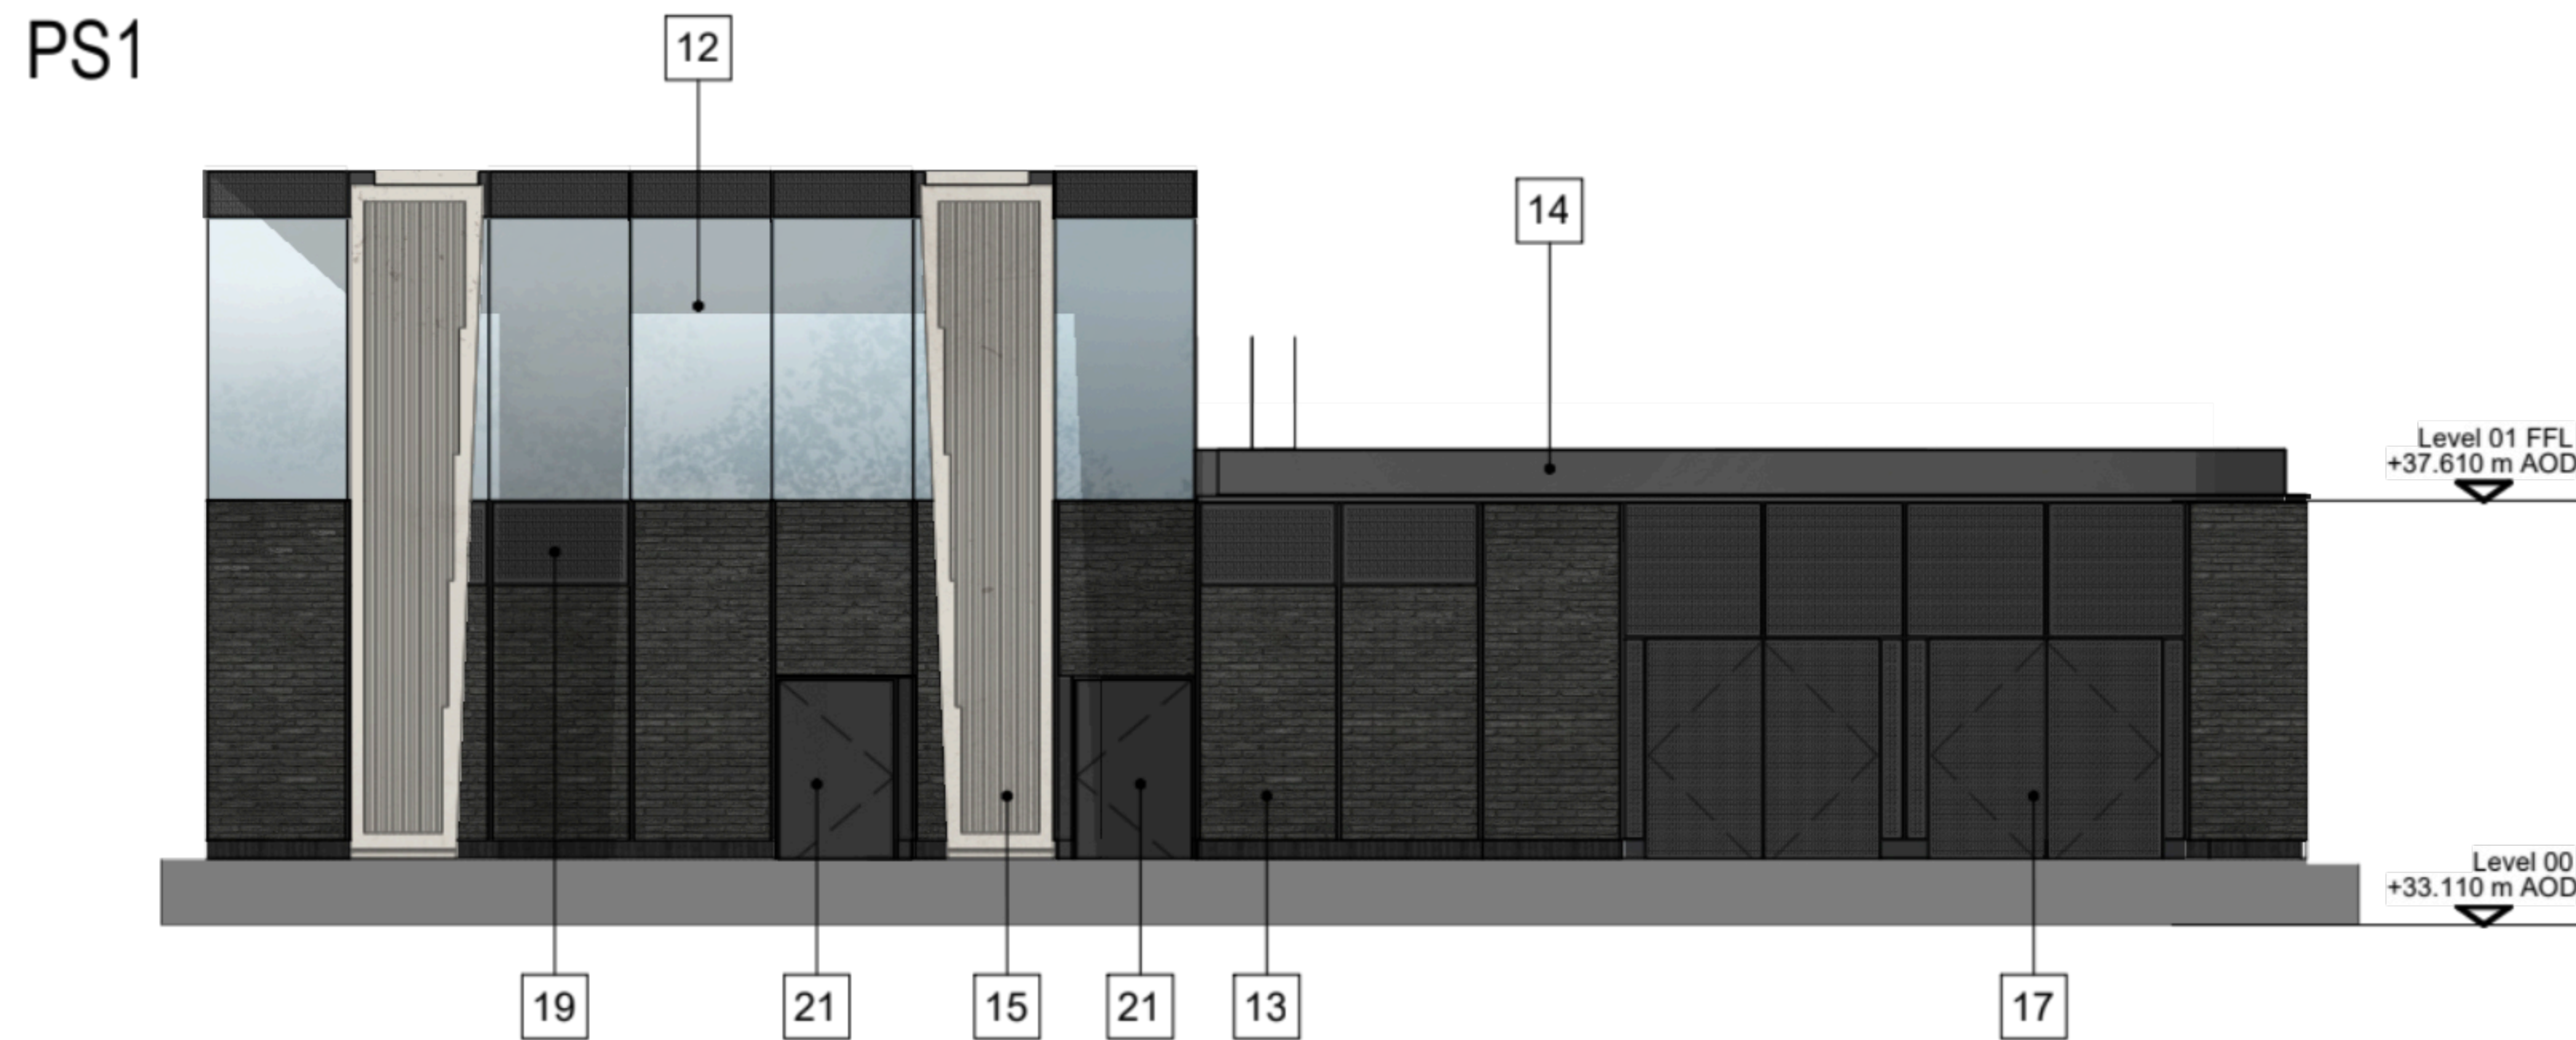

- MATERIAL KEY**
- 01 Vision Unit – TYPE 1: Full height clear vision unit (unitised)
 - 02 Vision Unit – TYPE 2: Full height clear vision unit (unitised)
 - 03 Floor Edge cover: Dark Grey, concealing floor slab edge
 - 04 Purge Vent - TYPE 1 (Light Blue): Light blue anodised aluminium perforated sheet in plane of façade, concealing glazed door behind
 - 05 Purge Vent - TYPE 2 (Light Green): Light green anodised aluminium perforated sheet in plane of façade, concealing glazed door behind
 - 06 Opaque Unit - TYPE 1 (Light Blue): Light blue anodised aluminium sheet (unitised)
 - 07 Opaque Unit - TYPE 2 (Light Green): Light green anodised aluminium sheet (unitised)
 - 08 Opaque Spandrel– TYPE 1 (Light Blue): Light blue anodised aluminium sheet (unitised)
 - 09 Opaque Spandrel– TYPE 2 (Light Green): Light green anodised aluminium sheet (unitised)
 - 10 Perforated Spandrel– TYPE 1 (Light Blue): Light blue anodised aluminium perforated sheet, concealing floor slab edge and ventilation behind
 - 11 Perforated Spandrel– TYPE 2 (Light Green): Light green anodised aluminium perforated sheet, concealing floor slab edge and ventilation behind
 - 12 Glazed Unit - TYPE 3: Uncapped glass curtain wall with up to 50% opaque units with enamelled frit coating
 - 13 Feature facing brickwork: Dark Grey with colour matched mortar
 - 14 Aluminium flashing: Dark Grey
 - 15 Fair Faced Feature Concrete Columns: Light Concrete
 - 16 Brick or Dark Grey Kicker Plate
 - 17 Louvre Door with decorative screen in front
 - 18 Integrated Glazed Door
 - 19 Dark Anodised Decorative Screen
 - 20 Dark Grey Metal Railing
 - 21 Solid anodised solid door: Dark Grey with matching side panel

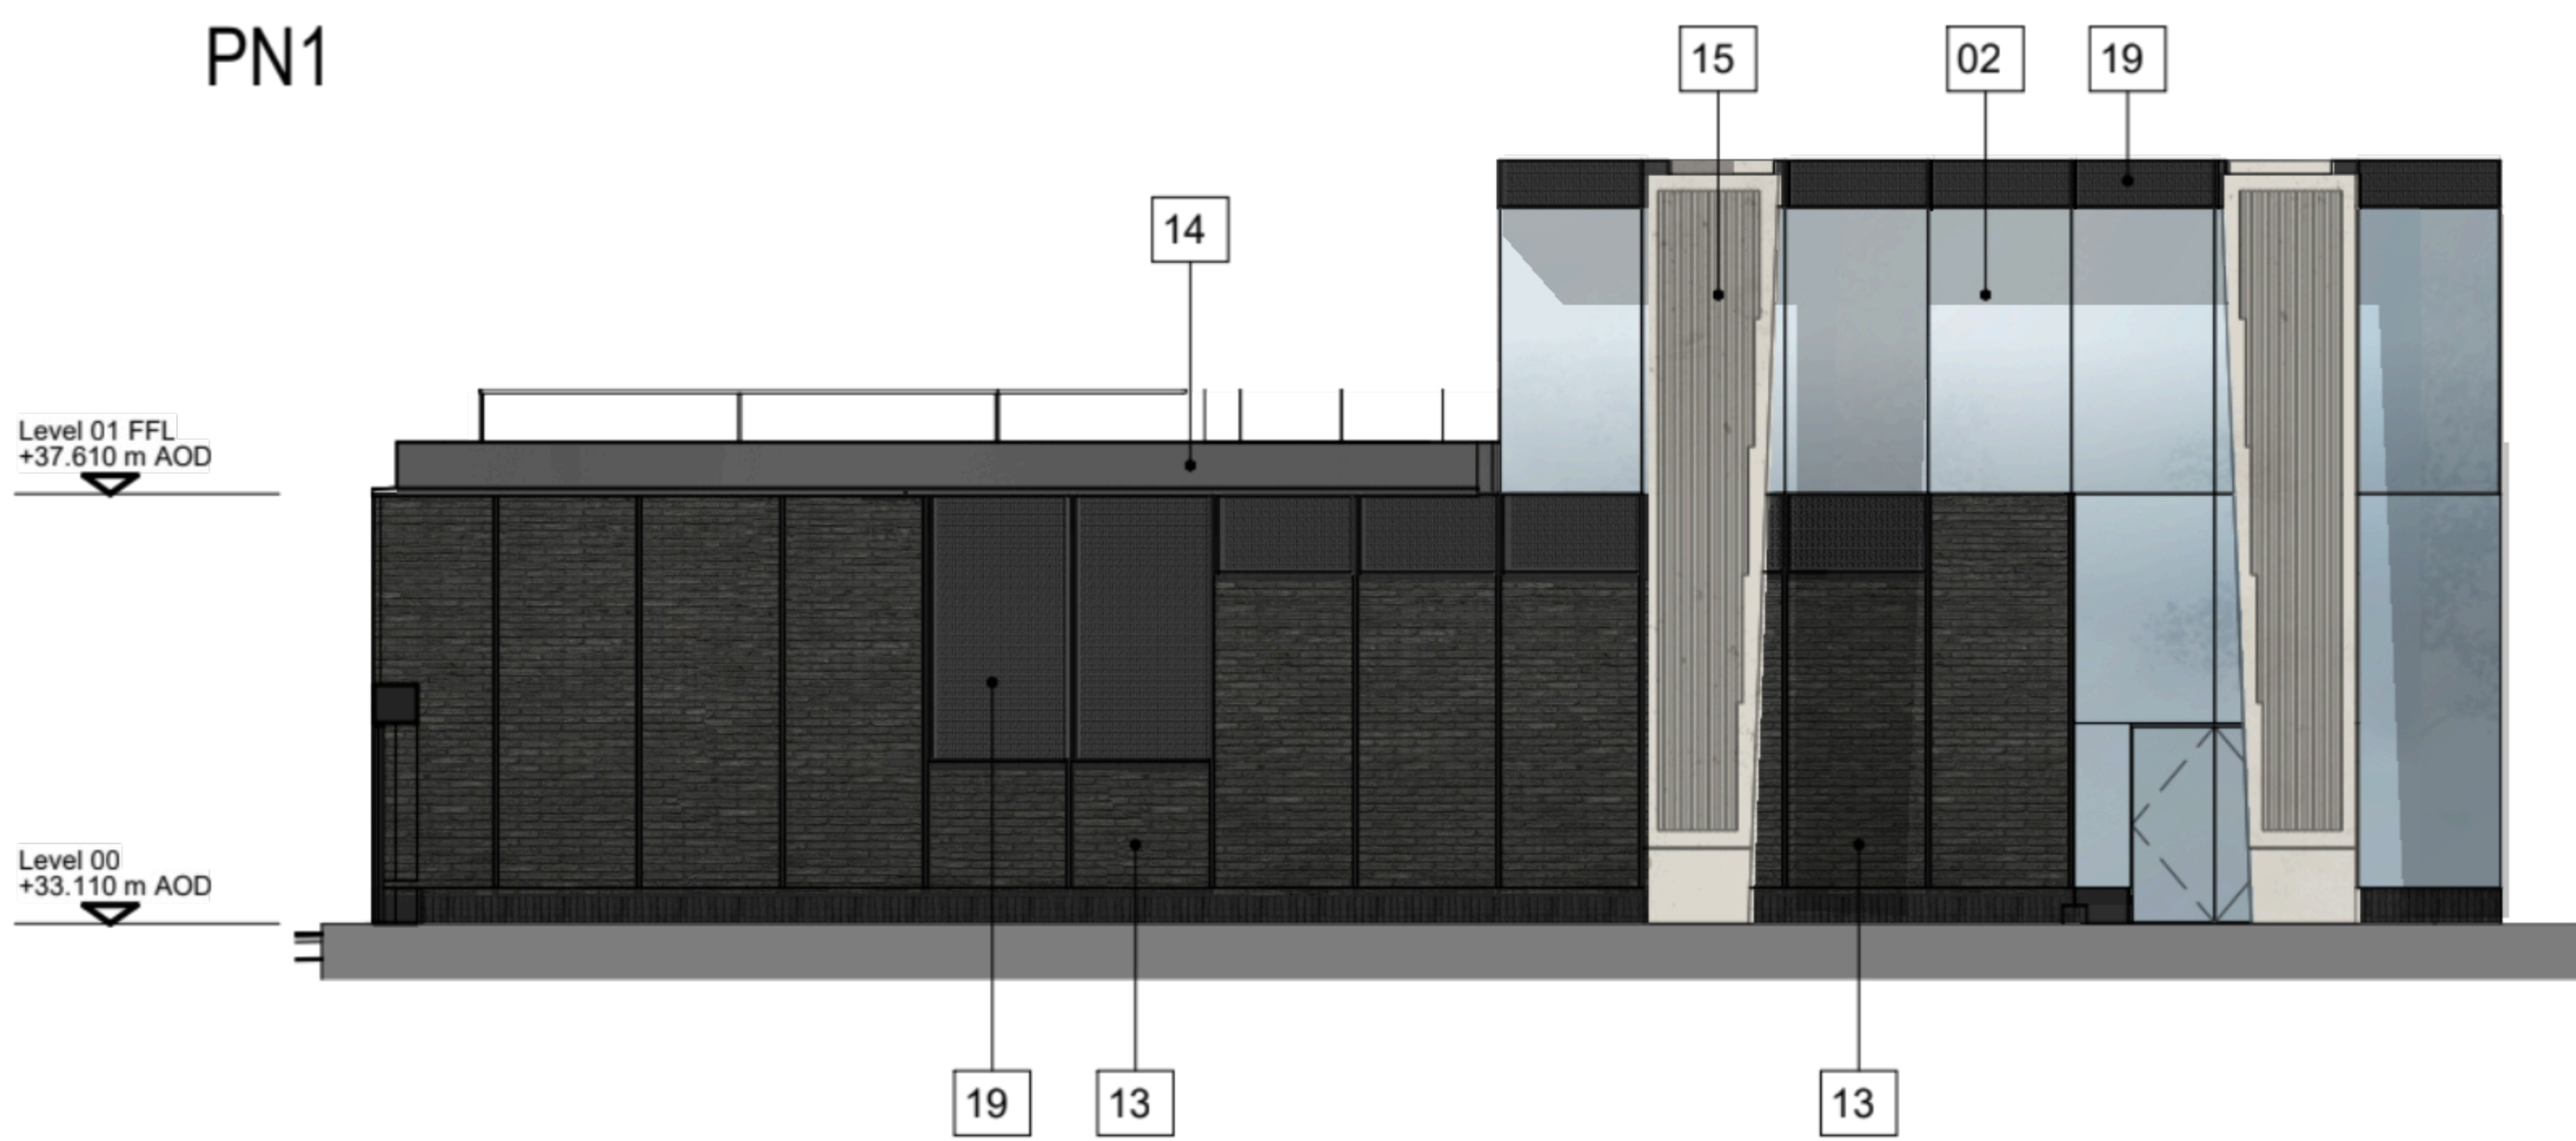