

Existing building information is based on "Record Drawings" provided by Conran & Partners. This information may not be a true reflection of what was actually built on site and as such Appointed Main Contractors are to undertake their own on site investigations in order to satisfy themselves that the information provided within this document is an accurate representation of the building and to verify wall and floor types construction build up.. It is assumed that the existing internal linings which are to be retained incorporate a vapour control layer.

Conran & Partners drawing reference:
'6512 (25)11_Zinc Cladding to Stair Cores - Typical Details'


Revision: - Issue Date: 24/09/04

NOTES AEWTP027C

- All dimensions and levels are to be checked on site.
- Any discrepancies are to be reported to the architect before any work commences
- This drawing shall not be scaled to ascertain any dimensions. Work to figured dimensions only.
- This drawing shall not be reproduced without express written permission from AEW.
- Title overlay drawings and ownership boundaries are produced using all reasonable endeavors. AEW cannot be responsible for the accuracy or scale discrepancy of base plans supplied to them.
- All works are to be undertaken in accordance with Building Regulations and the latest British Standards.
- All proprietary materials and products are to be used strictly in accordance with the manufacturers recommendations.

CDM 2015

Client notified of duties: CDM_PD_Date
Principal Designer: CDM_PD_Name
Unless noted below, all known hazards have been highlighted on the drawing:

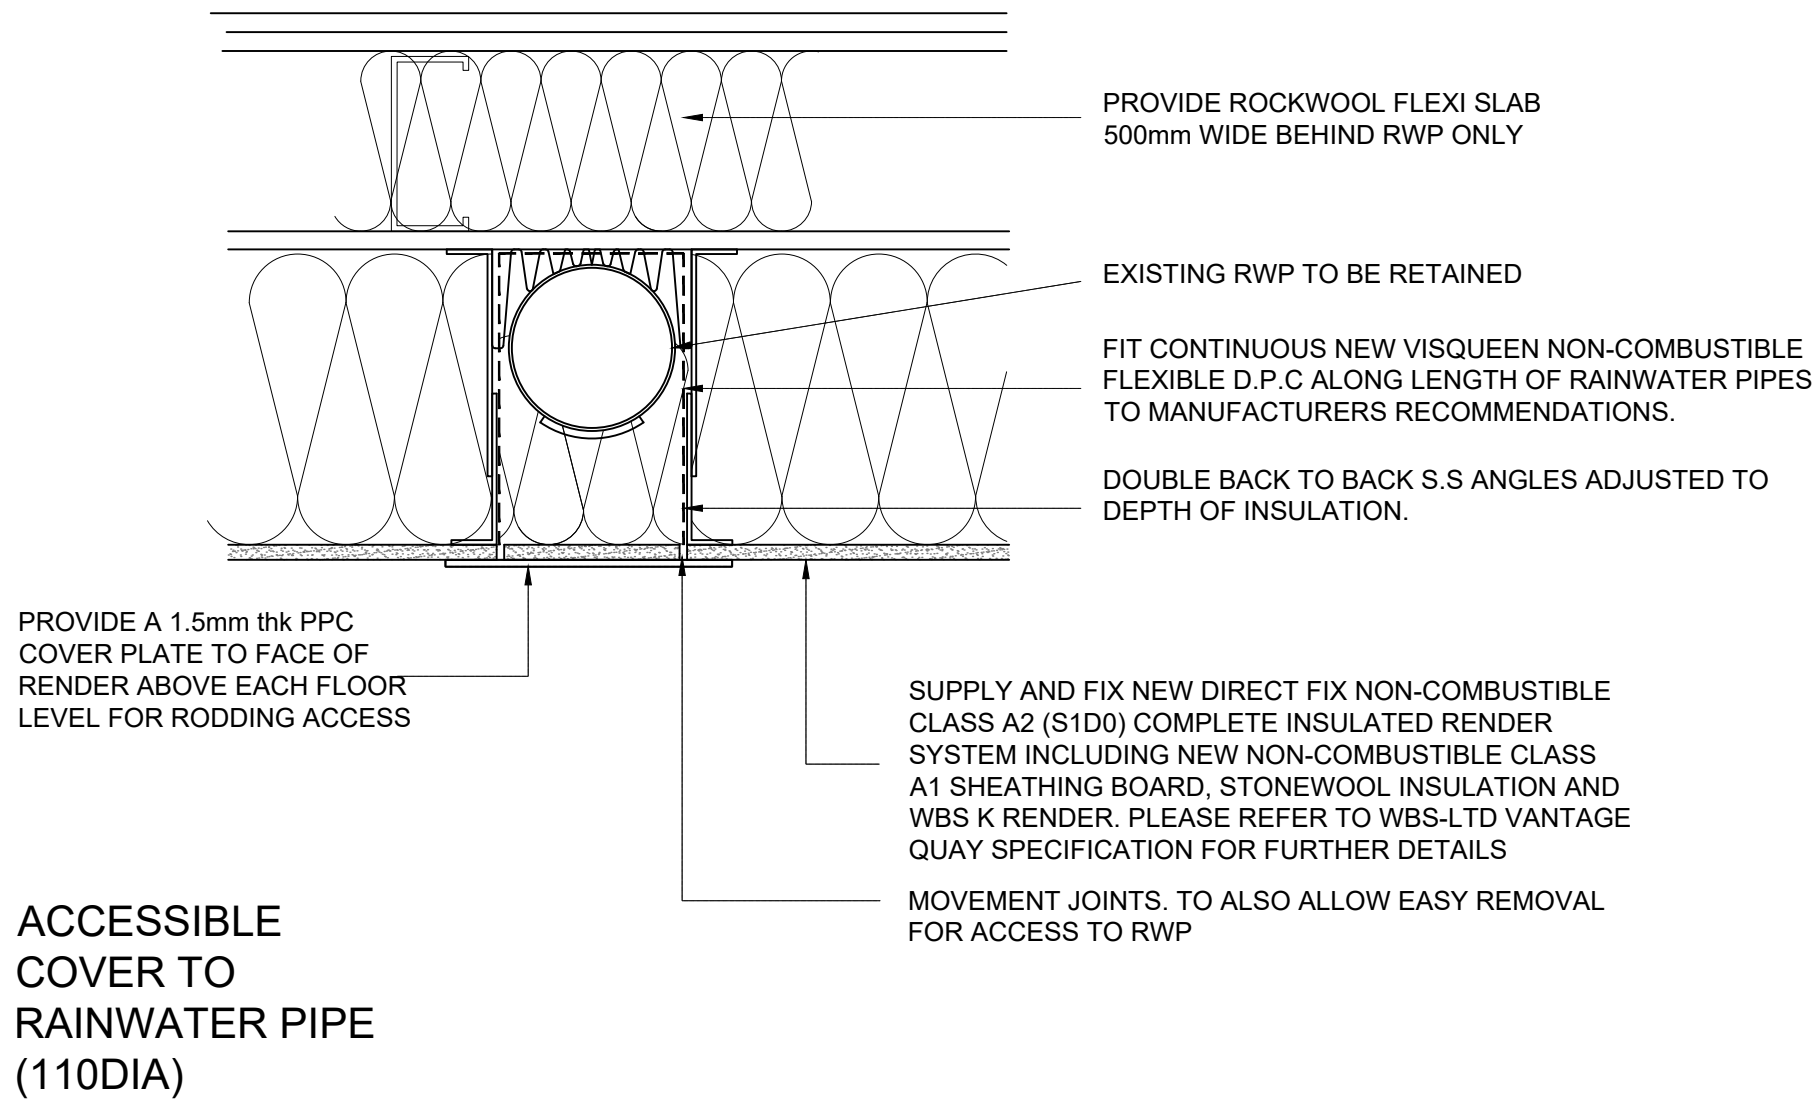

C03	04/04/24	MM	DJ
Issued For Planning			
C02	26/02/24	MM	DJ
Updated for final issue			
C01	15/12/22	MM	DJ
Issued for construction			
REV	Date	Drawn by -	Checked by -
Status	Purpose of Issue		
S2	For Construction		
drawing stage	RIBA Stage 5		
client			
Rider Levett Bucknall			
project			
Vantage Quay 3-5 Brewer Street, Manchester M1 2ED			
drawing title			
PROPOSED BUILT IN RWP DETAIL			
date	09/12/22	drawn	MM
scale@A2	1:5	checked	DJ