



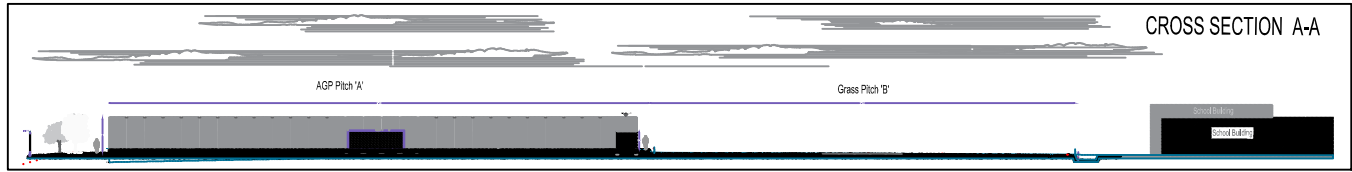


KEY:

- Existing level -
- Proposed Level -
- Proposed 160mm drain -
- Proposed 80mm drain -
- Future floodlight -

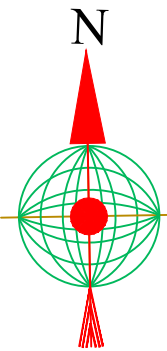

SCALE BAR:

Contour Interval = 1 metre & 0.25 metre

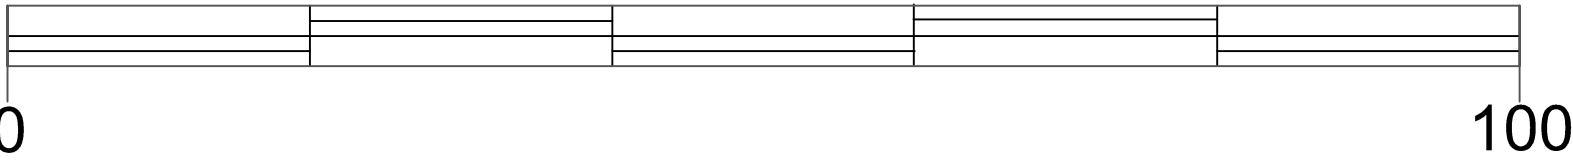

© 2022 is drawing is the property of Hemstock Design Ltd., copyright reserved. This drawing is issued on the condition that it is not duplicated, reproduced or disclosed to unauthorised persons without prior written consent of the copyright holder.

Hemstock Design Ltd. will not be held liable for improper use, or use other than directed, of this drawing or the information contained within.

Registered Head Office: Hemstock Design Ltd., Sorrento, High Street, Ekelesley, Retford, Nottinghamshire, UK.

Do Not Scale. Refer to original sheet size and scale as indicated below.

|                           |     |
|---------------------------|-----|
| Rev.                      | By: |
| Date:                     |     |
| Re-issued for information |     |

|                                                |                                                  |                      |
|------------------------------------------------|--------------------------------------------------|----------------------|
| Client:<br>OUR LADY'S RC HIGH SCHOOL, BLACKLEY | Drawn by:<br>DH                                  | Checked by:<br>DH    |
|                                                | Scale:<br>Use scale bar                          | Original size:<br>A2 |
| Project:<br>NEW AGP                            | Date:<br>22/8/24                                 | Revision:<br>E       |
|                                                | Drawing Number:<br>HD_FINAL LAYOUT_Rev E_22-8-24 |                      |
| Title:<br>PROPOSED LAYOUT - LINE MARKING       |                                                  | hemstock design      |