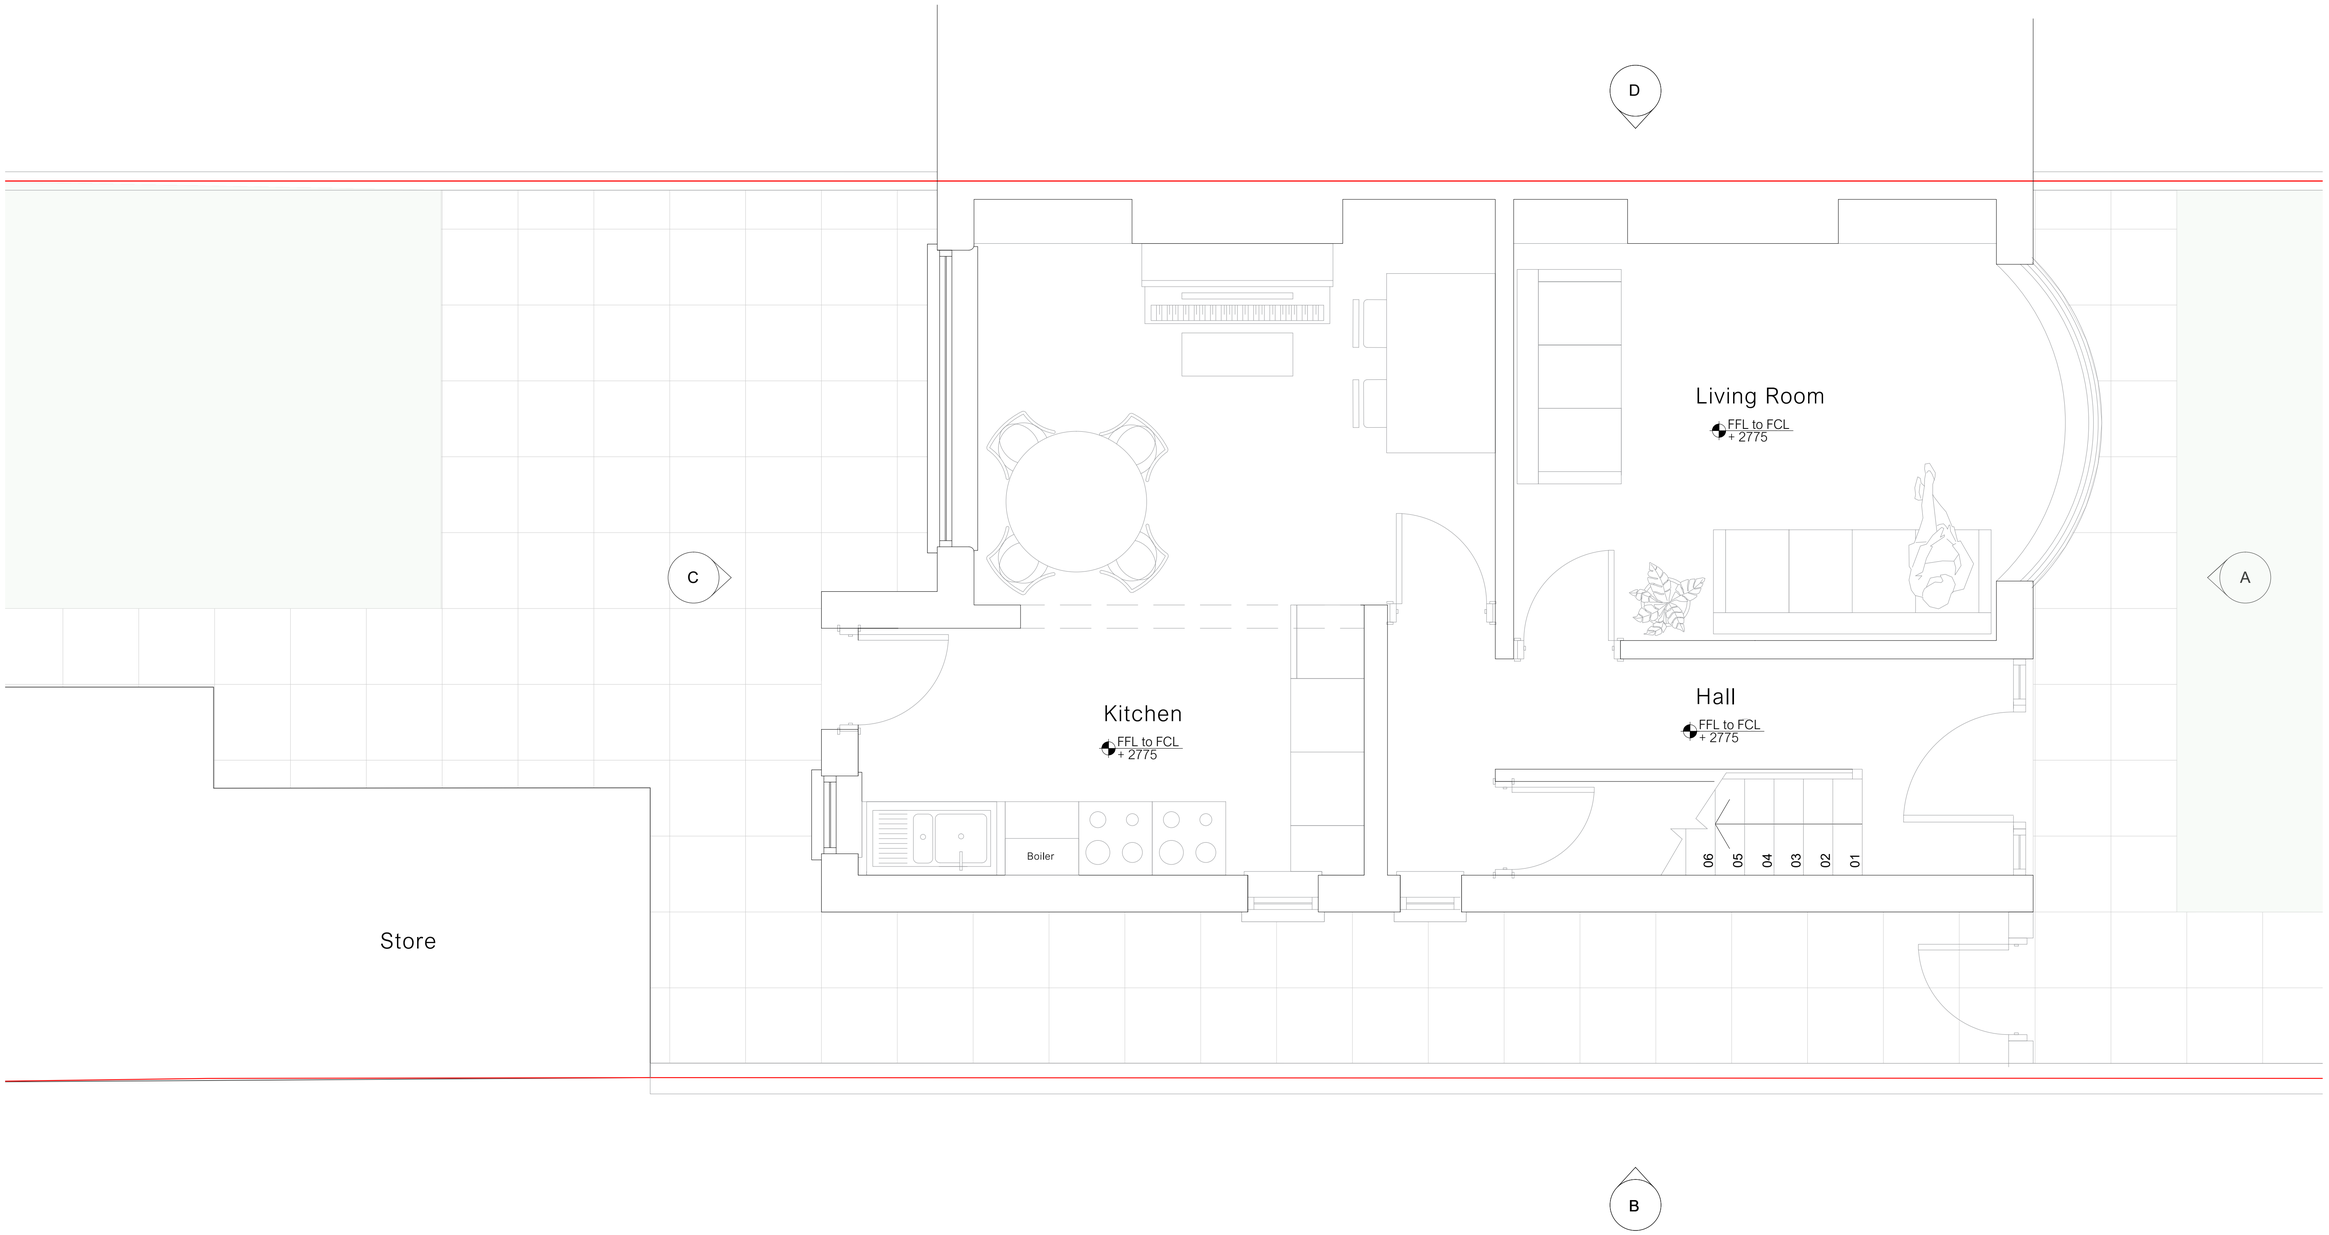

Scale (m):

0 0.5 1 1.5 2 2.5m

Key:

Ownership Boundary

Project Name: 259 Moseley Road	**Title:** Existing Plan Ground Floor	**Scale:** 1:25 @ A1 1:50 @ A3
Drawing No: 037_B1_02_2000	**Status:** Stage 3	**Drawn:** IB
Issue: 01.07.24 Stage 3 Issue		**Rev:** B

Form. architecture + design
51 Ashfield Road, Altrincham, WA15 9QJ
07946 127 001

Copyright of this drawing is vested in **Form.** architecture + design and must not be copied or reproduced without written consent. Figured dimensions only are to be taken from this drawing. Do not scale from this drawing.