

NOTES:

1. THIS DRAWING IS TO BE READ IN CONJUNCTION WITH ALL OTHER RELEVANT PROJECT DRAWINGS AND THE PROJECT SPECIFICATION.
2. ALL ACCESS PANELS TO BE AGREED WITH ARCHITECT.
3. FIRE RATED DUCTWORK TO BE PROVIDED IN ALL PROTECTED ESCAPE ROUTES PENDING CONFIRMATION OF EMERGENCY EGRESS ROUTES.
4. THERMALLY ACTIVATED FIRE DAMPERS AND MOTORISED FIRE-SMOKE DAMPERS TO BE PROVIDED AS INDICATED WITH ACCESS PANELS PROVIDED IN CEILING AND DUCTWORK TO FACILITATE INSPECTION, TESTING AND RESETING TO THE FIRE ENGINEERS REQUIREMENTS.
5. ATTENUATION TO BE PROVIDED WHERE INDICATED AND TO THE ACOUSTICIAN'S SPECIFICATION.
6. LOCATION OF ROOM CONTROLLERS TO BE CONFIRMED WITH ARCHITECT.
7. MECHANICAL EQUIPMENT TO BE SUPPORTED ON PROPRIETARY MOUNTING SYSTEM COMPLETE WITH ASSOCIATED VIBRATION ISOLATION EQUIPMENT.
8. SMOKE VENTILATION AND CONTROL EQUIPMENT BY SPECIALIST DESIGNER.
9. ALL FIRE AND FIRE SMOKE DAMPERS TO HAVE ACCESS FOR INSPECTION AND TESTING LOCALLY WITHIN DUCT.
10. AIR TERMINAL SAMPLES ARE TO BE PROVIDED TO THE ARCHITECT PRIOR TO ORDERING.
11. ALL BRANCHES TO BE FITTED WITH VOLUME CONTROL DAMPERS.

m ³ /s vel m/s	NOTE
Pa/m mm x mm	FIGURES IN RED ADDED
	FIGURES IN GREEN ALTERED
	FROM QODA DESIGN

This Drawing was based upon the following drawings.				
Architects :		Revision		
.		.		
Consultants :				
.		.		

C2	STATUS A RECEIVED. RE-ISSUED FOR CONSTRUCTION	21/09/22	CL
C1	STATUS B RECEIVED. RE-ISSUED FOR CONSTRUCTION	01/09/22	CL
A1	FOR APPROVAL	03/02/22	CL
Rev	DESCRIPTION	DATE	CHKD



MY CONSTRUCTION LIMITED
28 St Albans Lane, London NW11 7QE
Tel: 020 8450 5747, Fax: 020 8450 0707, email: info@myconstruction.co.uk

Client:
MAG

Architect:
Dexter Moren Associates
57d Jamestown Road
London NW1 7DB


Project:
Tribe
Manchester Airport
Plot H3

Title:
**MECHANICAL SERVICES
VENTILATION SCHEMATIC
SHEET 4 OF 4**


Drawn: dds7520	Date: Jan'22	Scale: NTS@A1	Checked: .	Auth: .
-------------------	-----------------	------------------	---------------	------------

Project No: 7520	Drawing No: M-SCH-006	Rev: C2
----------------------------	---------------------------------	-------------------


Status:
FOR CONSTRUCTION

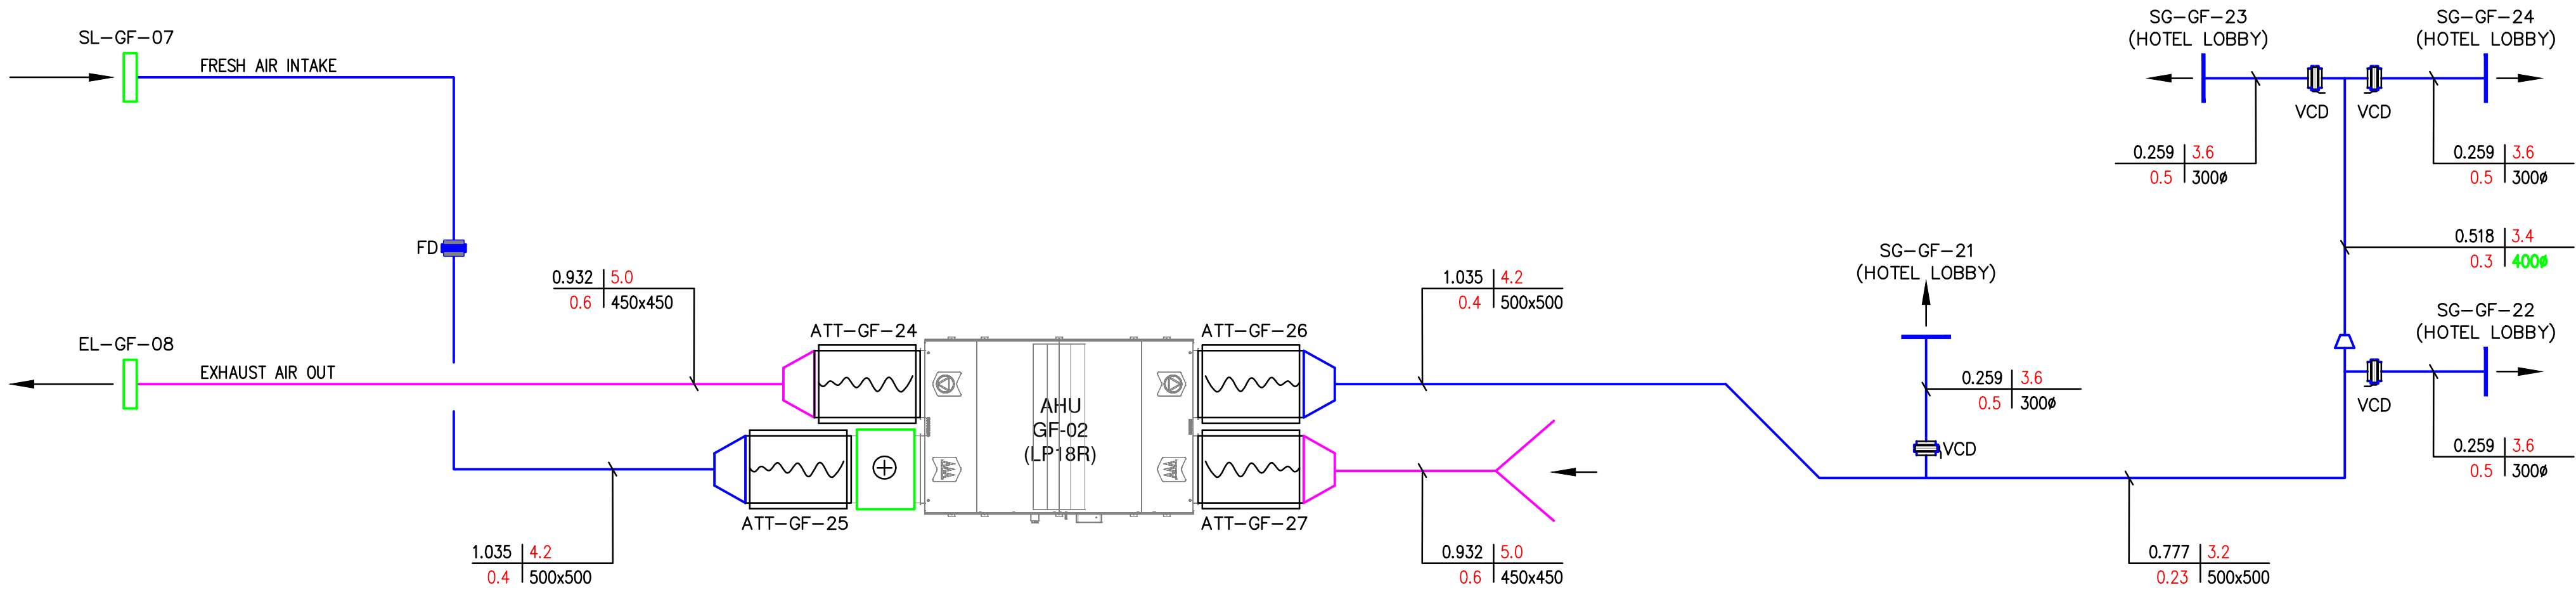


HOTEL LOBBY

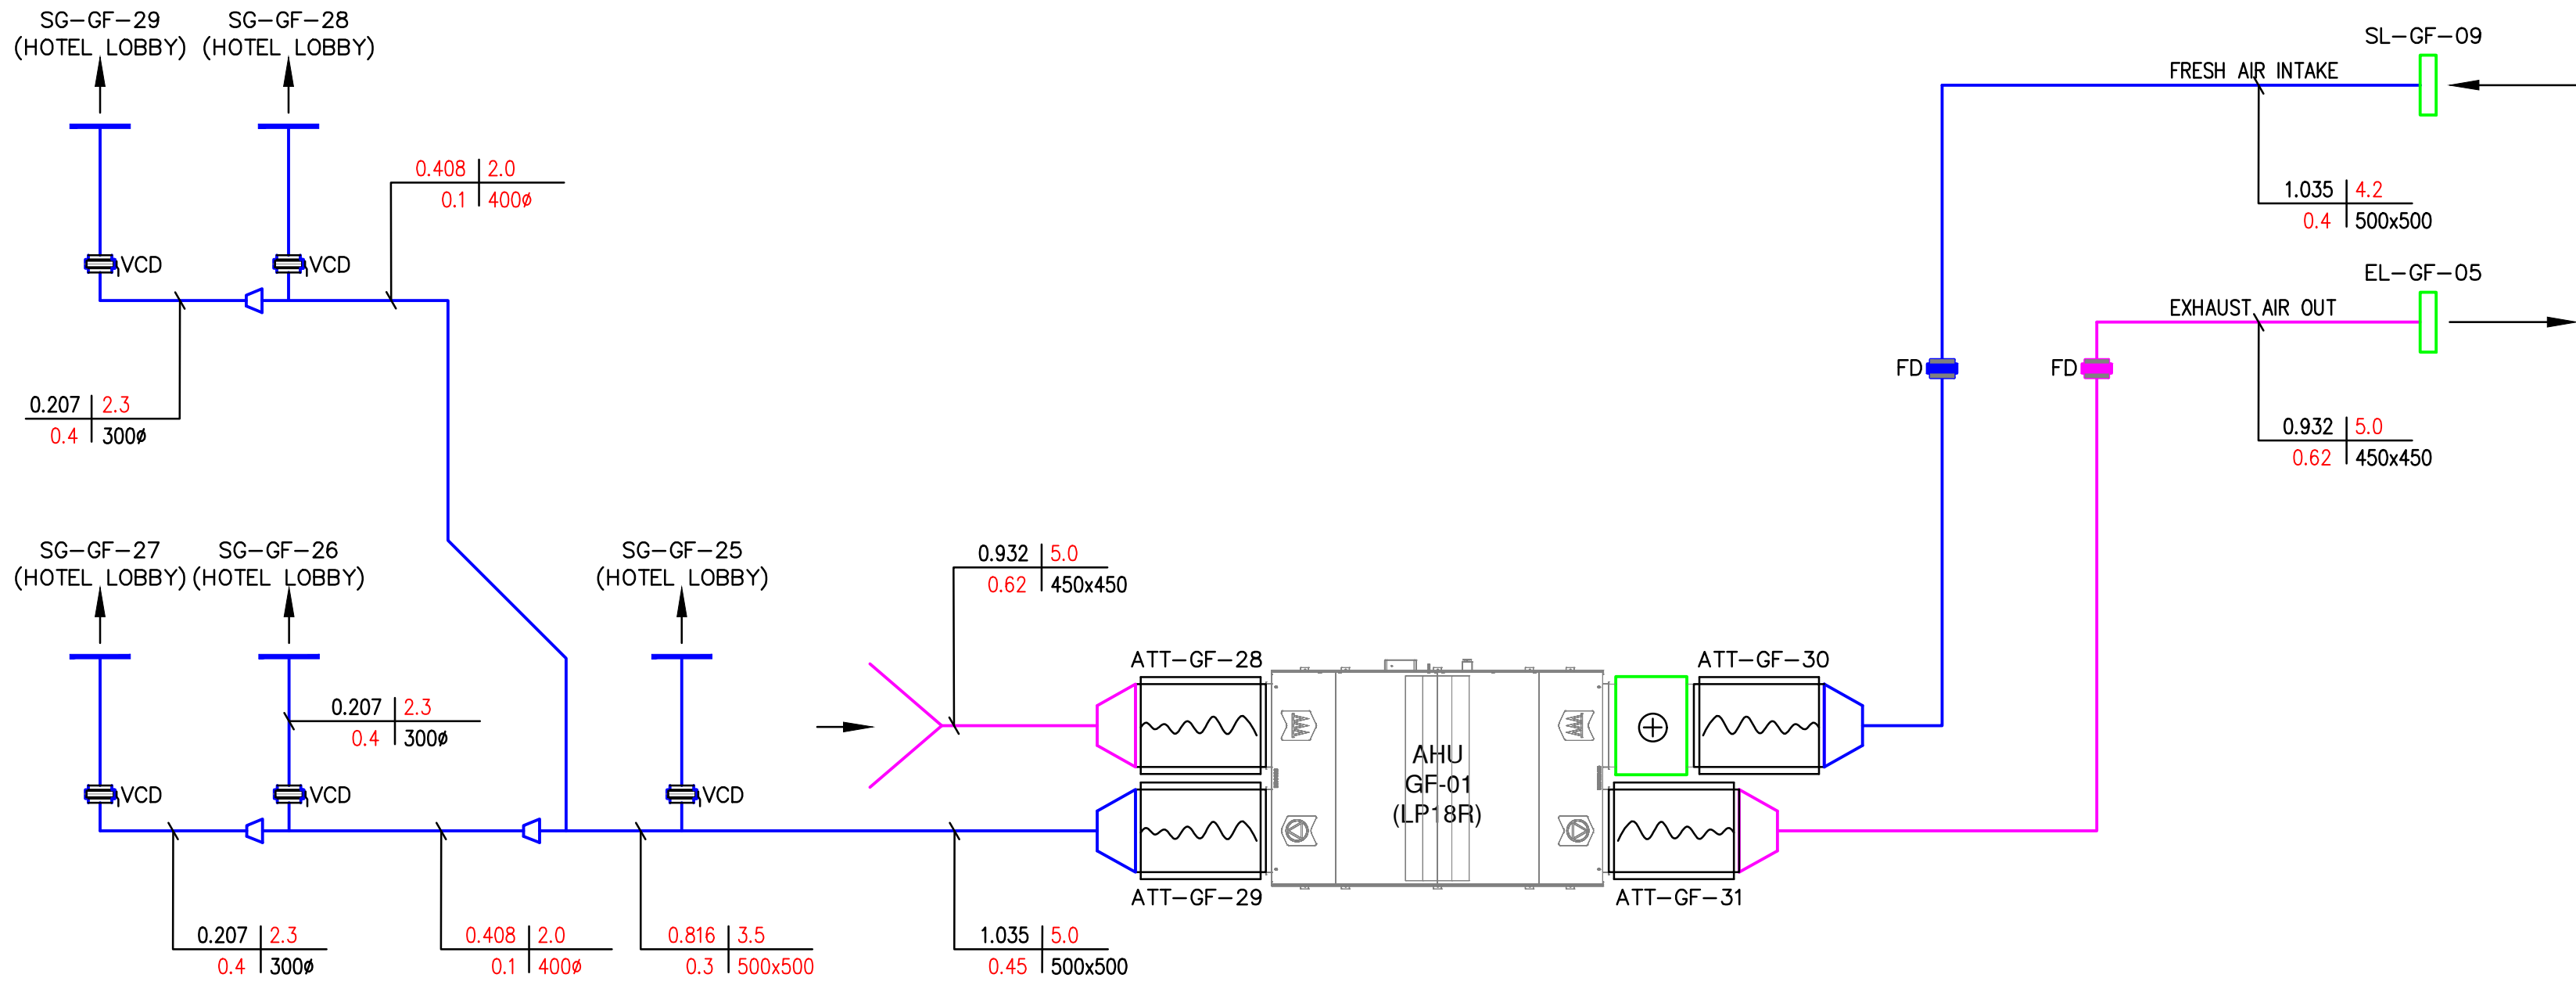


HOTEL LOBBY

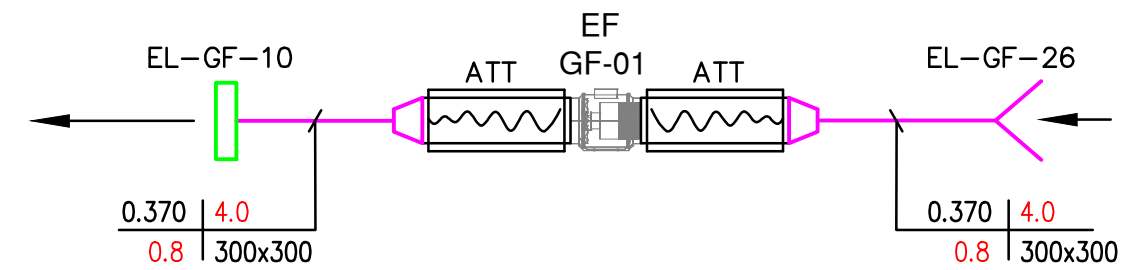

PLANT/TANK ROOM

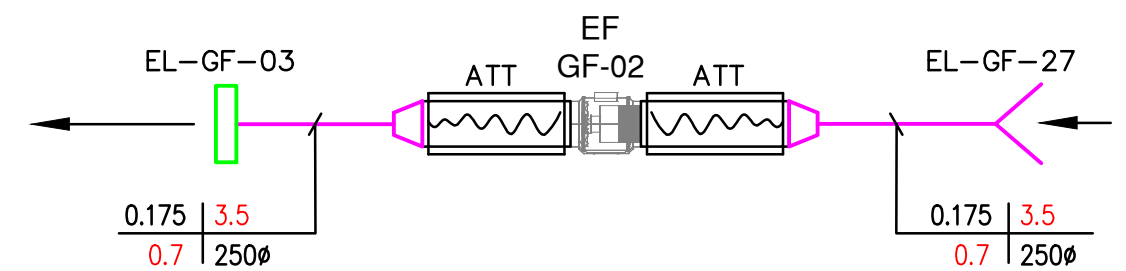

BIN STORE

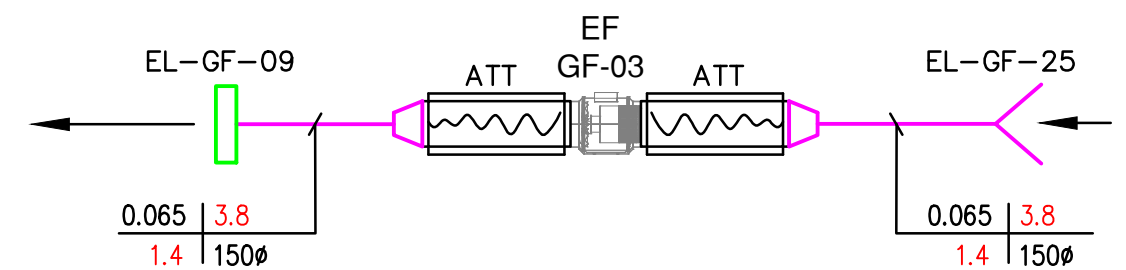

COMMS ROOM