
122 Hill Lane - Original Wash House

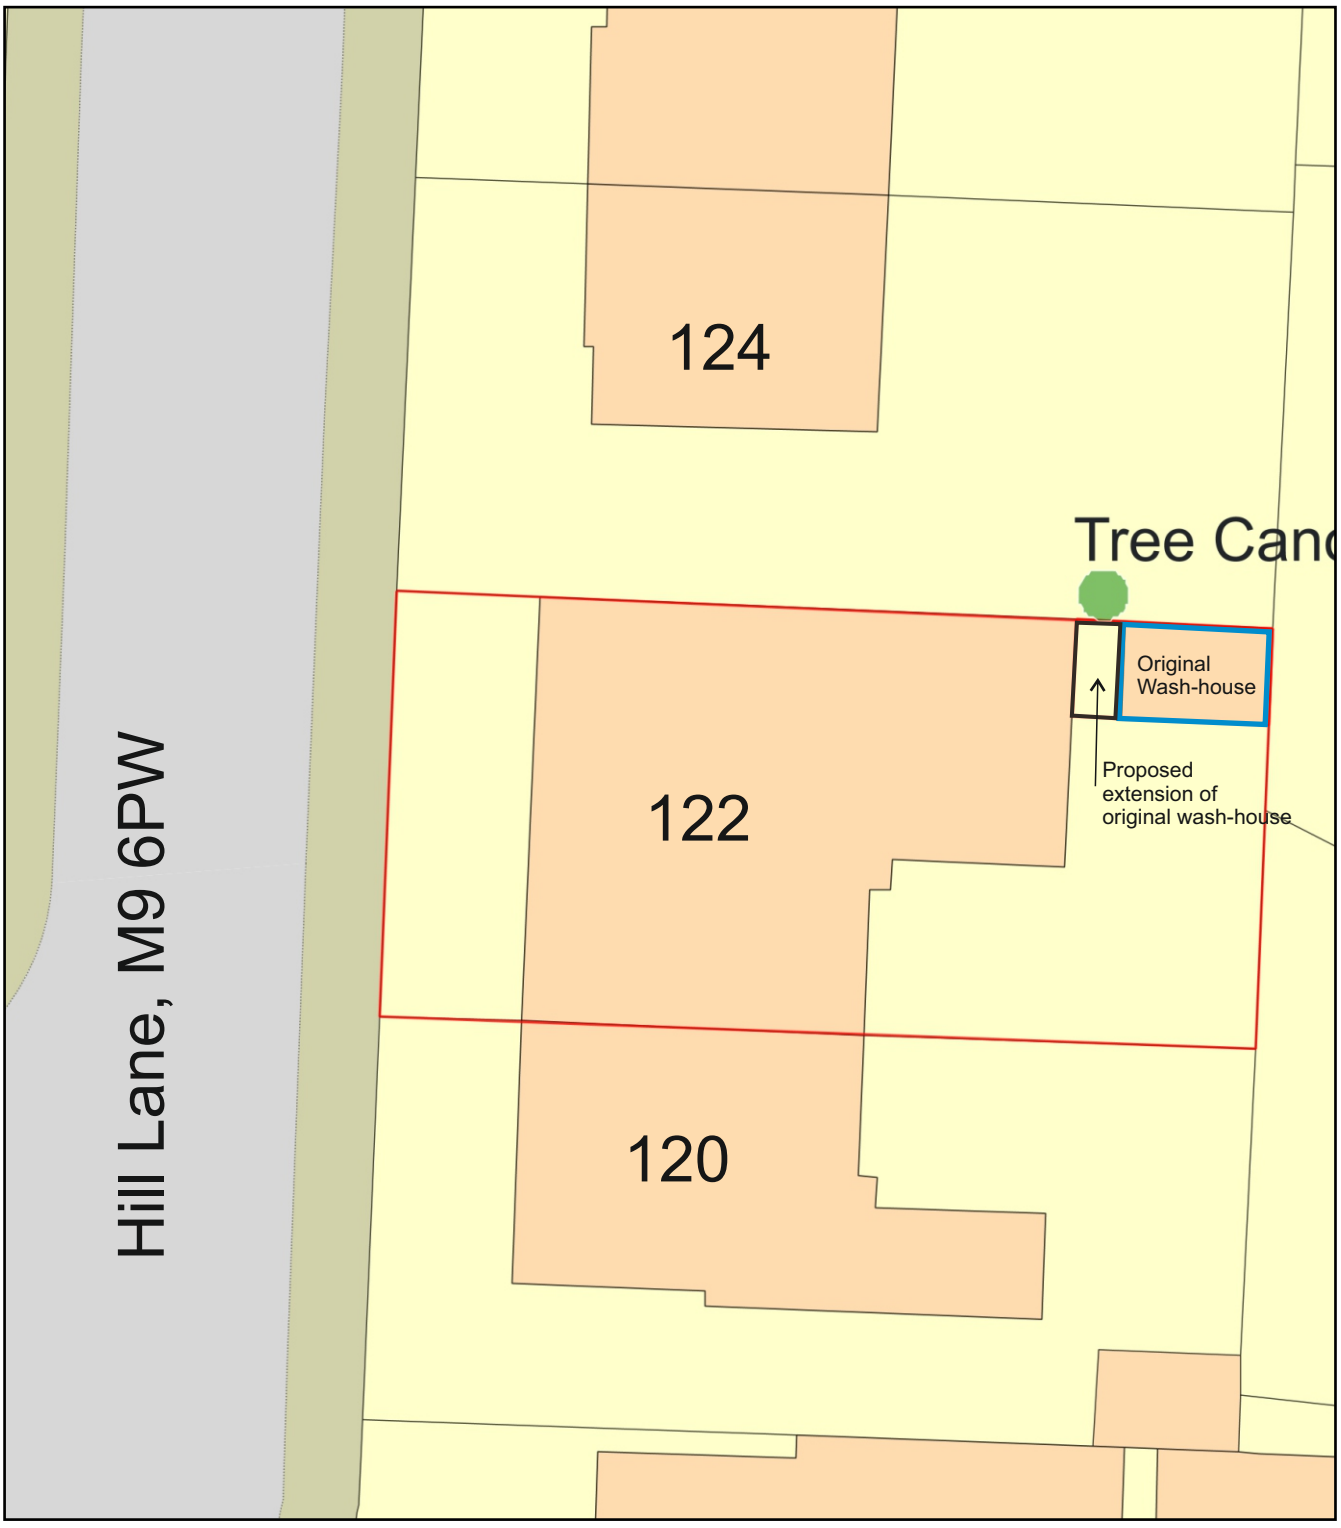

0 10
Metres

N

ReQuestaPlan

Plan Produced for: Manchester City Council

Date Produced: 22 Apr 2024

Plan Reference Number: TQRQM24113155305618

Scale: 1:200 @ A4

© Crown copyright and database rights 2023 OS 100042766