




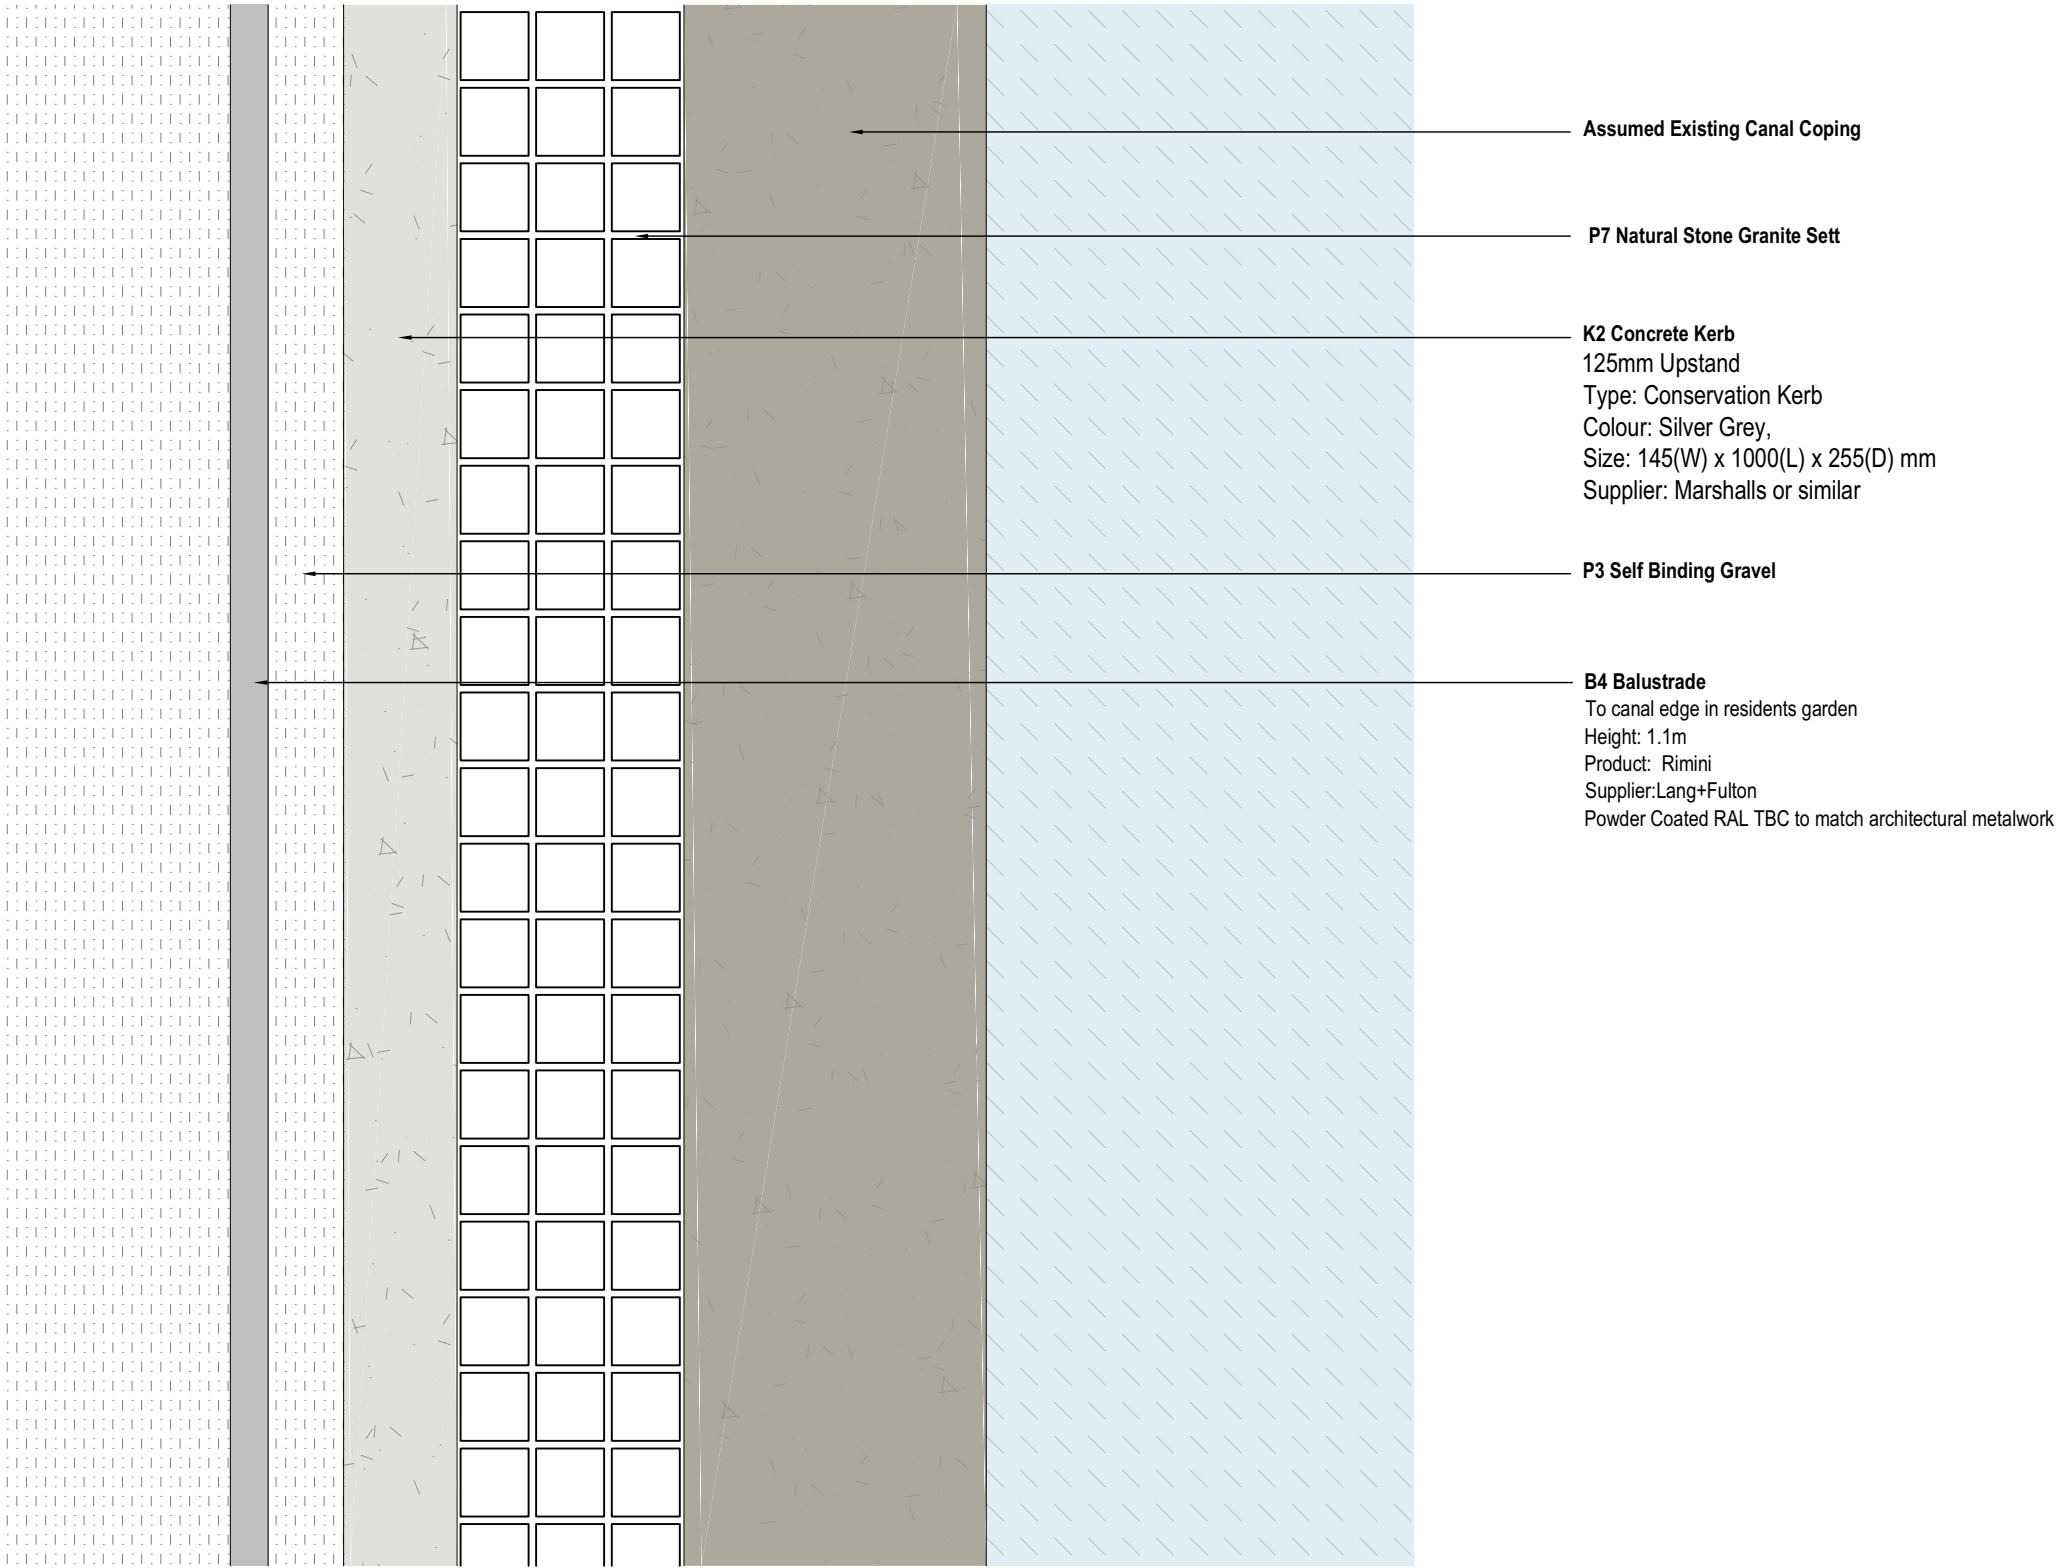


01
900333
B4 - Canal Steel Balustrade Plan
Scale 1: 10 @A1

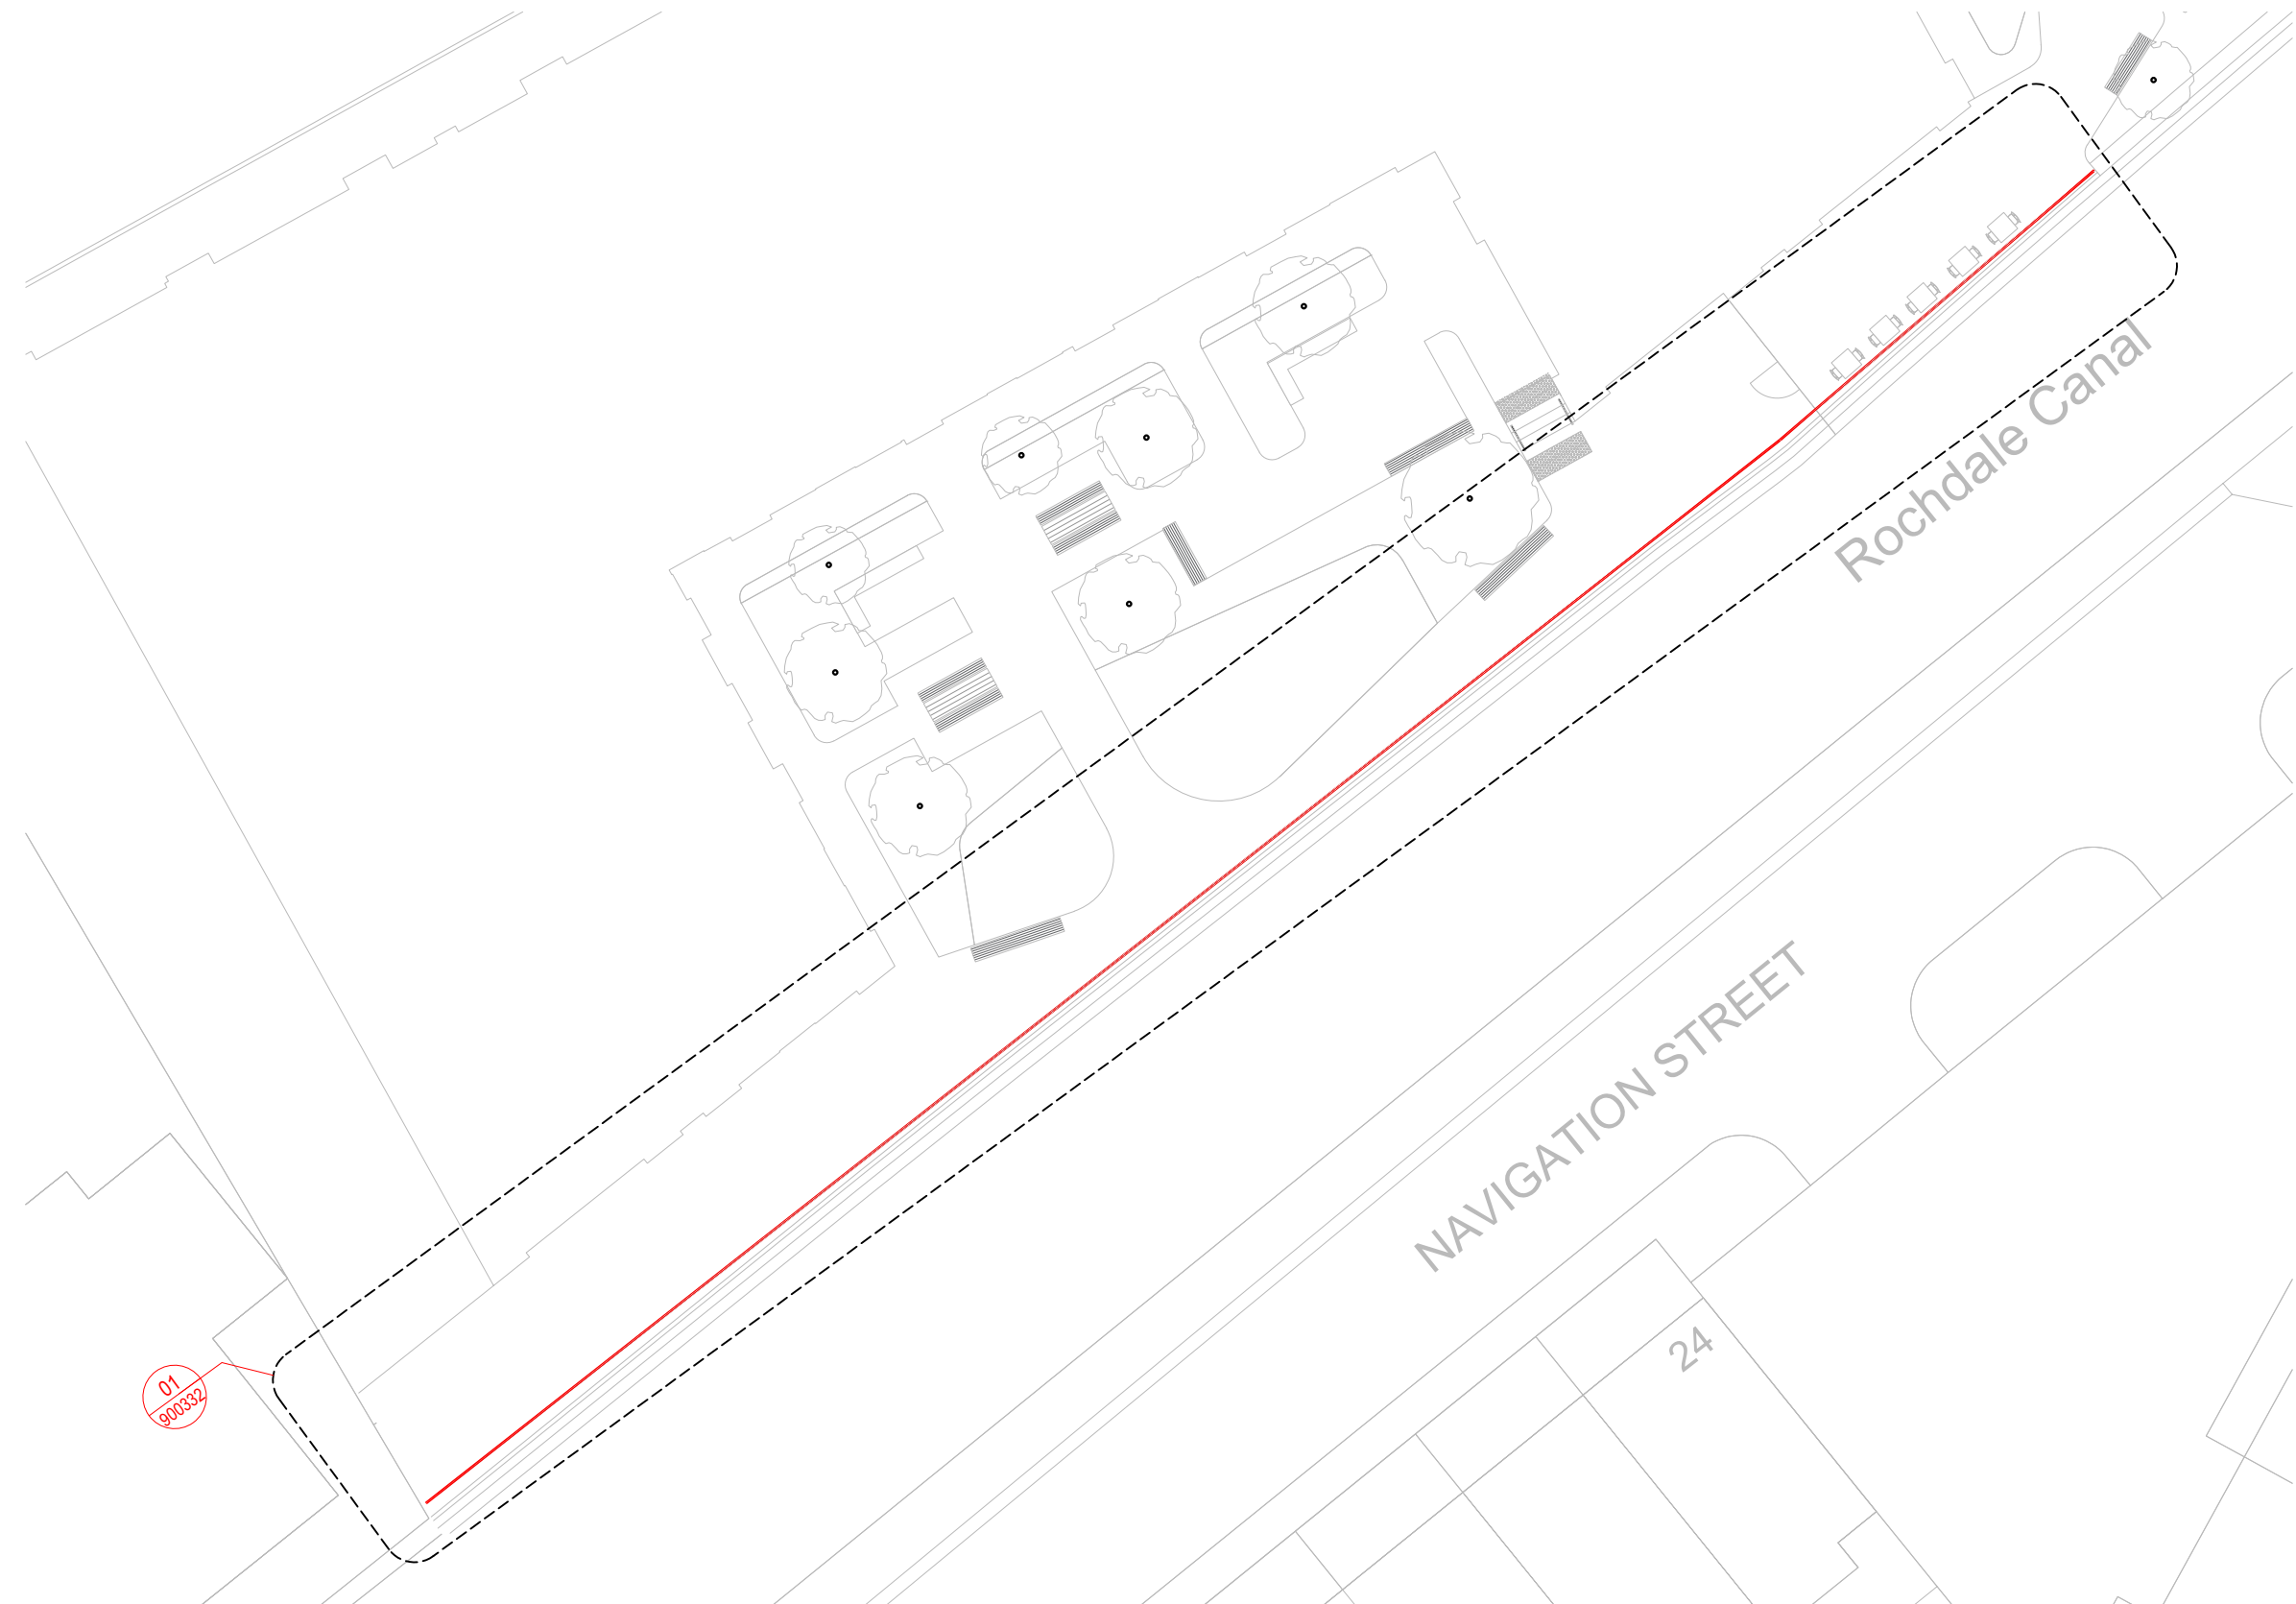

02
900333
B4 - Canal Steel Balustrade Location Plan
Scale 1: 250 @A1

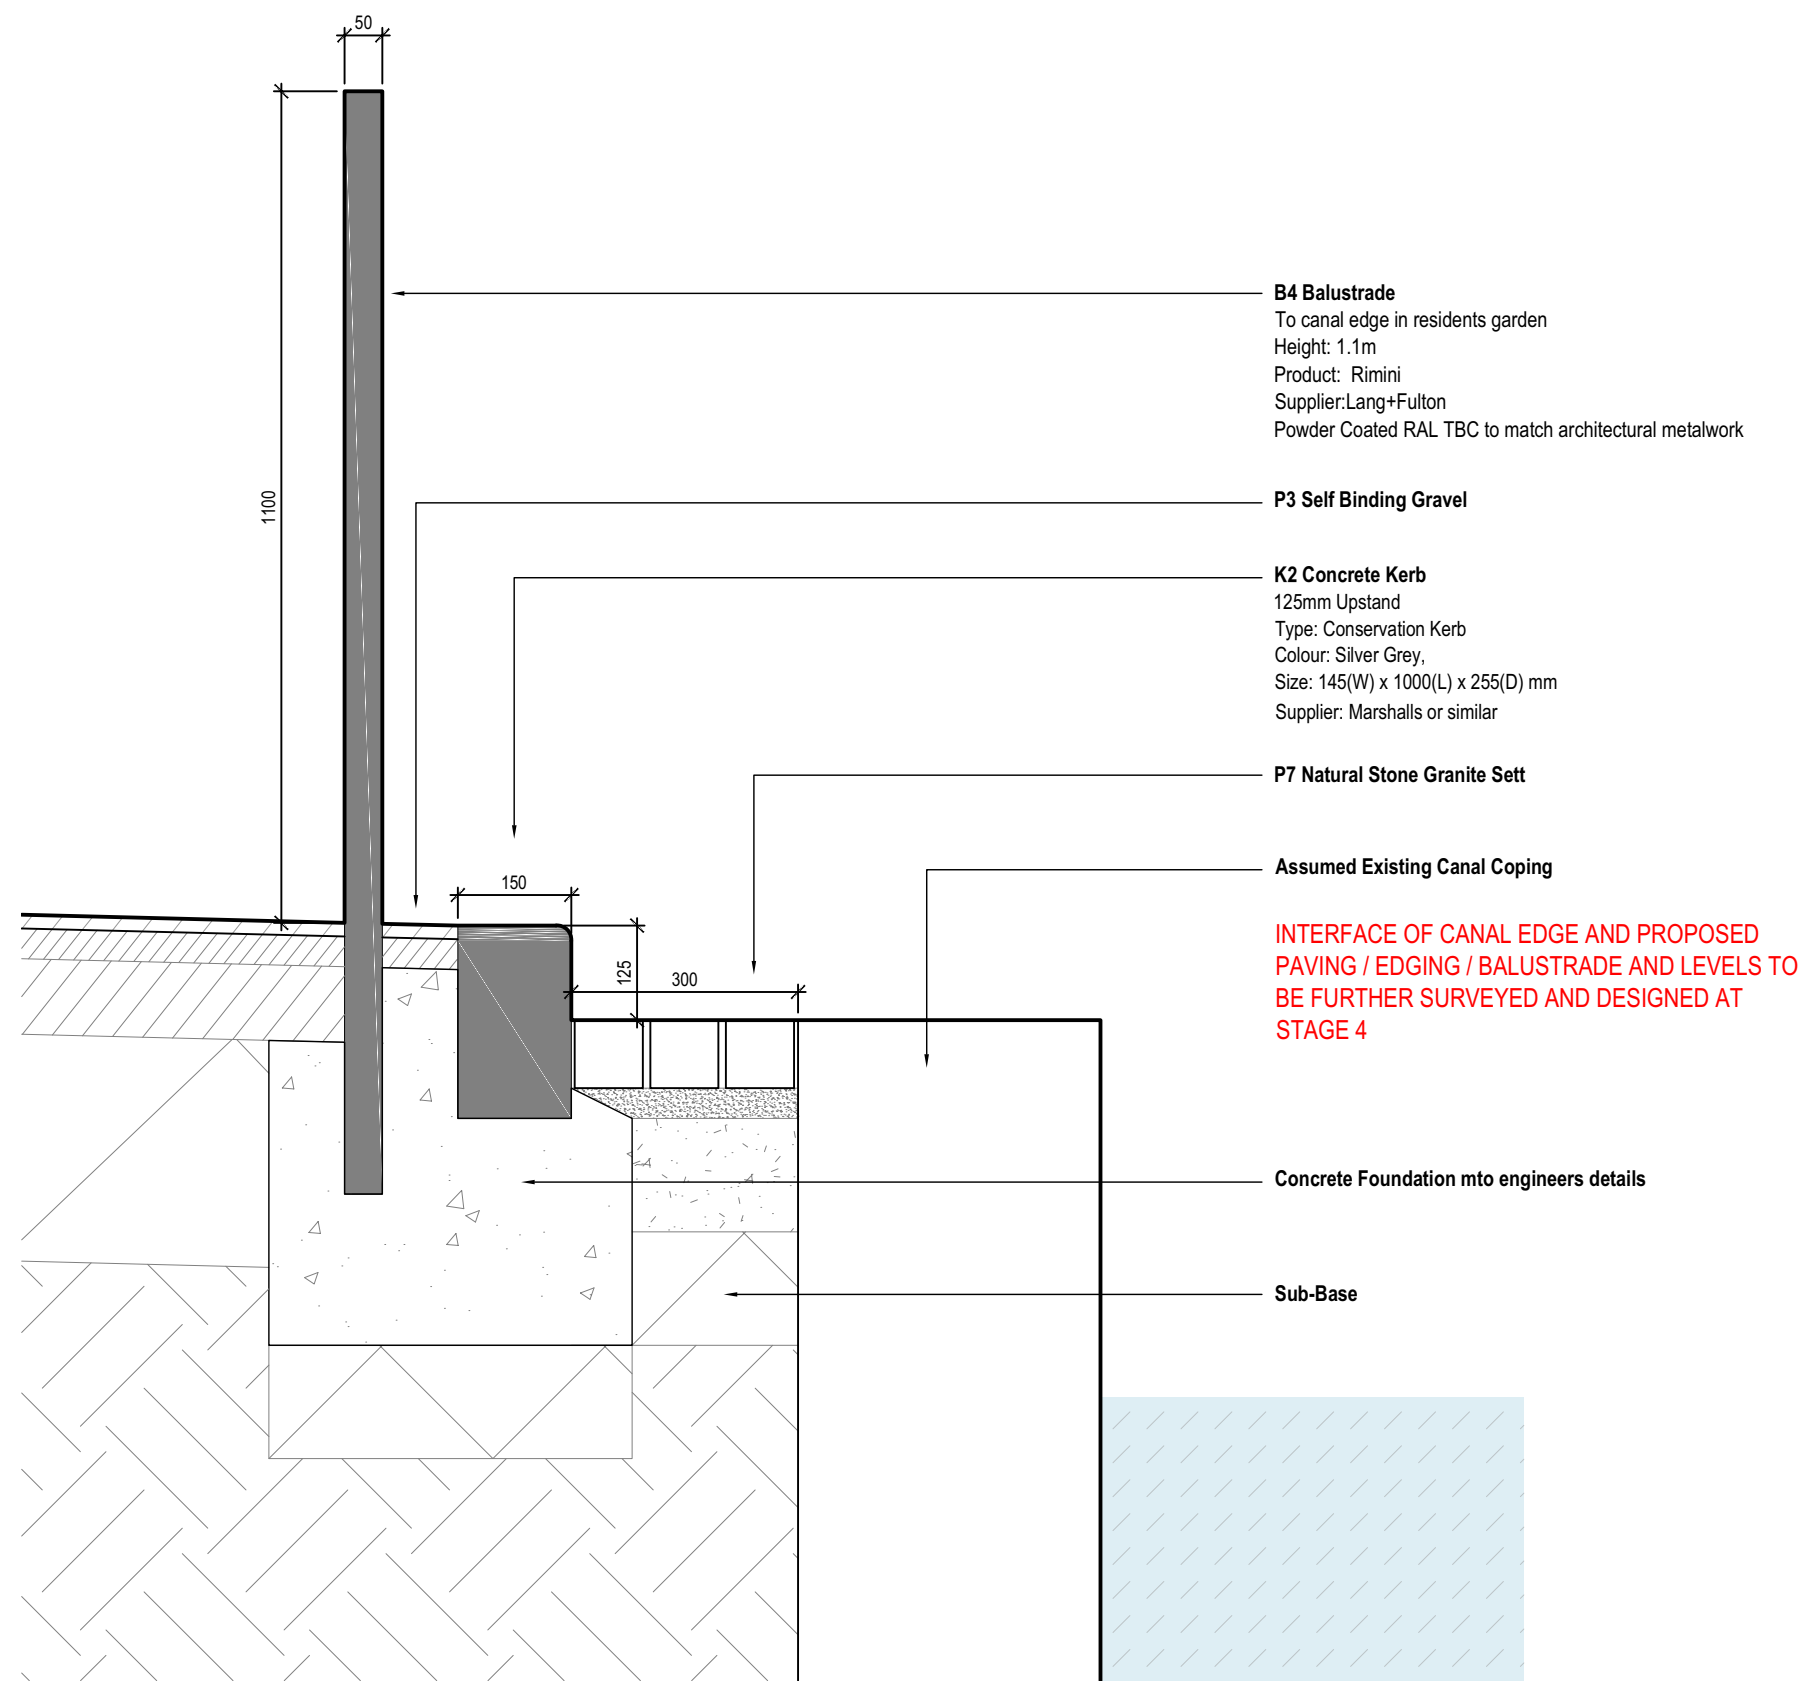

01
900333
B4 - Canal Steel Balustrade Section
Scale 1: 10 @A1

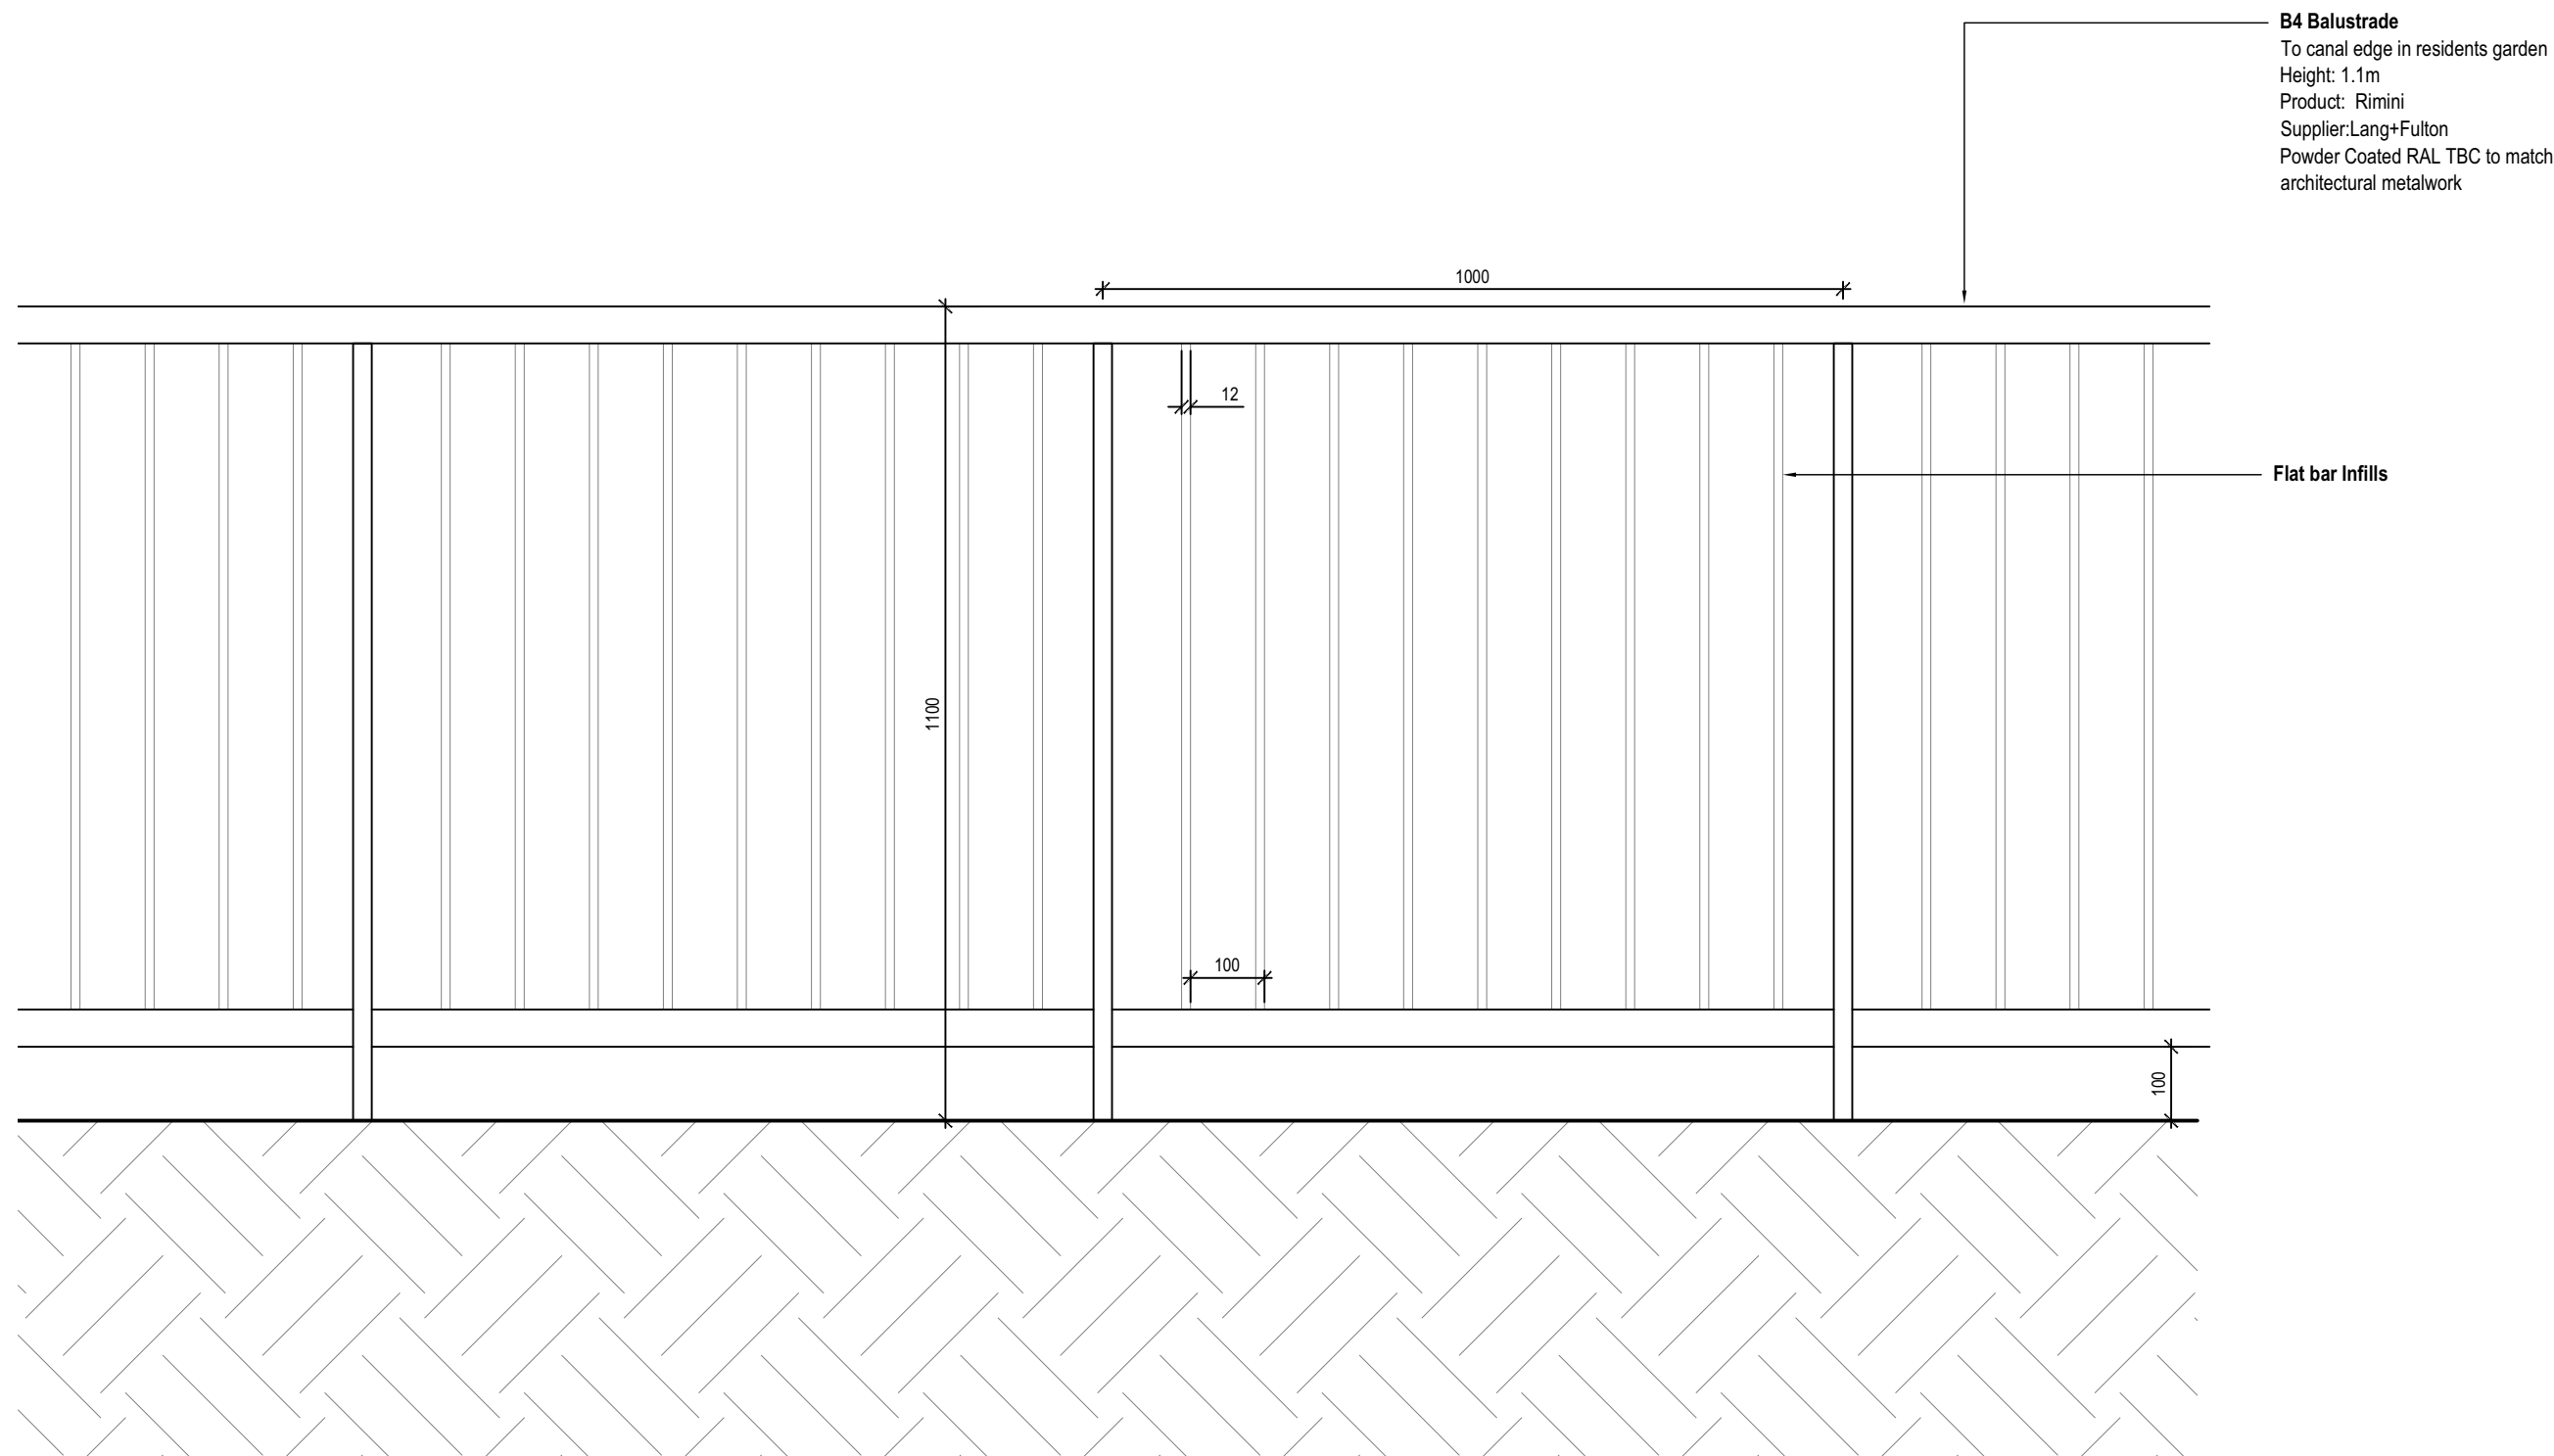

02
900333
B4 - Canal Steel Balustrade Elevation
Scale 1: 10 @A1

rev	details	by	date
P00	First issue for Planning	CB	26.01.2024
P01	Base plan updated	SB	13.02.2024

Notes

- 1.0 Do not scale from drawing, use figured dimensions only
- 1.1 All dimensions to be checked onsite
- 1.2 This drawing to be read in conjunction with all other Gillespies drawings and specifications
- 1.3 Shown as design intent only. Manufacturer to provide specialist fabrication drawings for review

Ordinance Information shown is reproduced from Ordnance Survey material with the permission of Ordnance Survey on behalf of the Controller of Her Majesty's Stationary Office @ Crown Copyright. Unauthorised reproduction infringes Crown Copyright and may lead to prosecution or civil proceedings. License No. 1000 17262

JERSEY WHARF, ANCOATS

FENCING DETAILS - CANAL EDGE
BALUSTRADE

Drawing status	Scale	Drawn
PLANNING	As shown @ A1	CB
	Date	Checked
	26.01.2024	SB
	Drawing number	Revision
EYJW-GIL-EX-00-DR-L-900333		P01



Client
John Sisk & Son Limited

Gillespies

5th Floor, Phoenix House, 3 South Parade, Leeds, LS1 5DQ
P: 0113 247 0550 F: 0113 247 0660 E: design.team@gillespies.co.uk

© copyright GILLESPIES LLP, all rights reserved

Approved as Shared (non-contractual)