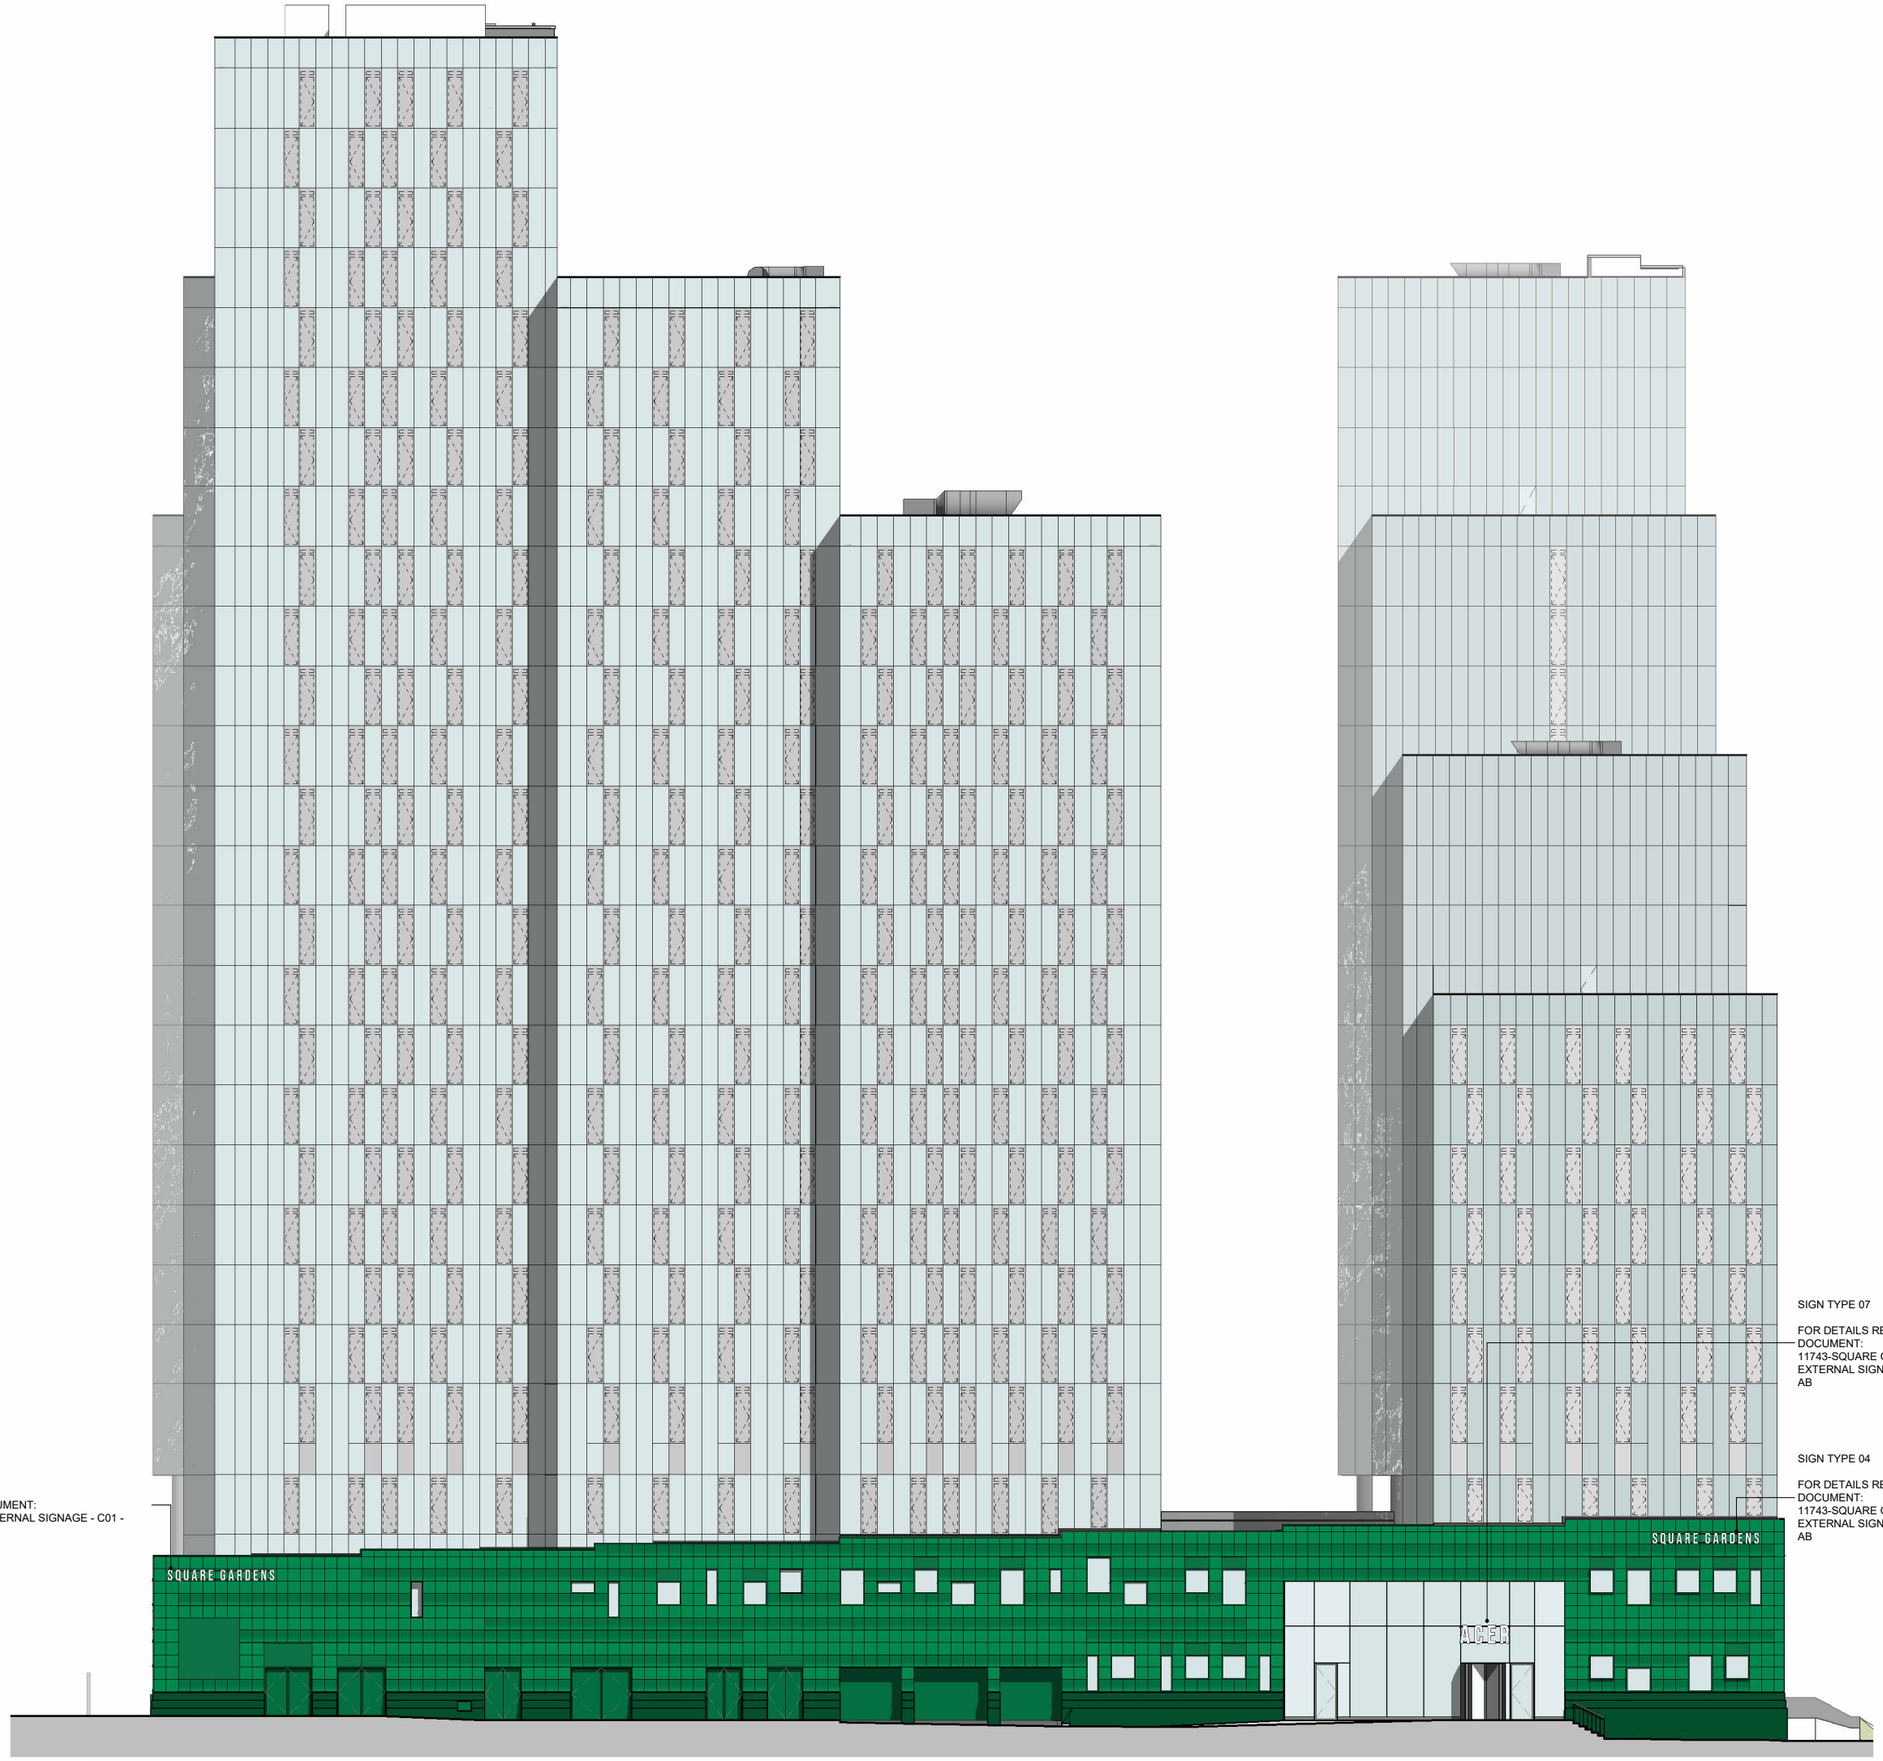

SIGN TYPE 03

FOR DETAILS REFER TO DOCUMENT:
11743-SQUARE GARDENS EXTERNAL SIGNAGE - C01 - BLOCK AB

SIGN TYPE 07

FOR DETAILS REFER TO DOCUMENT:
11743-SQUARE GARDENS EXTERNAL SIGNAGE - C01 - BLOCK AB

SIGN TYPE 04

FOR DETAILS REFER TO DOCUMENT:
11743-SQUARE GARDENS EXTERNAL SIGNAGE - C01 - BLOCK AB

East Elevation

This drawing is copyright
Do not scale off dimensions.
All dimensions to be checked on site by contractor.
Contractor to report any dimensional discrepancies, errors or omissions prior to commencing on site.

NOTE:
DO NOT SCALE OFF DRAWING REFER TO INDICATED DIMENSIONS ONLY.

DRAWING TO BE READ IN CONJUNCTION WITH SHP SPECIFICATION.

INDICATIVE DETAILS TO ILLUSTRATE VISUAL INTENT ONLY. ALL TO CONTRACTORS DESIGN.

ALL DETAILS TO BE COORDINATED WITH ADJACENT TRADES AND SE AND M+E ENGINEER DETAILS.

THE CONTRACTOR IS RESPONSIBLE FOR MEETING THE SPECIFIED PERFORMANCE CRITERIA.

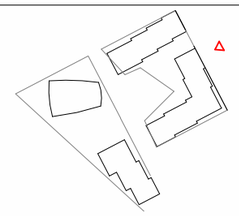

North

Rev	Date	Description
-	14-03-2024	FIRST ISSUE

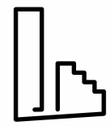

Project Title
First Street South
Manchester

Drawing Title
Site Wide
East Elevation
External Signage

Status
FOR INFORMATION

Job No
10266

Scale
1 : 300@A3

SHP Drawing Code *Project - Zone - Role - Uniclass 1.4 - Type - Location - Series*
10266-Z0-A-G491-EL-EE-001

Revision
-

simpsonhaugh

Manchester
+44 (0)161 835 2345

London
+44 (0)20 7549 4000

© SimpsonHaugh and Partners 2021