
COPYRIGHT OF ATELIER MB LTD
DO NOT SCALE FROM THIS DRAWING
DIMENSIONS TO BE CHECKED ON SITE

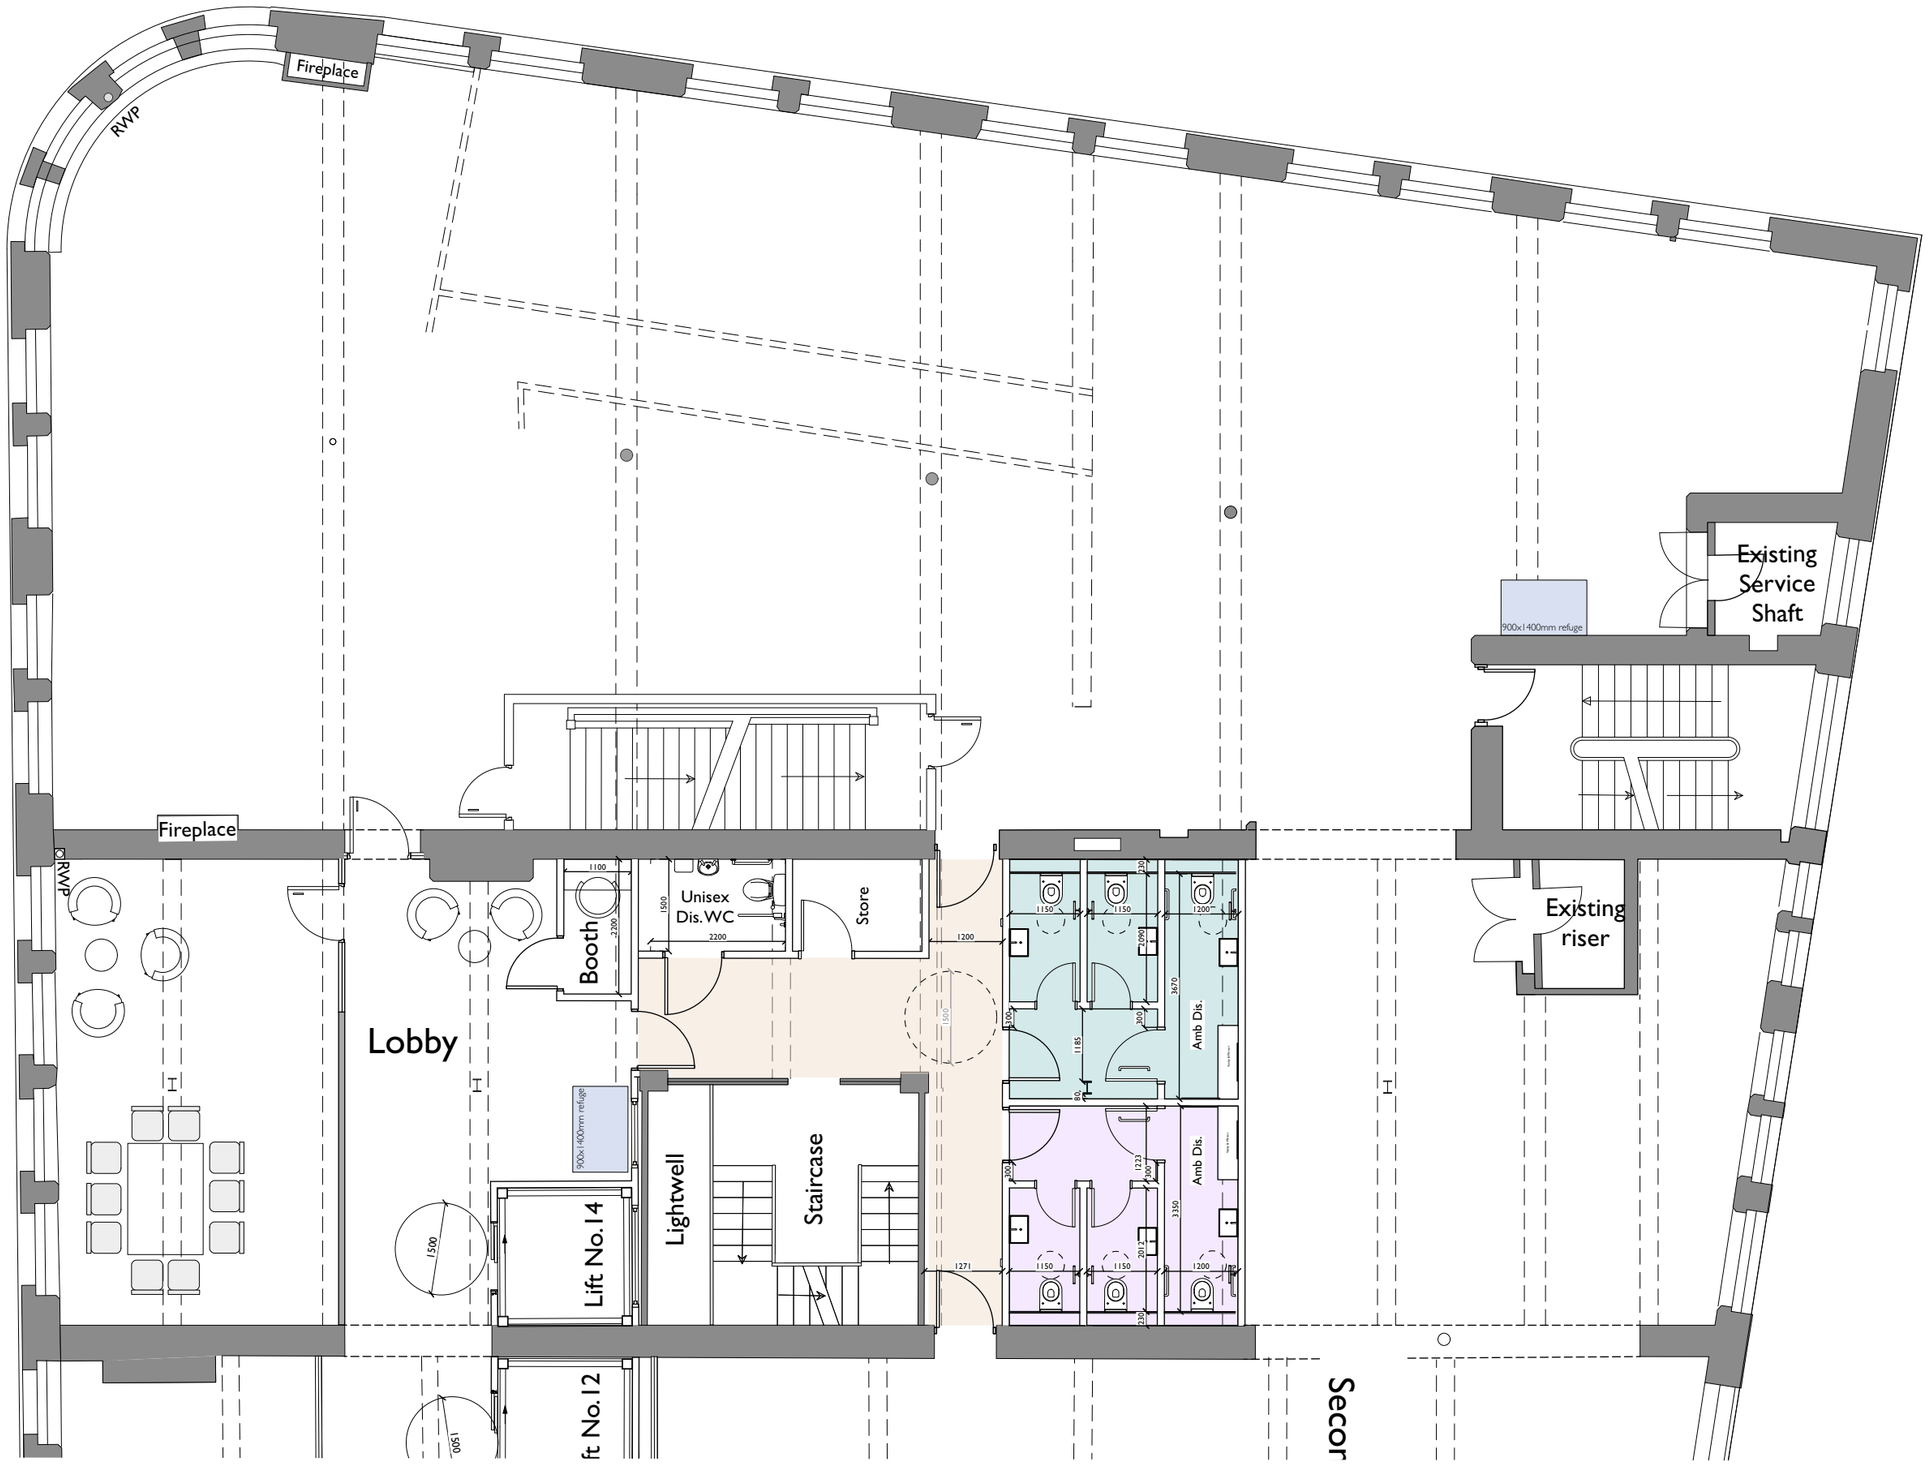

REV	NOTE	DRN	CHK

8-16 Newton Street

Manchester

Second Floor Existing

SCHEME	2046
DRWG NO.	E(140)
REVISION	
SCALE	1:100 @ A3
DATE 1st	Feb 24
DRAWN	RG

SK sketch E existing P proposed T tender C construction FI final issue

+44 161 236 0051
ARCHITECT@ATELIERMB.CO.UK

ATELIER.MB