
REVISION	DATE	DESCRIPTION
A	01/07/24	PLANNING ISSUE

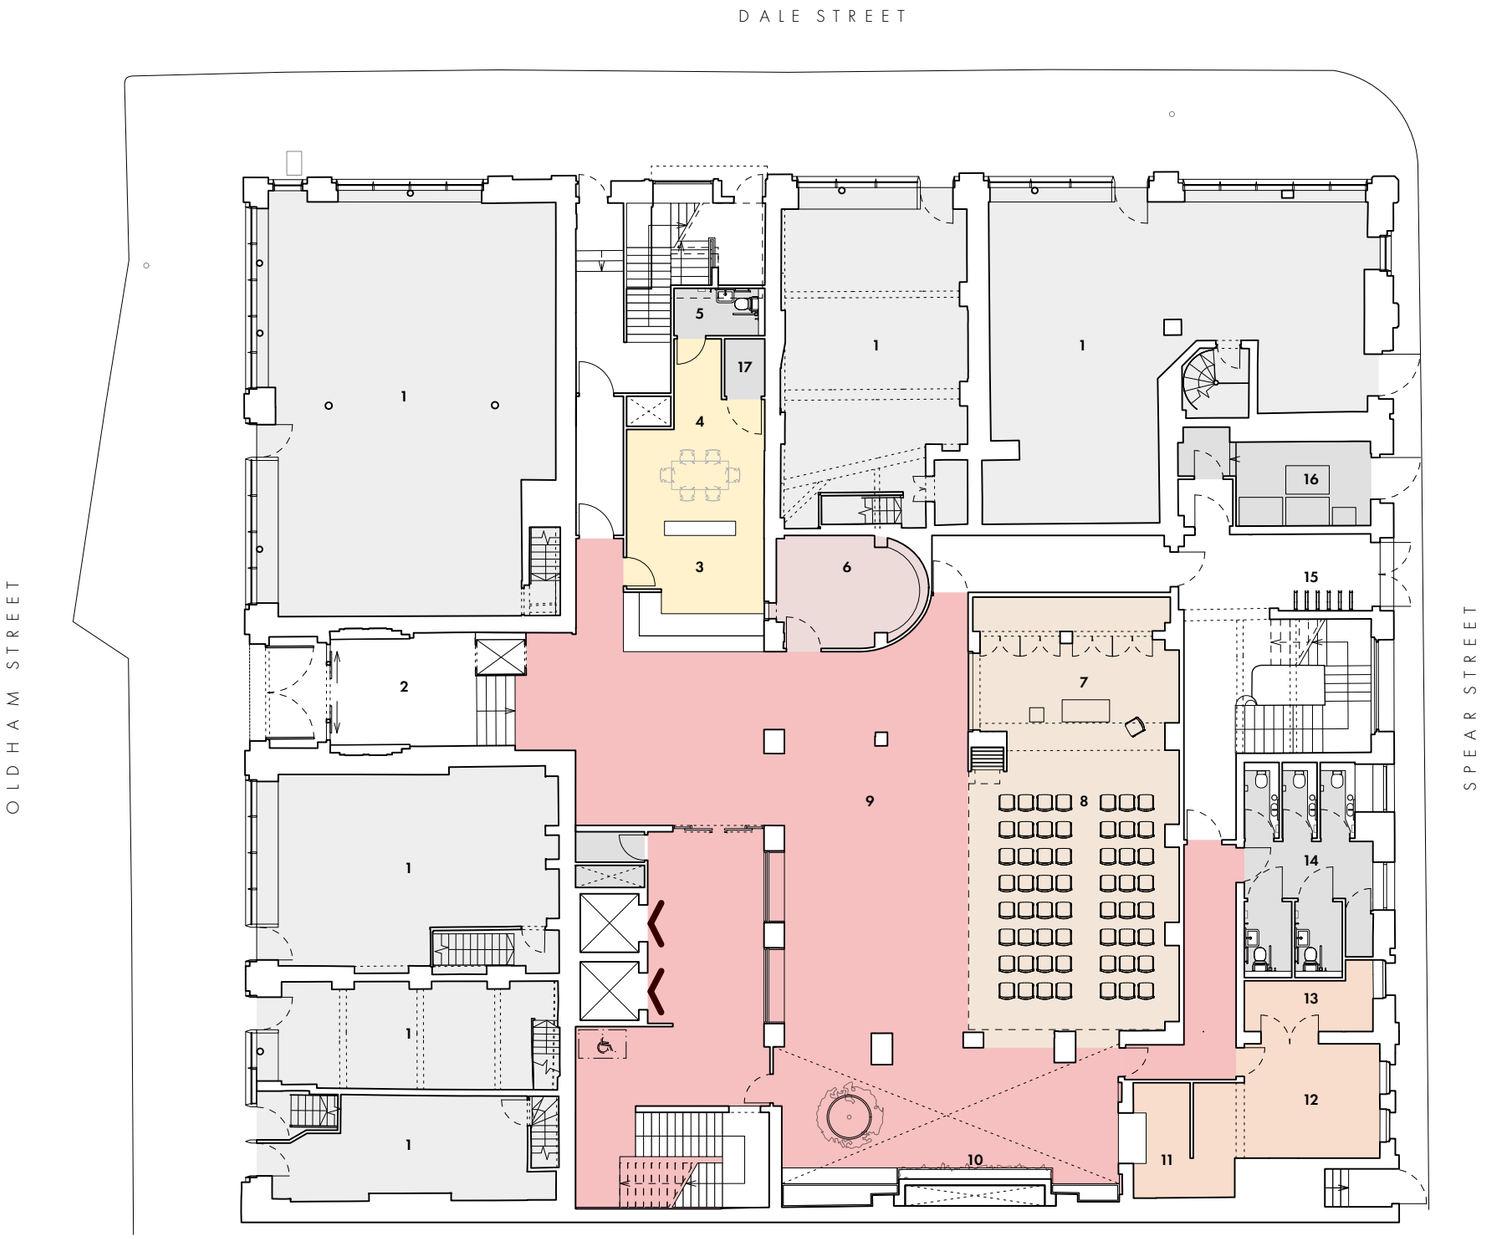

LEVEL 00 - GROUND FLOOR

1 RETAIL UNIT
2 ENTRANCE FOYER
3 RECEPTION
4 STAFF OFFICE
5 STAFF TOILET
6 PRAYER ROOM
7 SANCTUARY
8 CHAPEL
9 BREAKOUT AND CAFÉ
10 LIVING WALL
11 CAFÉ SERVERY
12 CAFÉ KITCHEN
13 KITCHEN STORE
14 WCS
15 CYCLE STORAGE
16 RECYCLING
17 STORE

0m 1m 5m 10m

OMIArchitects

31 Blackfriars Road, Salford, Manchester, M3 7AQ
+44(0)161 832 3242 / info@omiarchitects.com / www.omiarchitects.com

PROJECT	METHODIST CENTRAL HALL, MANCHESTER					
DRAWING	PROPOSED PLAN L00					
DATE	MAY 23	DRAWN BY	DS	SCALE	1:200	@A3
JOB NO.	1433	DWG.NO.	L1000			