DURBAN
design studio

United Kingdom
xxxxxx, London

xxx@xxx.co
+44 (0) xxxxx


xxx.co
facebook.com/xxx
twitter.com/xxx
instagram.com/xxx





Superior Quad Rubbish Wheelie Bin Store (For 240L Bins)

- Premium timber from renewable sources
- This store accommodates a standard 240 Litre wheelie bin
- Timber from renewable sources
- Overall depth 80.4cm
- Overall width 284cm
- Overall height 120cm

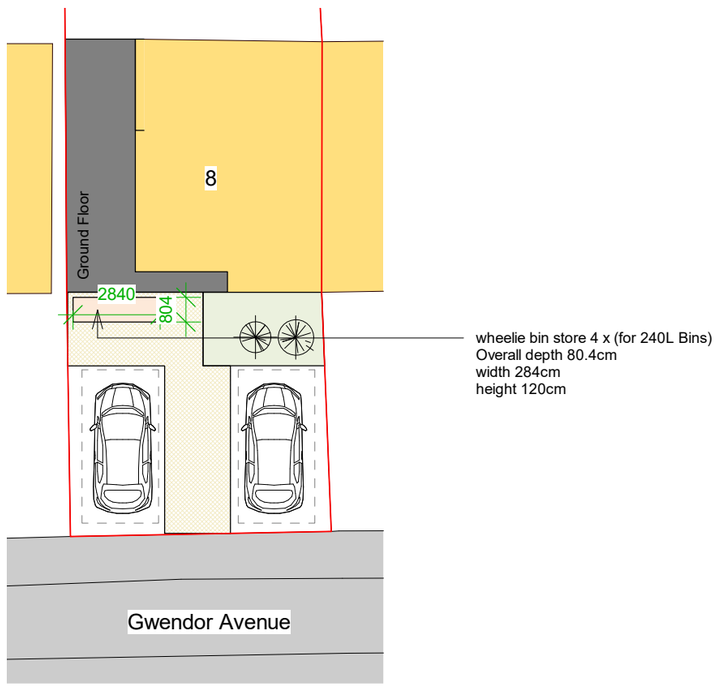

wheelie bin store 4 x (for 240L Bins)
Overall depth 80.4cm
width 284cm
height 120cm

3. Site Location Plan - Proposed Bin Store

1 : 200



2. Front - Proposed Elevation with bin store

1 : 50

PROJECT
Gwendor Avenue

TITLE
Proposed Bin Store

SCALE As indicated@A2
DRAWING No. 201
PROJECT No. DDS2051
REV. 1
STATUS
DATE 21/05/2024 09:59:43

© COPYRIGHT : ALL RIGHTS RESERVED.THIS DRAWING MUST NOT BE REPRODUCED WITHOUT PERMISSION.
ALL DIMENSIONS RELATIVE TO THIS DRAWING TO BE CHECKED ON SITE. DESIGNER TO BE NOTIFIED OF ANY DISCREPANCIES . SEWER INVERT LEVELS MUST BE VERIFIED BEFORE WORK COMMENCES. THIS DRAWING MUST BE CHECKED AGAINST ANY OTHER STRUCTURAL/SPECIALIST DRAWINGS PROVIDED. THIS DRAWING MUST NOT BE USED FOR CONSTRUCTION UNLESS ISSUED FOR CONSTRUCTION. ALL DIMENSIONS ON THIS DRAWING ARE IN MILLIMETRES (UNLESS OTHERWISE STATED).