


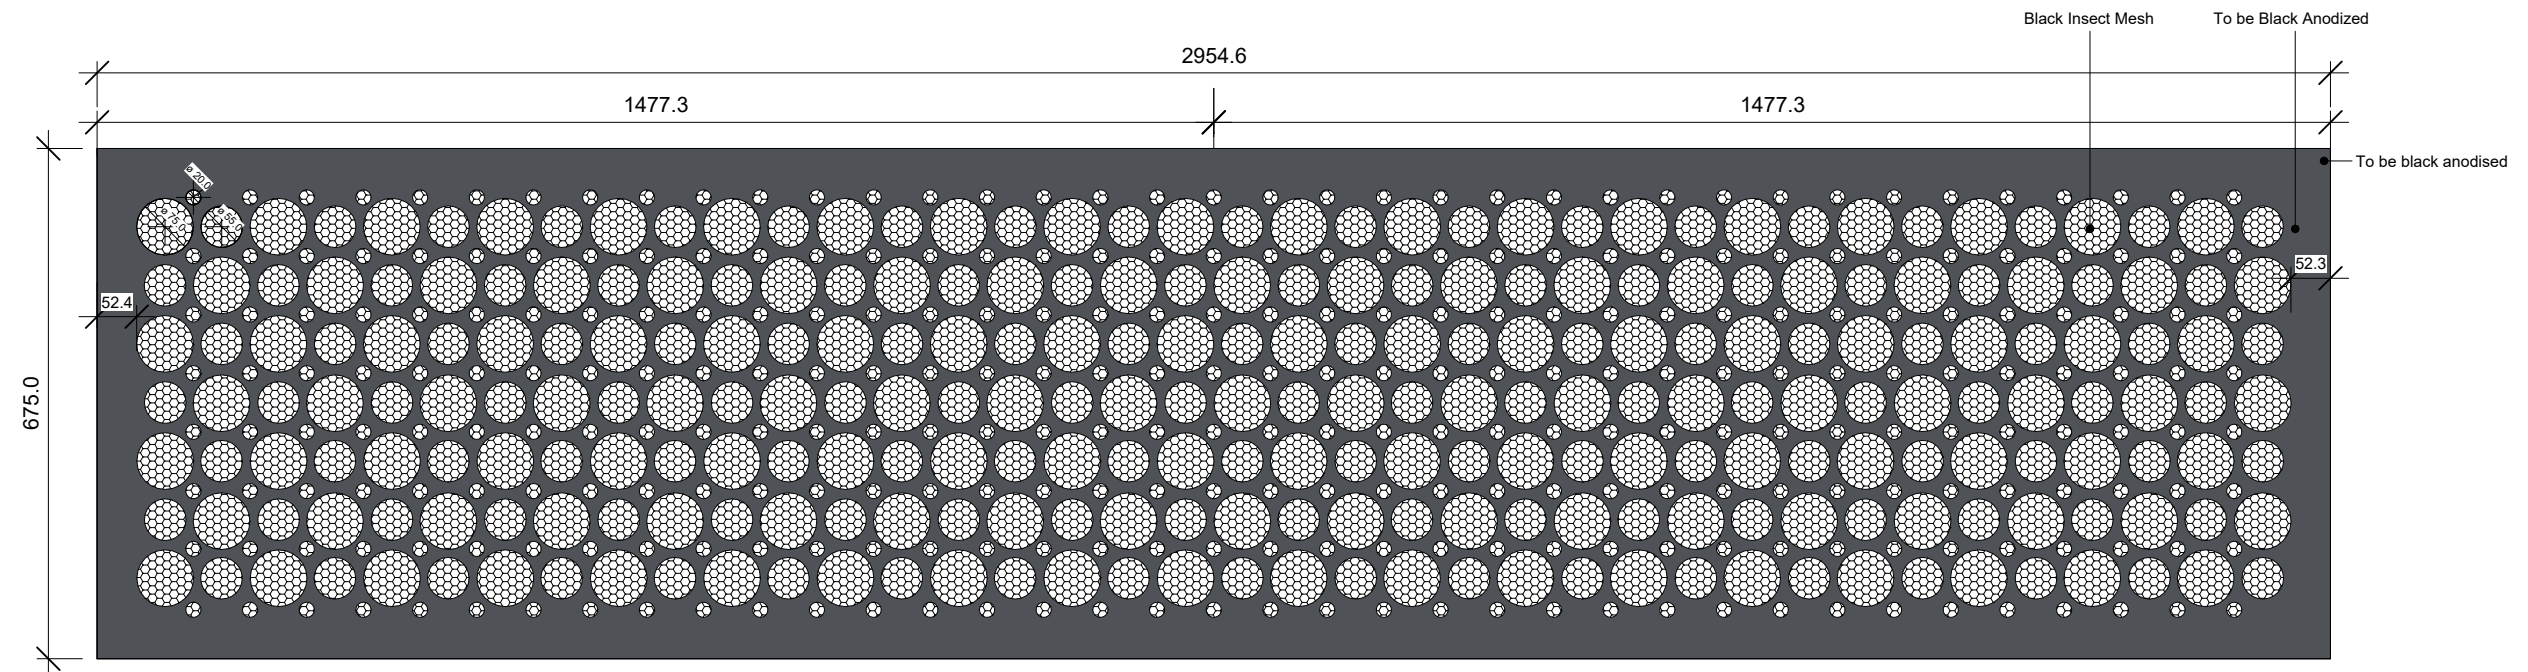

Overall area = 1.994 sqm

Solid Area = 0.998sqm

Clear Area = 0.996sqm

Percentage clear opening 50%

	First Street South	10266-ZD-A-G251-DE-01-99001 -		<div><div>simpsonhaugh</div><div><div>Manchester</div><div>+44 (0)161 835 2345</div><div>London</div><div>+44 (0)20 7549 4000</div></div></div>
	PLANNING	June 2024		
	Building D Level 01 - Perforated Panel Design	10266	1 : 10@ A3	