




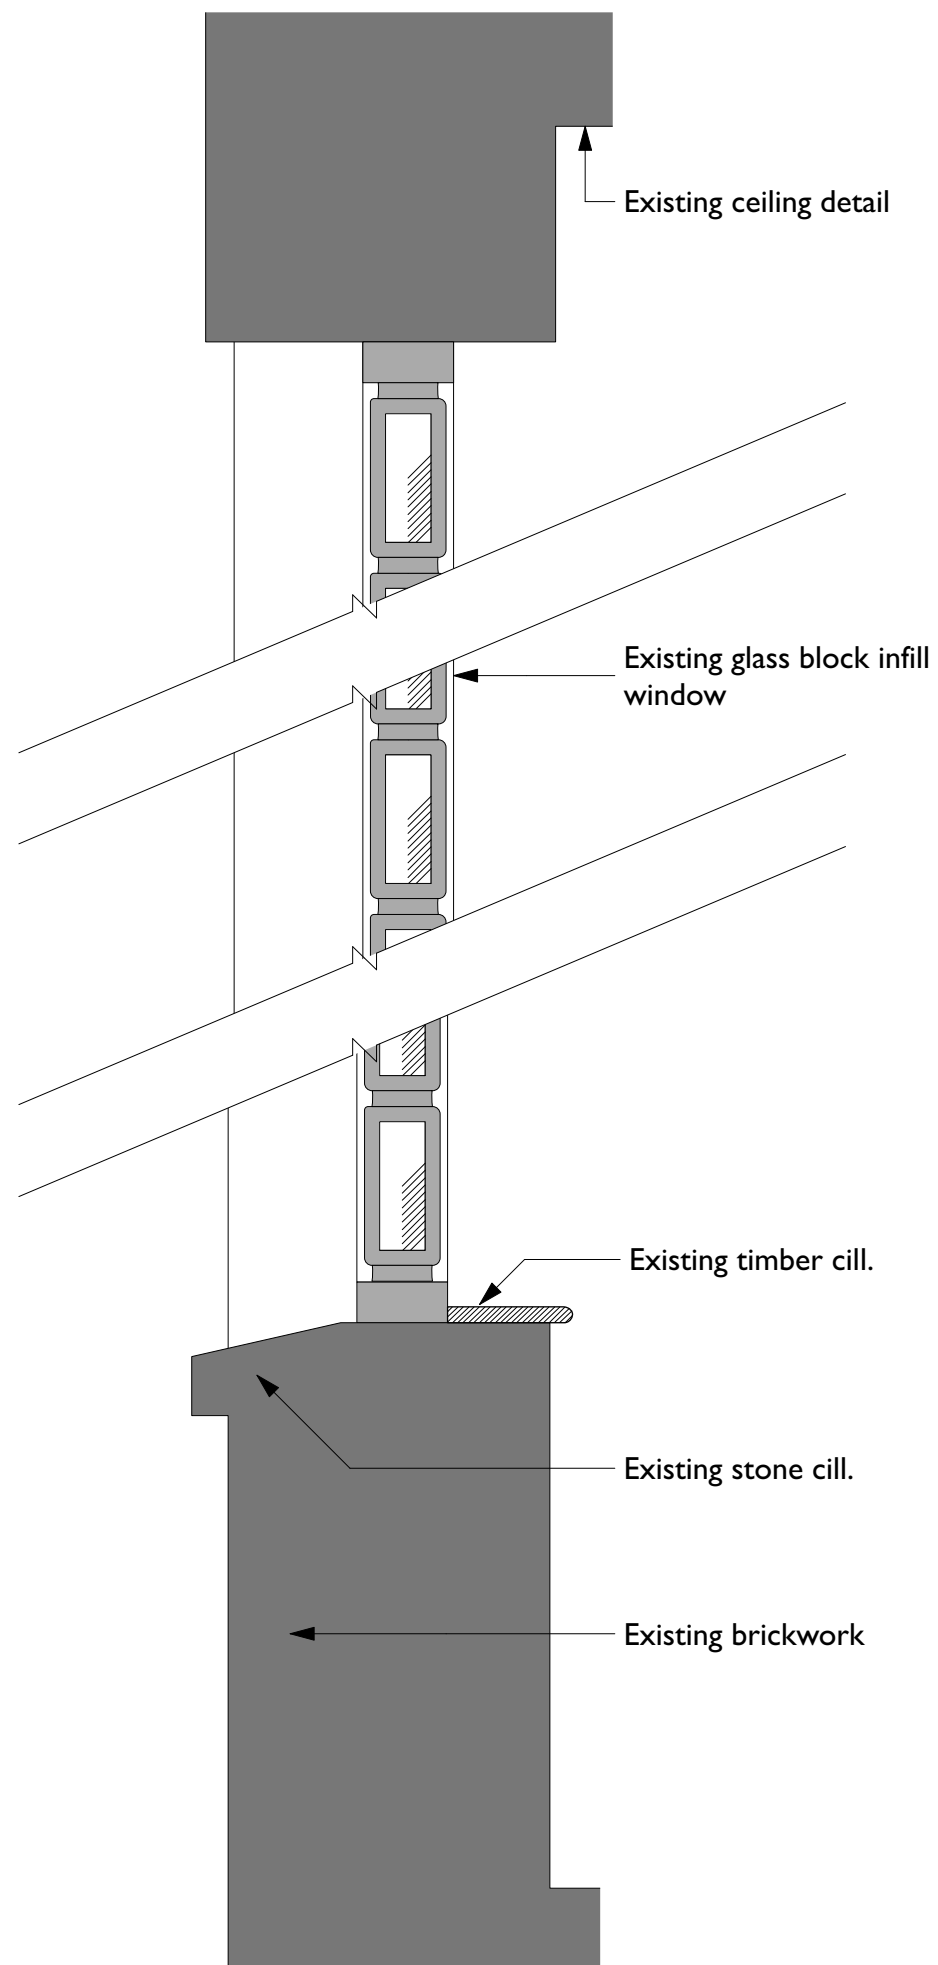


3 Section A-A - Existing Glass Block Window Detail
Scale: 1:10

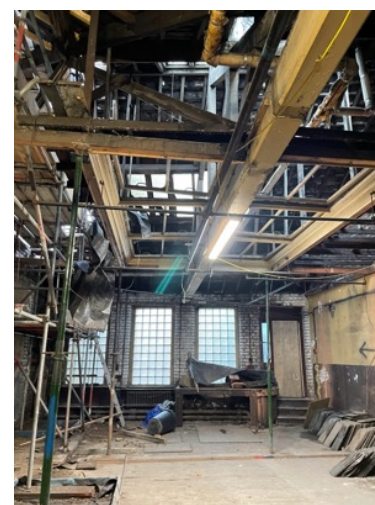


Photos of existing glass block infill window.

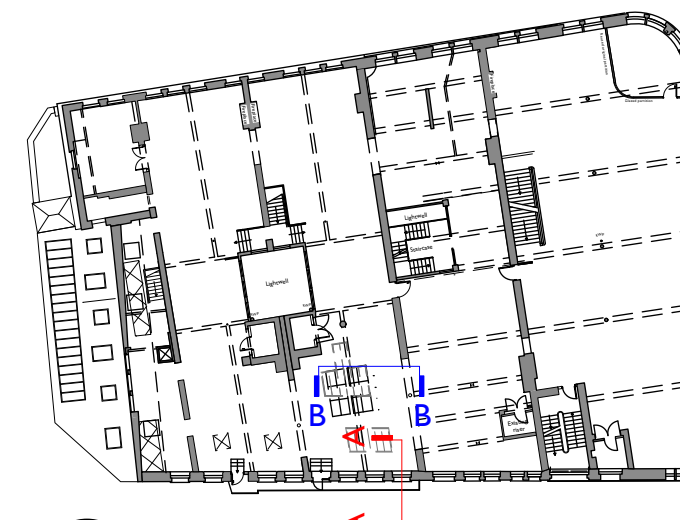

1 Key Plan
Scale: 1:500

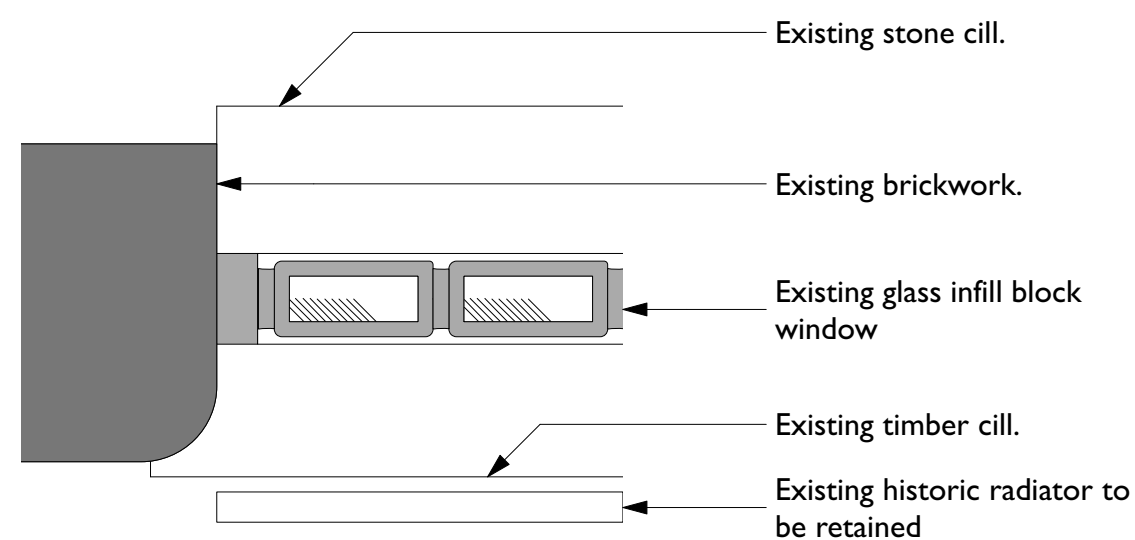

2 Plan Detail - Existing Glass Block Windows
Scale: 1:10

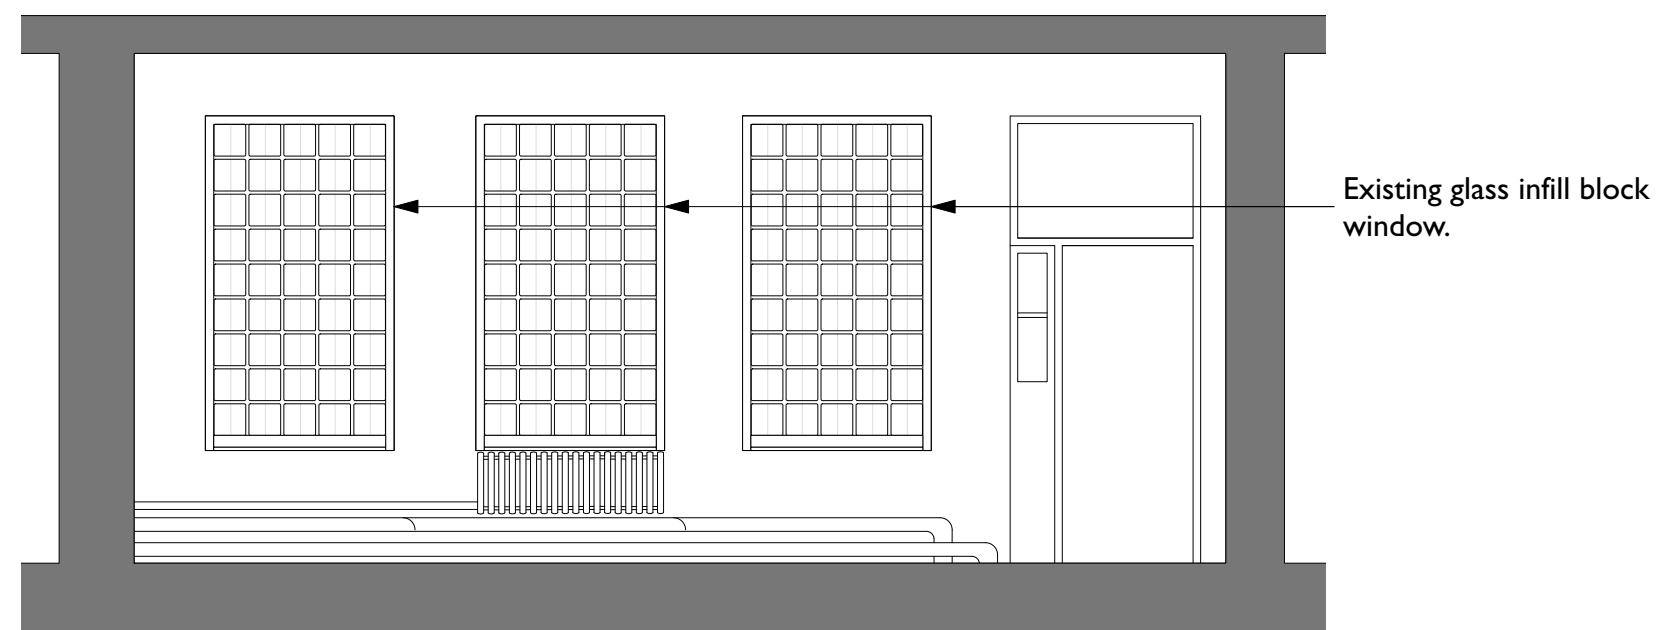

4 Internal Elevation B-B - Existing Glass Block Windows
Scale: 1:50

Rev Note DRN CHK

8-16 Newton Street

Existing 3rd Floor Glass Block
Detail

scheme	1988
drwg no.	E(386)
revision	

scale	Varies @ A3
date first drawn	Feb 23
drawn	RD

SK sketch E existing P proposed T tender C construction FI final issue

www.ateliermb.co.uk
t 0161 236 0051
e architect@ateliermb.co.uk