
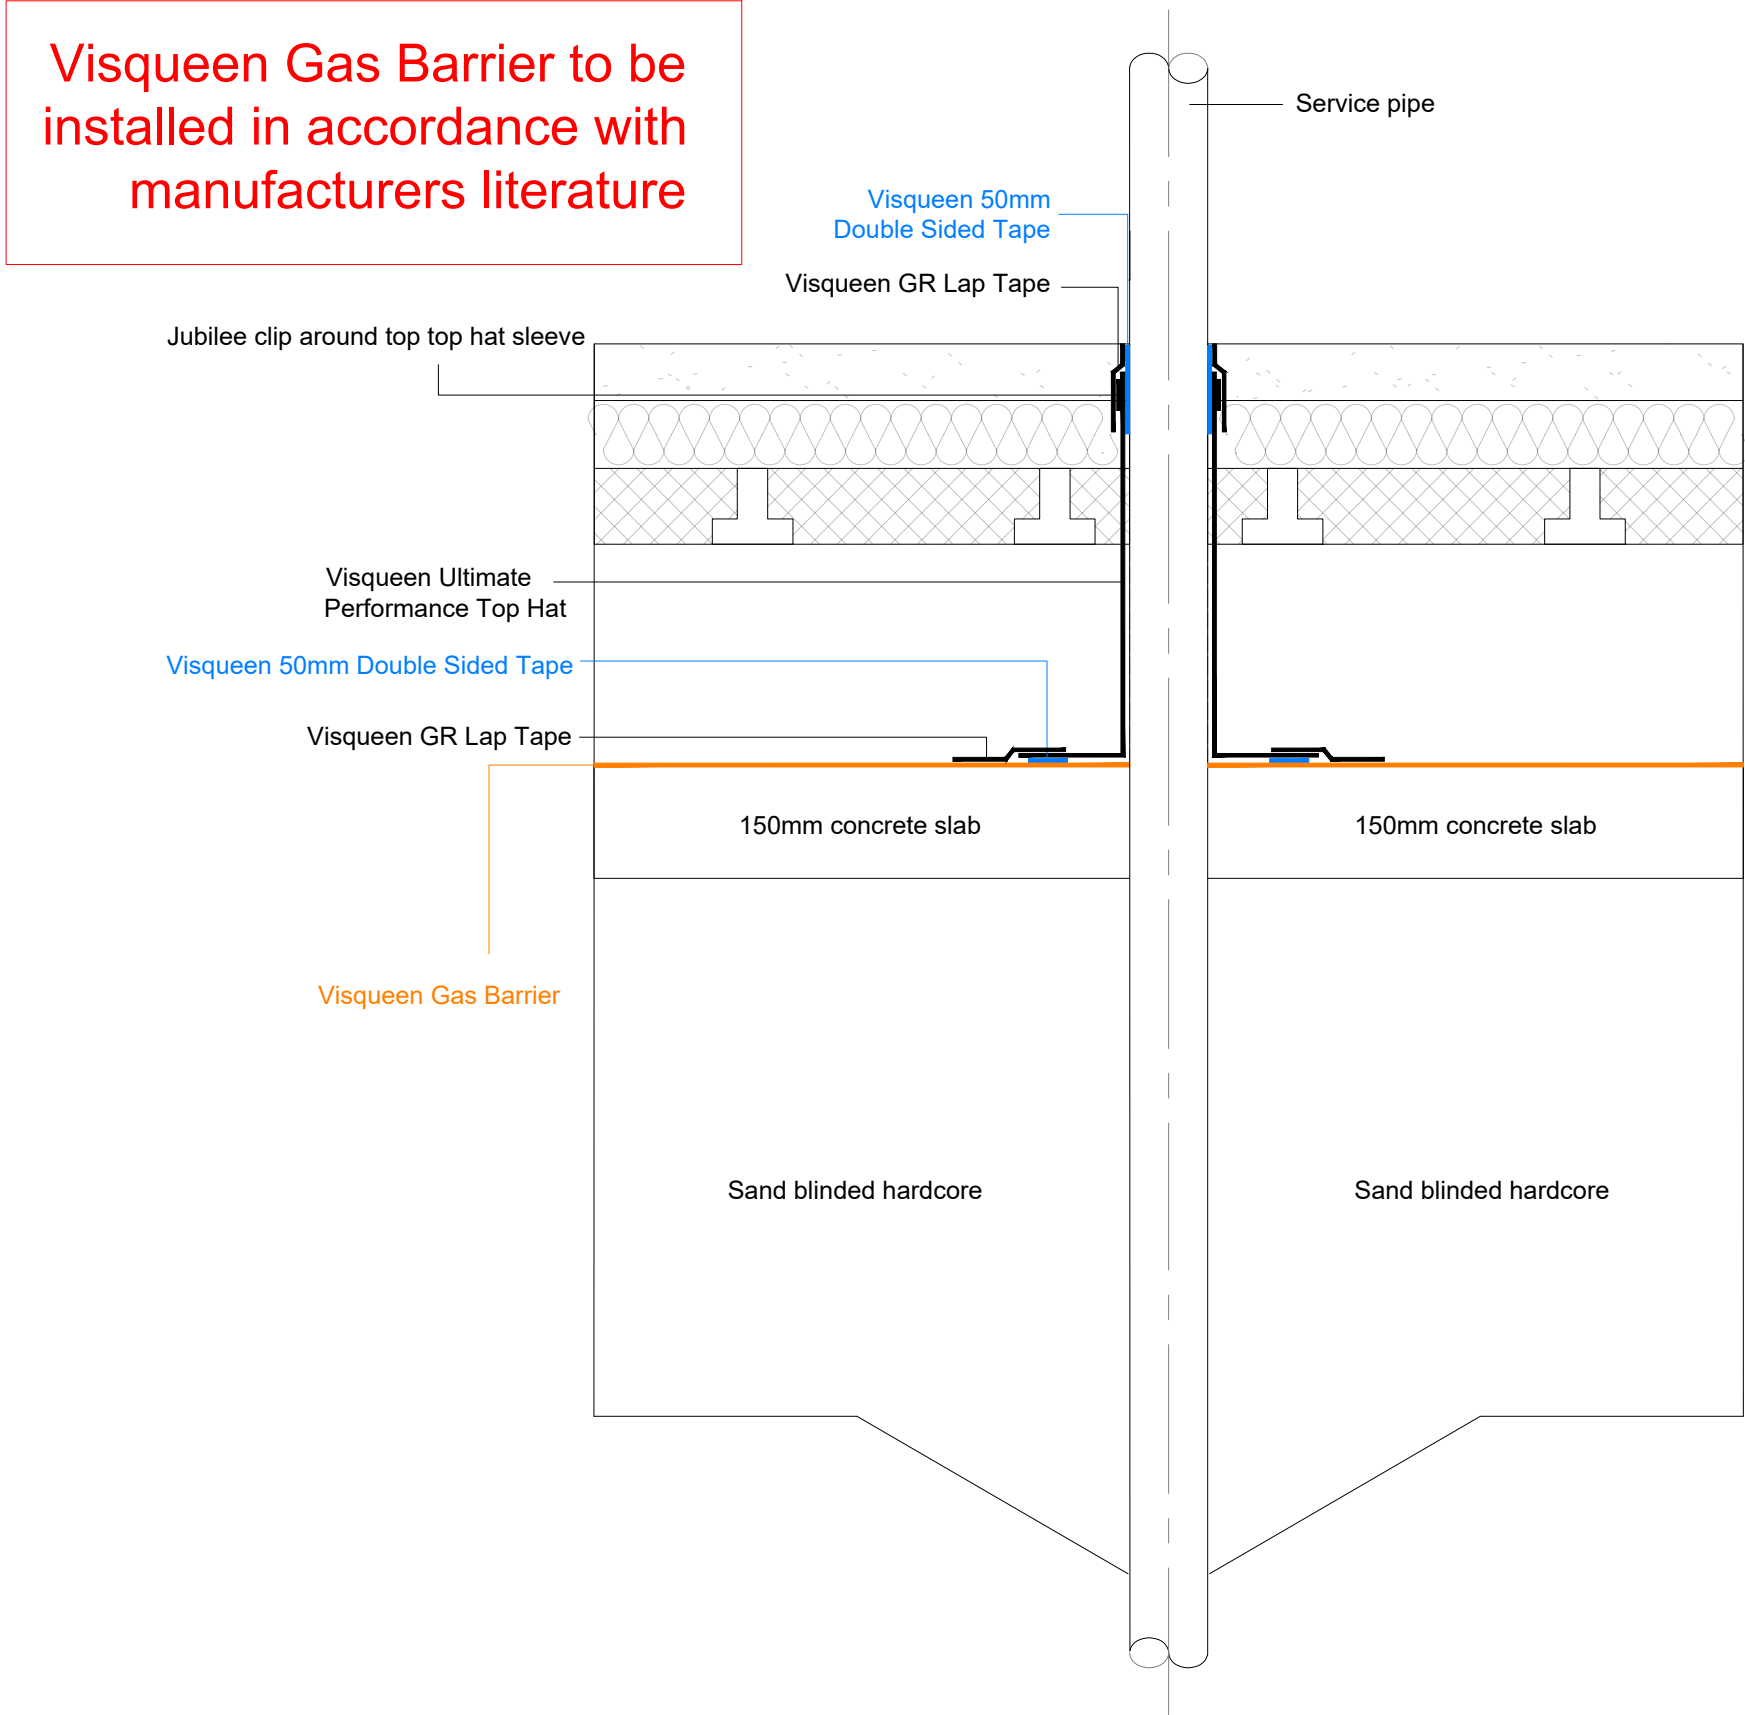


TYPICAL SLAB PENETRATION GAS PROTECTION DETAIL

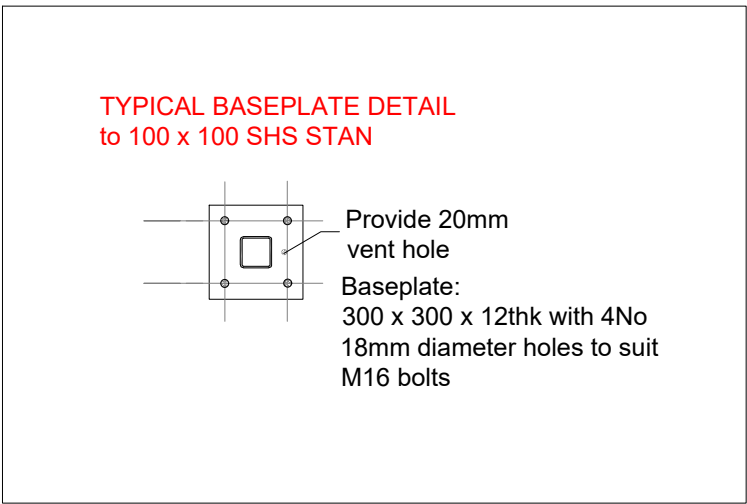

Construction		
Project 81 Ashley Lane, Moston, Manchester		
Title Detailed Drawing 3 - Proprietary Gas Membrane Single Storey Rear Extension (Planning Condition)		
Drawn KO	Date: June 2024	Scale (at A2): 1:10
Dwg no. SK152QT/CONS04	Revision No. -	