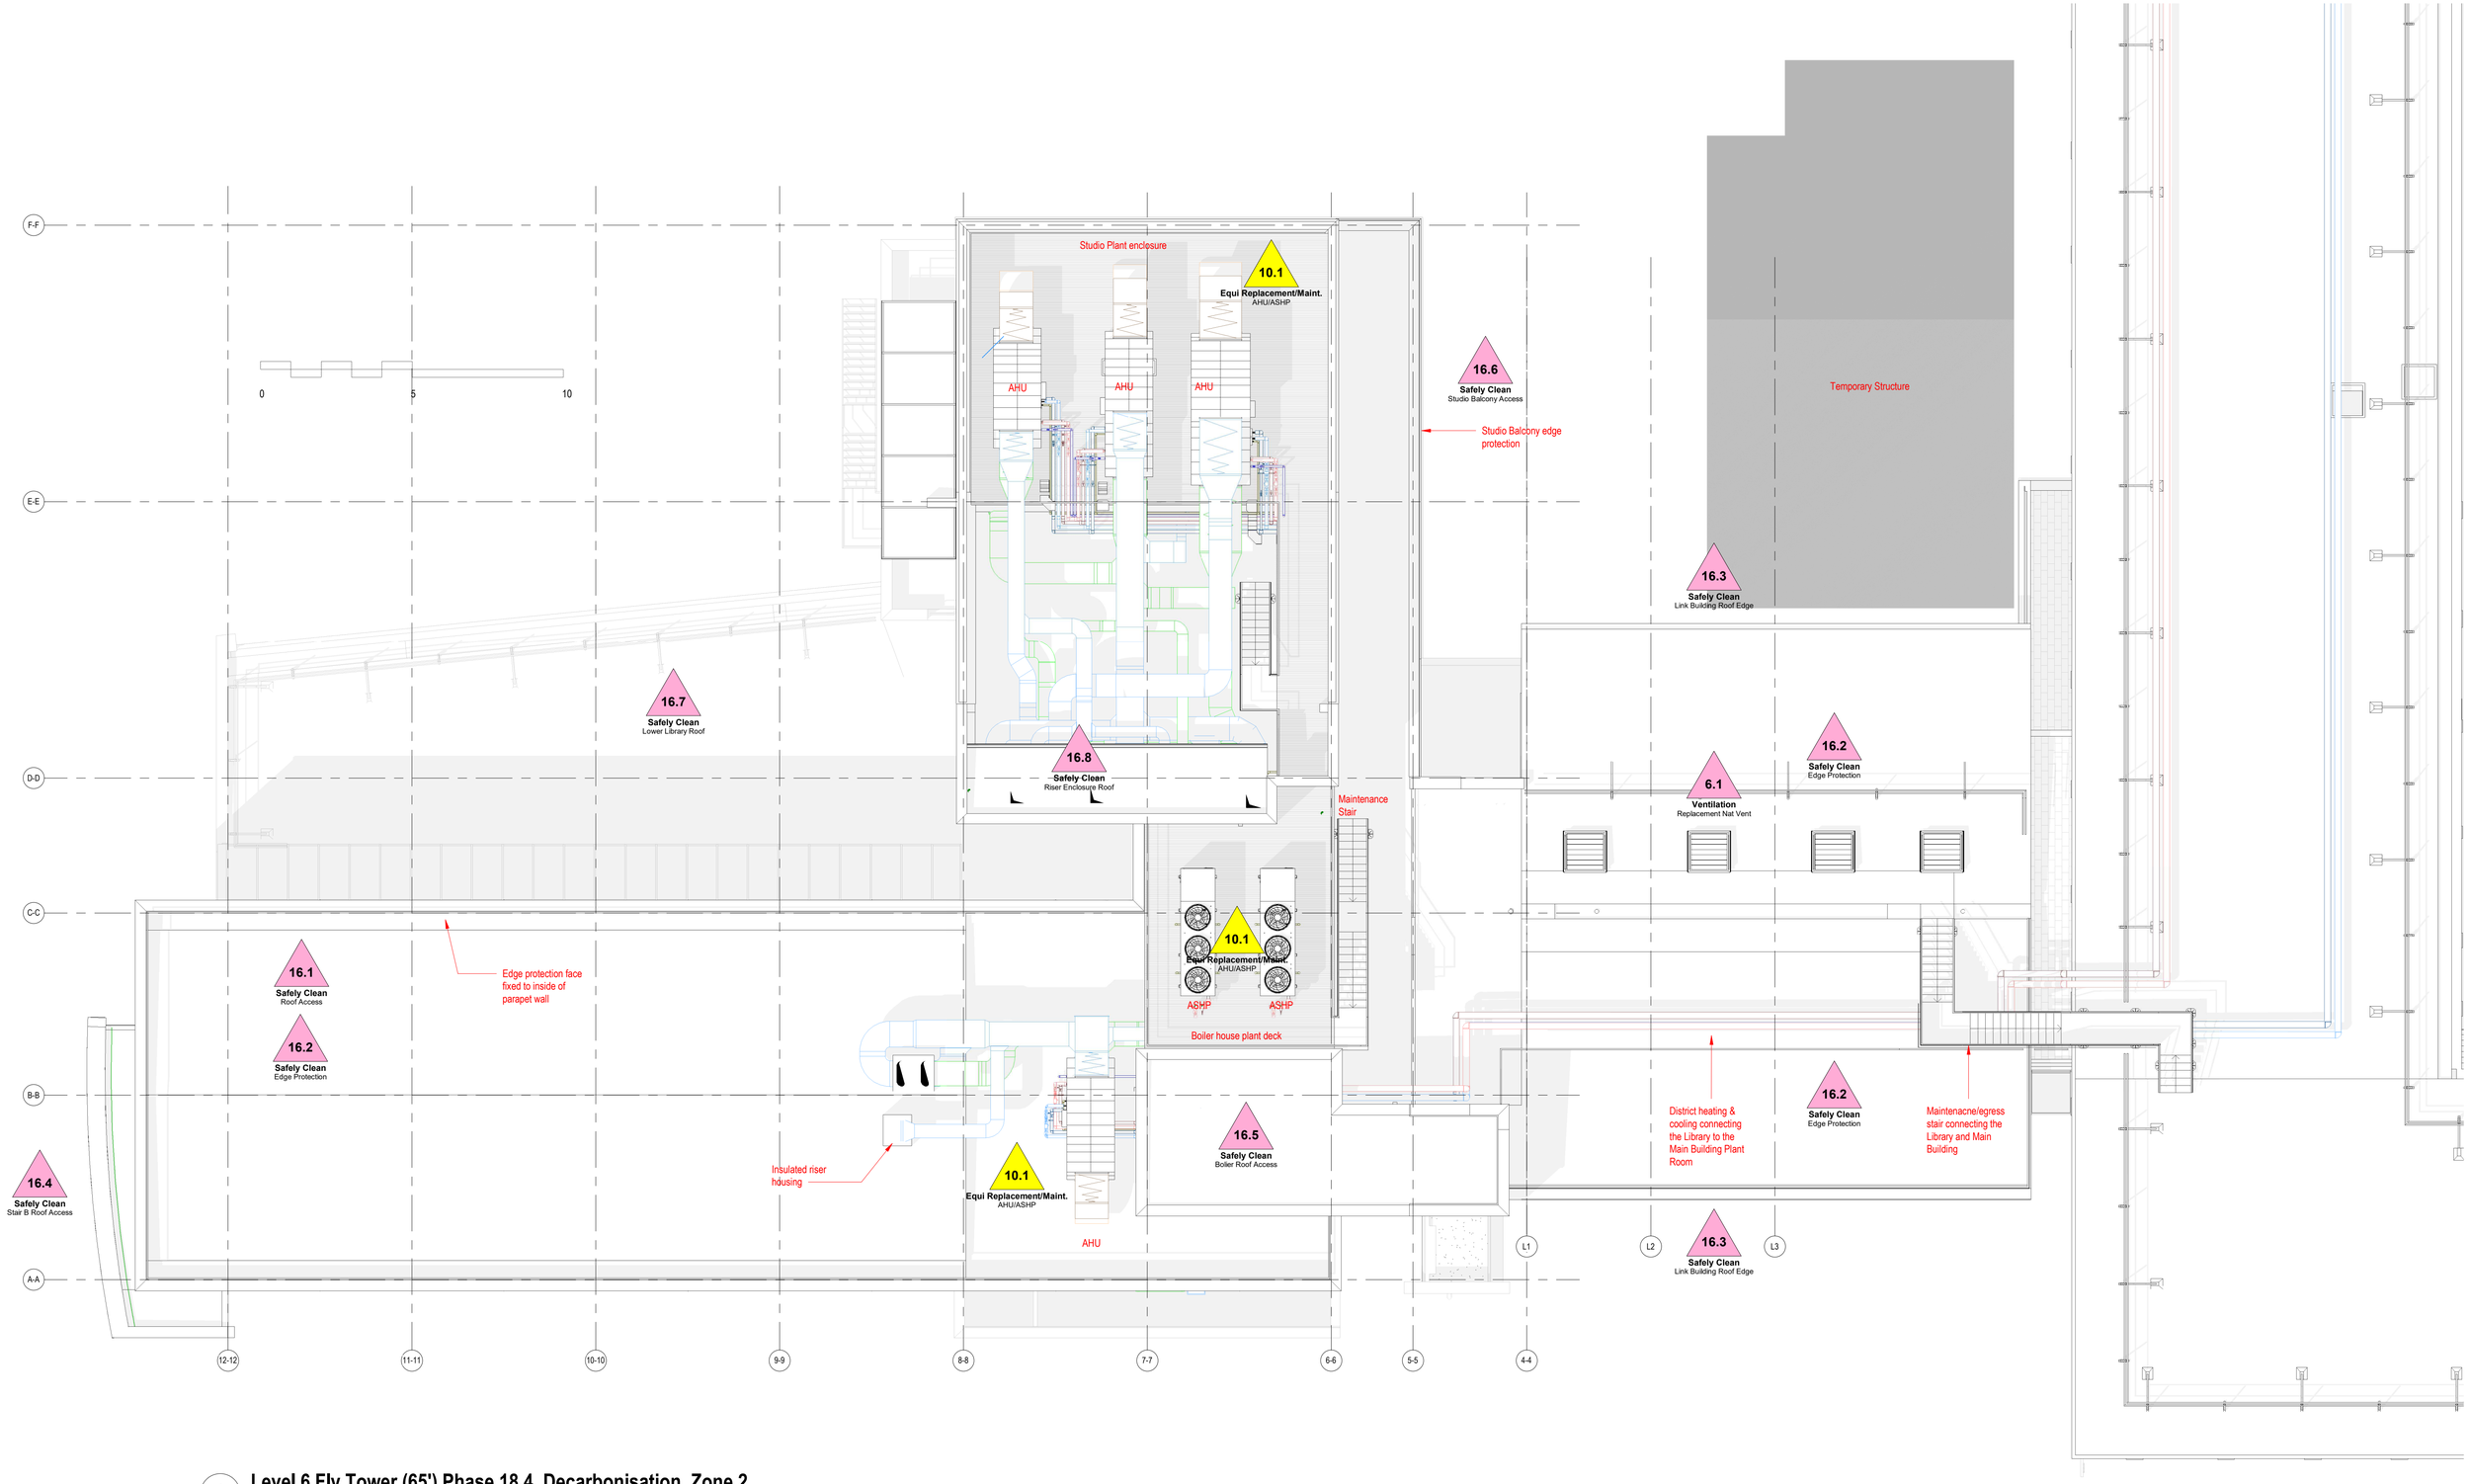


1 Level 6 Fly Tower (65') Phase 18.4_Decarbonisation_Zone 2

1 : 100

IAN PALMER ARCHITECTS SHALL HAVE NO RESPONSIBILITY FOR ANY USE MADE OF THIS DOCUMENT OTHER THAN FOR THAT WHICH IT WAS PREPARED AND ISSUED.

ALL DIMENSIONS SHOULD BE CHECKED ON SITE.

DO NOT SCALE FROM THIS DRAWING

ANY DRAWING ERRORS OR DIVERGENCIES SHOULD BE BROUGHT TO THE ATTENTION OF IAN PALMER ARCHITECTS AT THE ADDRESS SHOWN BELOW.

BEFORE WORK COMMENCES ALL DRAWINGS SHALL BE READ IN CONJUNCTION ALL RELEVANT INFORMATION INCLUDING:
DESIGN RISK MANAGEMENT TOOLKIT (DRM)001 & 002

REVISION / DESCRIPTION — DRAWN — CHECKED — DATE

Refer to Design Risk Management Toolkit P230721(DRM)A001

Significant Design Risk (SDR)

Significant Workplace Design Risk (WDR)

DRM & WDR

1 : 50

REVISION / DESCRIPTION — DRAWN — CHECKED — DATE

REVISION / DESCRIPTION — DRAWN — CHECKED — DATE

REVISION / DESCRIPTION	DRAWN	CHECKED	DATE
C02 Stair A1 Omitted	ICP	ICP	10.06.24
C01 Construction Issue	ICP	ICP	03.06.24
P03 Fire Escape added	ICP	ICP	10.04.24
P02 General updates	ICP	ICP	19.03.24
P01 First issue	ICP	ICP	05.01.24

CLIENT

IAN PALMER ARCHITECTS

Haweswater
Moss Lane
Silverdale
Carnforth
Lancashire
LA5 0SS

Info@Ianpalmerarchitects.com
www.Ianpalmerarchitects.com

PROJECT TITLE: Royal Northern College of Music

P000001

DRAWING TITLE: Library Roof Proposed

SCALE: As indicated @ A1

DATE FIRST ISSUED: 12.03.24

DRAWING No: PR1- IPA- Z1-18_4-GA-A-200299

REVISION: C02