



REVISION NO. **D**
DATE: **28/03/24**
REQUESTED BY:
DESCRIPTION:
[1] DRAWING PACK ANNOTATIONS AMENDED
FOLLOWING FEEDBACK FROM C&W.
[2] JO MALONE PIN MOUNTED LOGO ADDED
ABOVE LED SCREEN BEHIND CASH & WRAP
UNIT.

BRAND NAME JO MALONE LONDON	
PROJECT NAME JML_FSS - MANCHESTER	
DRAWING TITLE FIRST FLOOR ELEVATION 1	
DRAWING NUMBER ID1068595705	28
DATE 19/12/23	REVISION NO. E
DRAWN BY ADE SHOKUNBI	SCALE 1:55@A3
REVISION NOTES REVISION NO. A DATE: 14/01/24 REQUESTED BY: BRAND DESCRIPTION: [1] THE 2No. FREESTANDING TALL CABINETS AND THE STORAGE CONSOLE WITH SINK IN THE MIDDLE ARE REPLACED WITH 2No. 1000MM LIBRARY BAYS AND A 1500MM LIBRARY BAY WITH SINK. REVISION NO. B DATE: 29/01/24 REQUESTED BY: BRAND DESCRIPTION: [1] FABRIC LIGHTBOX ADDED TO THE GROUND FLOOR STAIRCASE WALL [2] PIN MOUNTED LOGO ADDED TO WALL BEHIND THE GF SEATING AREA [3] FLUTING DETAIL ONLY REQUIRED ABOVE LIBRARY DISPLAY BAYS. [4] LED LIGHTING REQUIRED TO ALL PICTURE RAILS. [5] LAY IN GRID CEILING TO BE INSTALLED IN THE NEW FIRST FLOOR KITCHEN AND WC AREA REVISION NO. C DATE: 04/03/24 REQUESTED BY: BRAND DESCRIPTION: [1] THE SIZE OF THE FABRIC LIGHTBOX ON THE GF STAIRCASE WALL AMENDED AND RELOCATED TO THE WALL ABOVE	

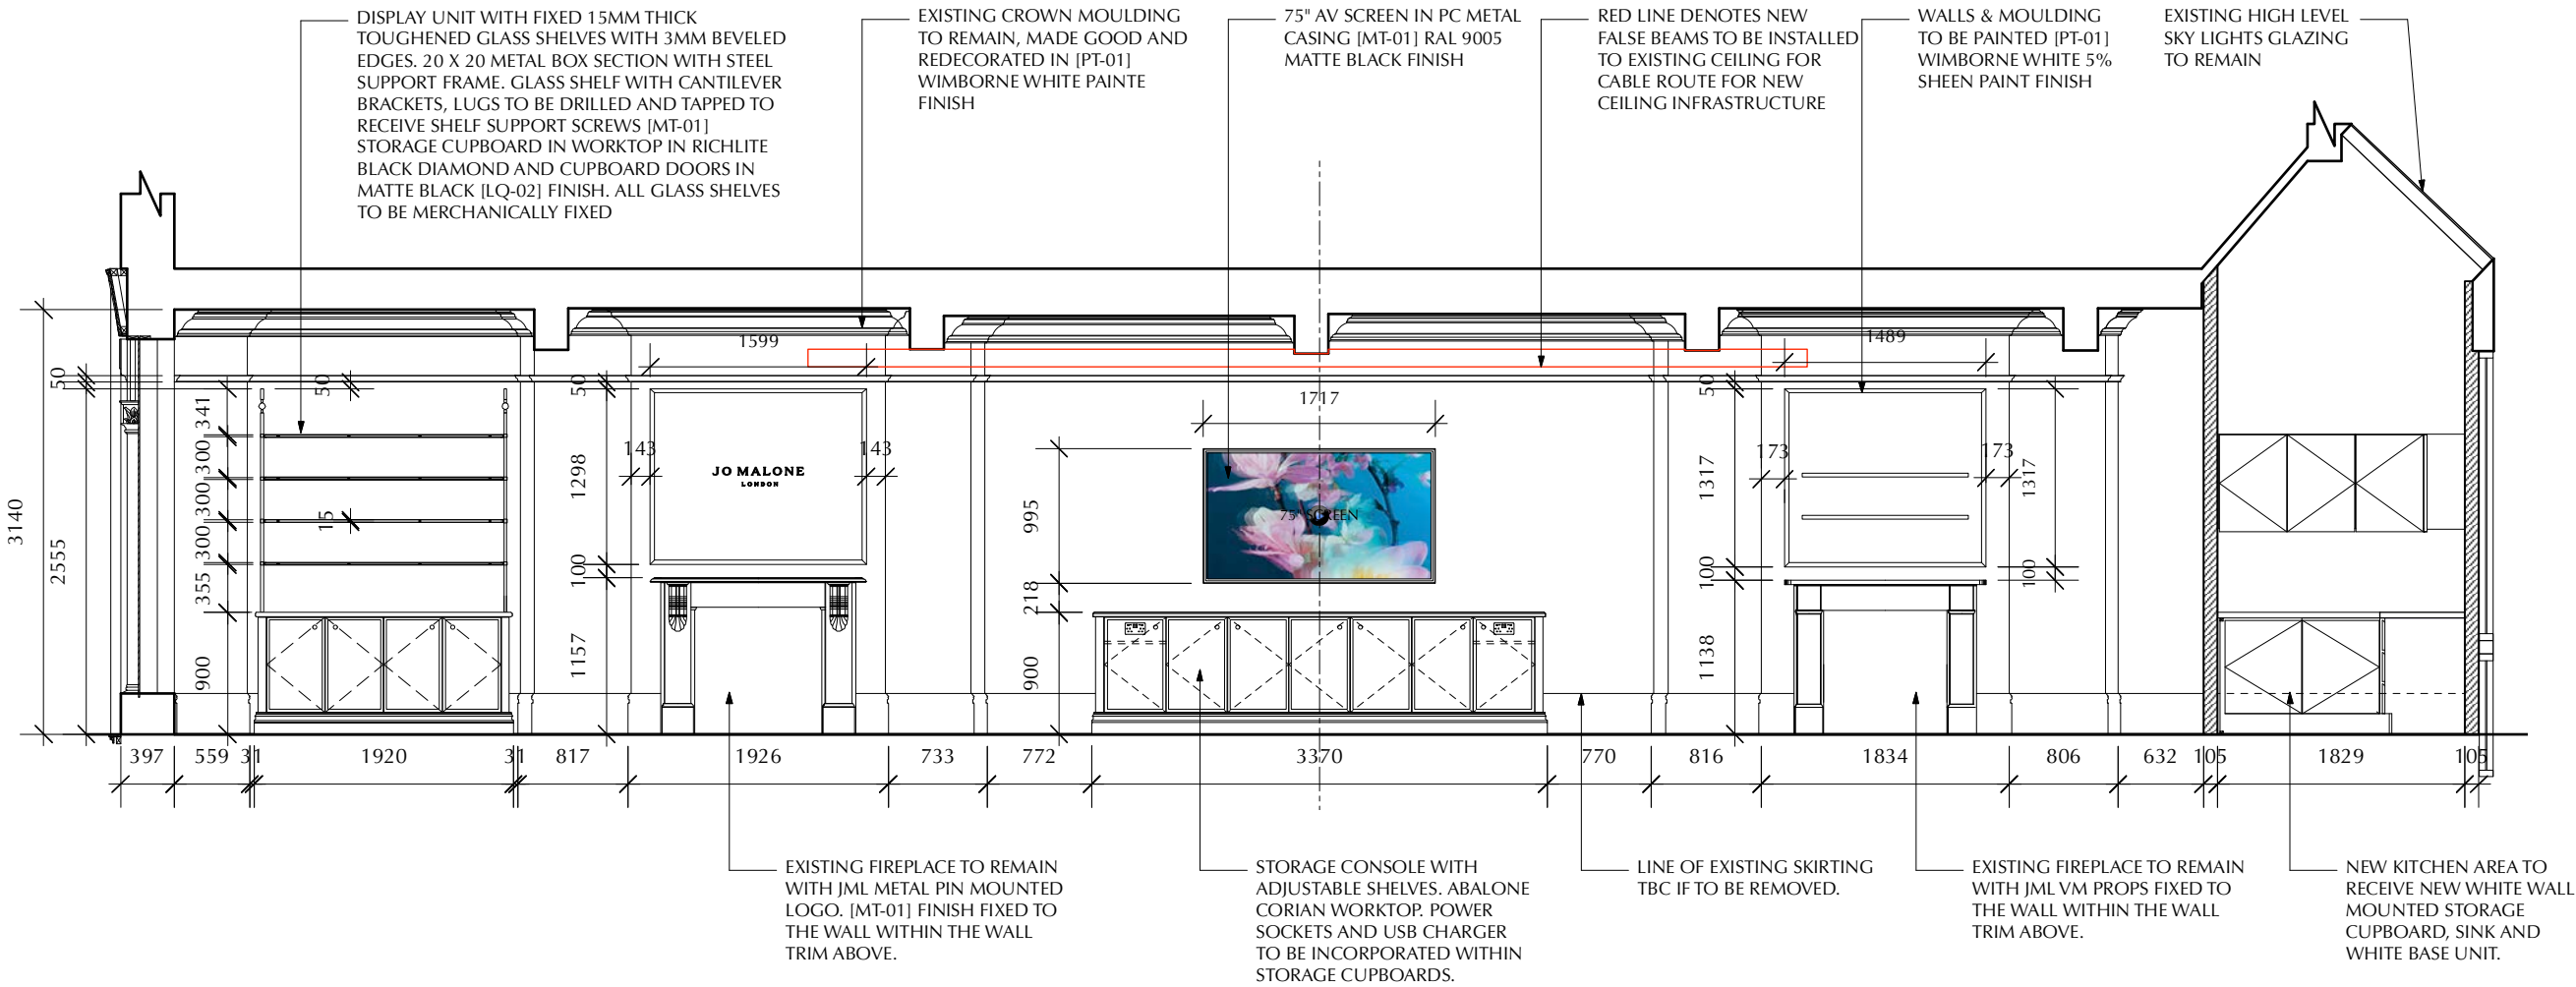

28 First Floor Elevation 1
Scale: 1:55

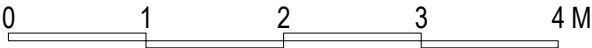

REVISION NO. **E**
DATE: **15/05/24**
REQUESTED BY:
DESCRIPTION:
[1] FALSE BEAMS ADDED TO THE FACES OF THE EXISTING BEAMS ON THE GROUND AND FIRST FLOOR CEILING FOR CABLE ROUTE FOR NEW INFRASTRUCTURE IN THE CEILING.