
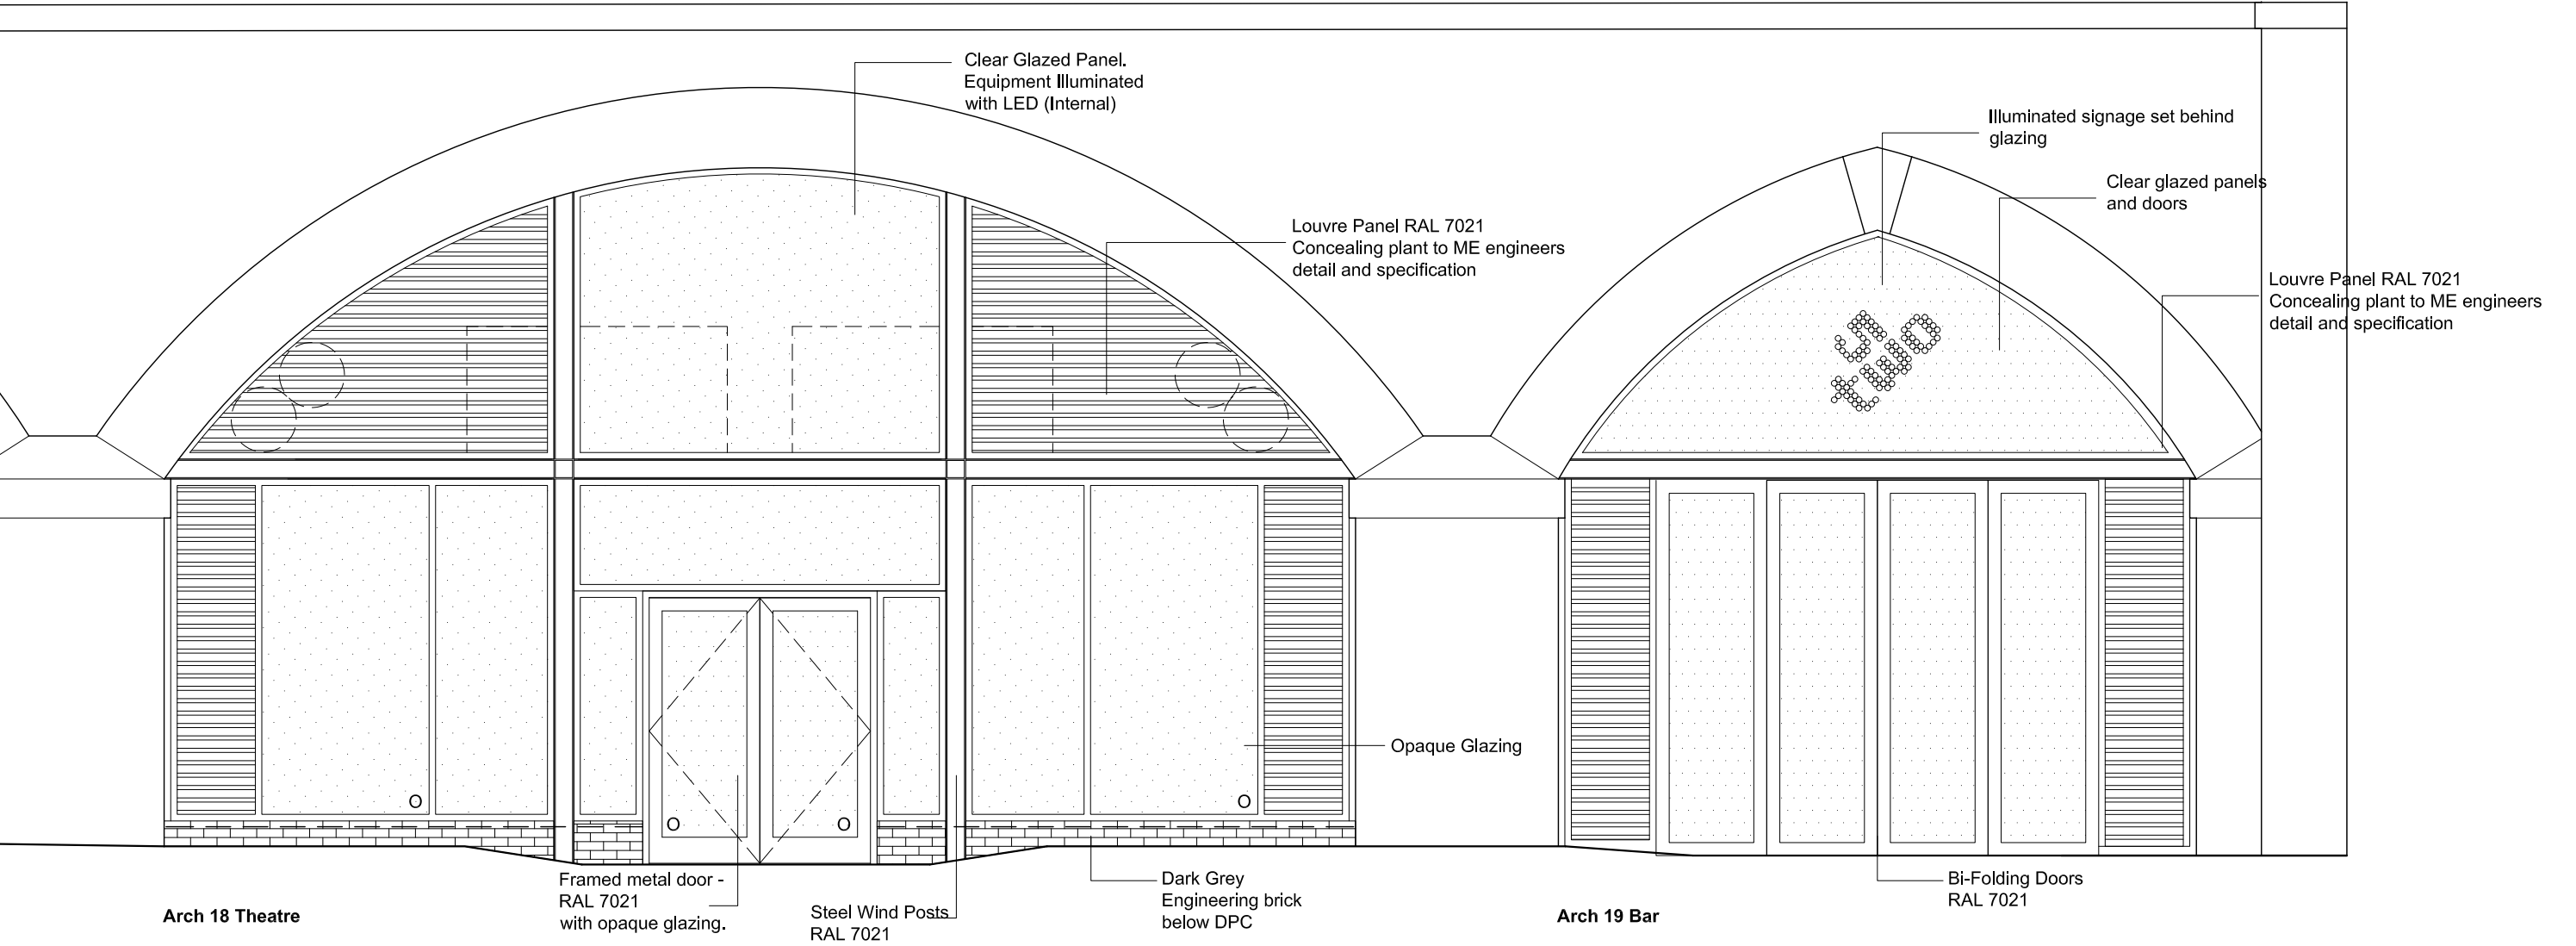


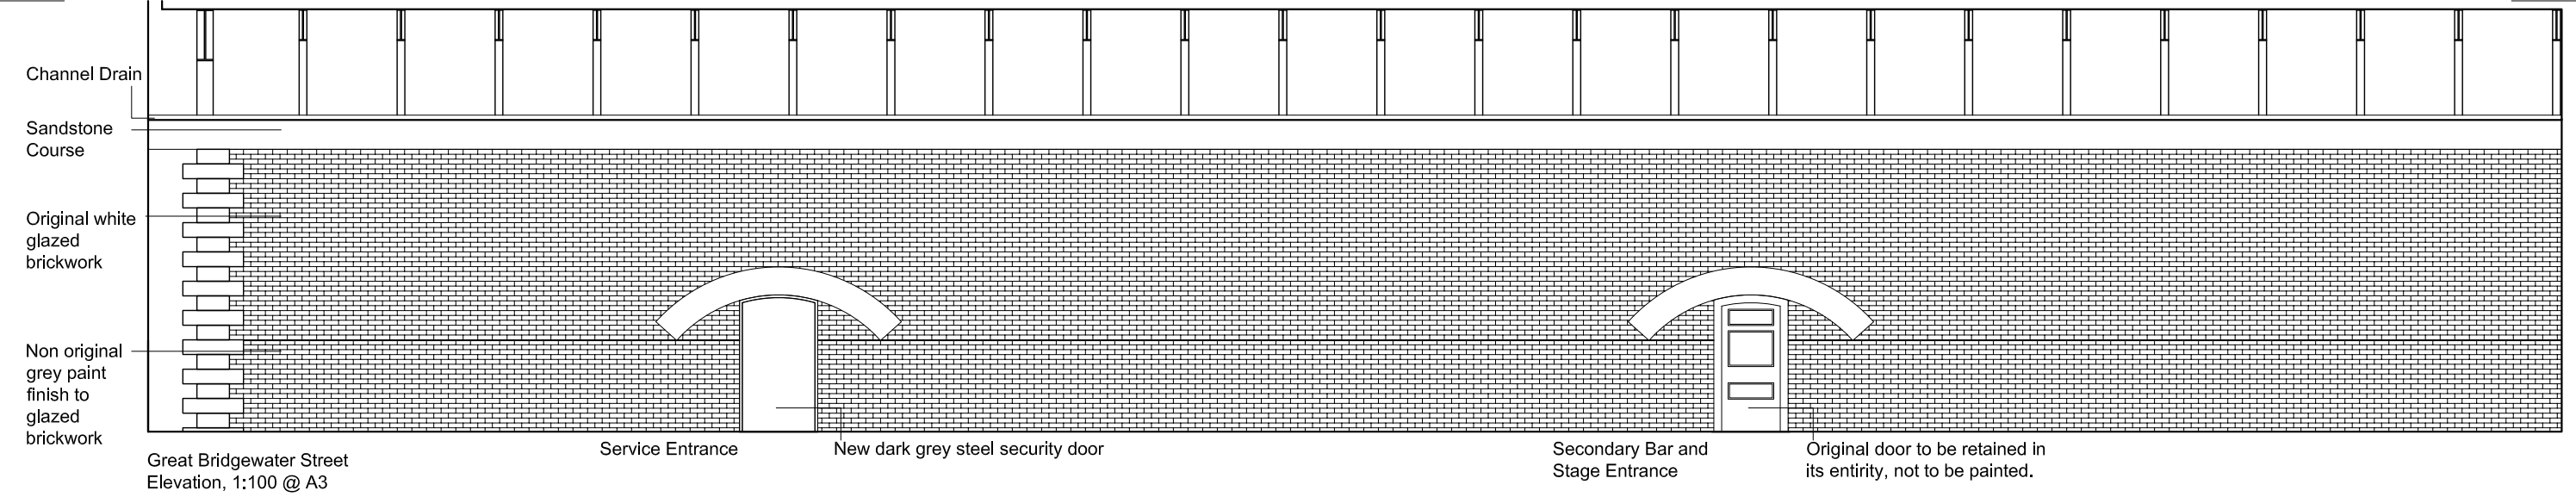

Arch 18 &19 elevations 1:50

All dimensions are to be checked on site, any discrepancies are to be reported to the Architect before work commences. Do not scale from this drawing. This drawing is to be read in conjunction with all relevant consultants and specialists drawings / documents, any discrepancies are to be reported to the Architect before the affected work commences. All structural components shown are indicative only. Details / calculations of structural members are to be provided by the Structural Engineer. THIS DRAWING NOT FOR CONSTRUCTION	Revisions A 12/07/19 Added Louvre Panels to Sides of Arch 18 B 28/08/19 Amended Mech Equip. Based on RCP. Added Bridge water st. C 28/11/19 Amended to Planners comments			Project, location Arches 18 & 19, Watson St.		Up North Architects Up North Architects Ltd. Plane Tree House, Oldham Street, Manchester UK M1 1JG Company No. 10437056 TEL: 0161 237 1871 E-MAIL: mail@upnortharchitects.com			
				RIBA Workstage Stage 3		Client 53 Two Theatre		Drawing Title Proposed Elevations	
				Drawing purpose -		Job No. M815	Drawing no. 015	Revision C	Date July 2019