
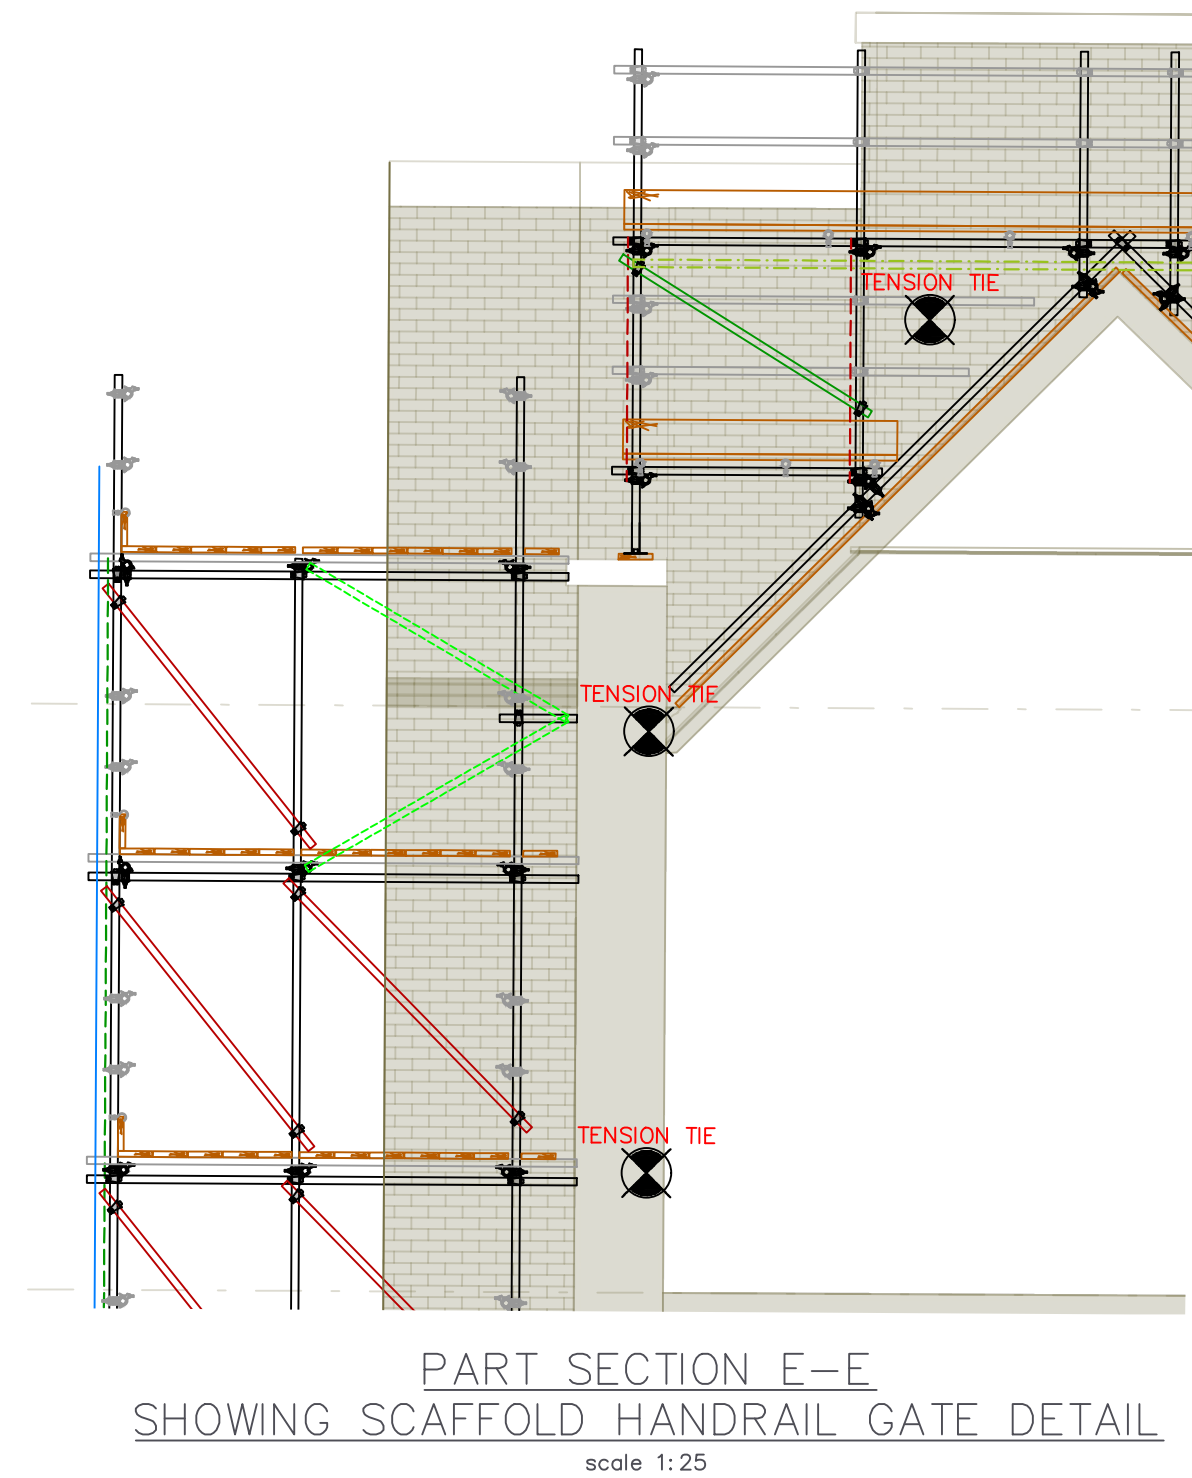
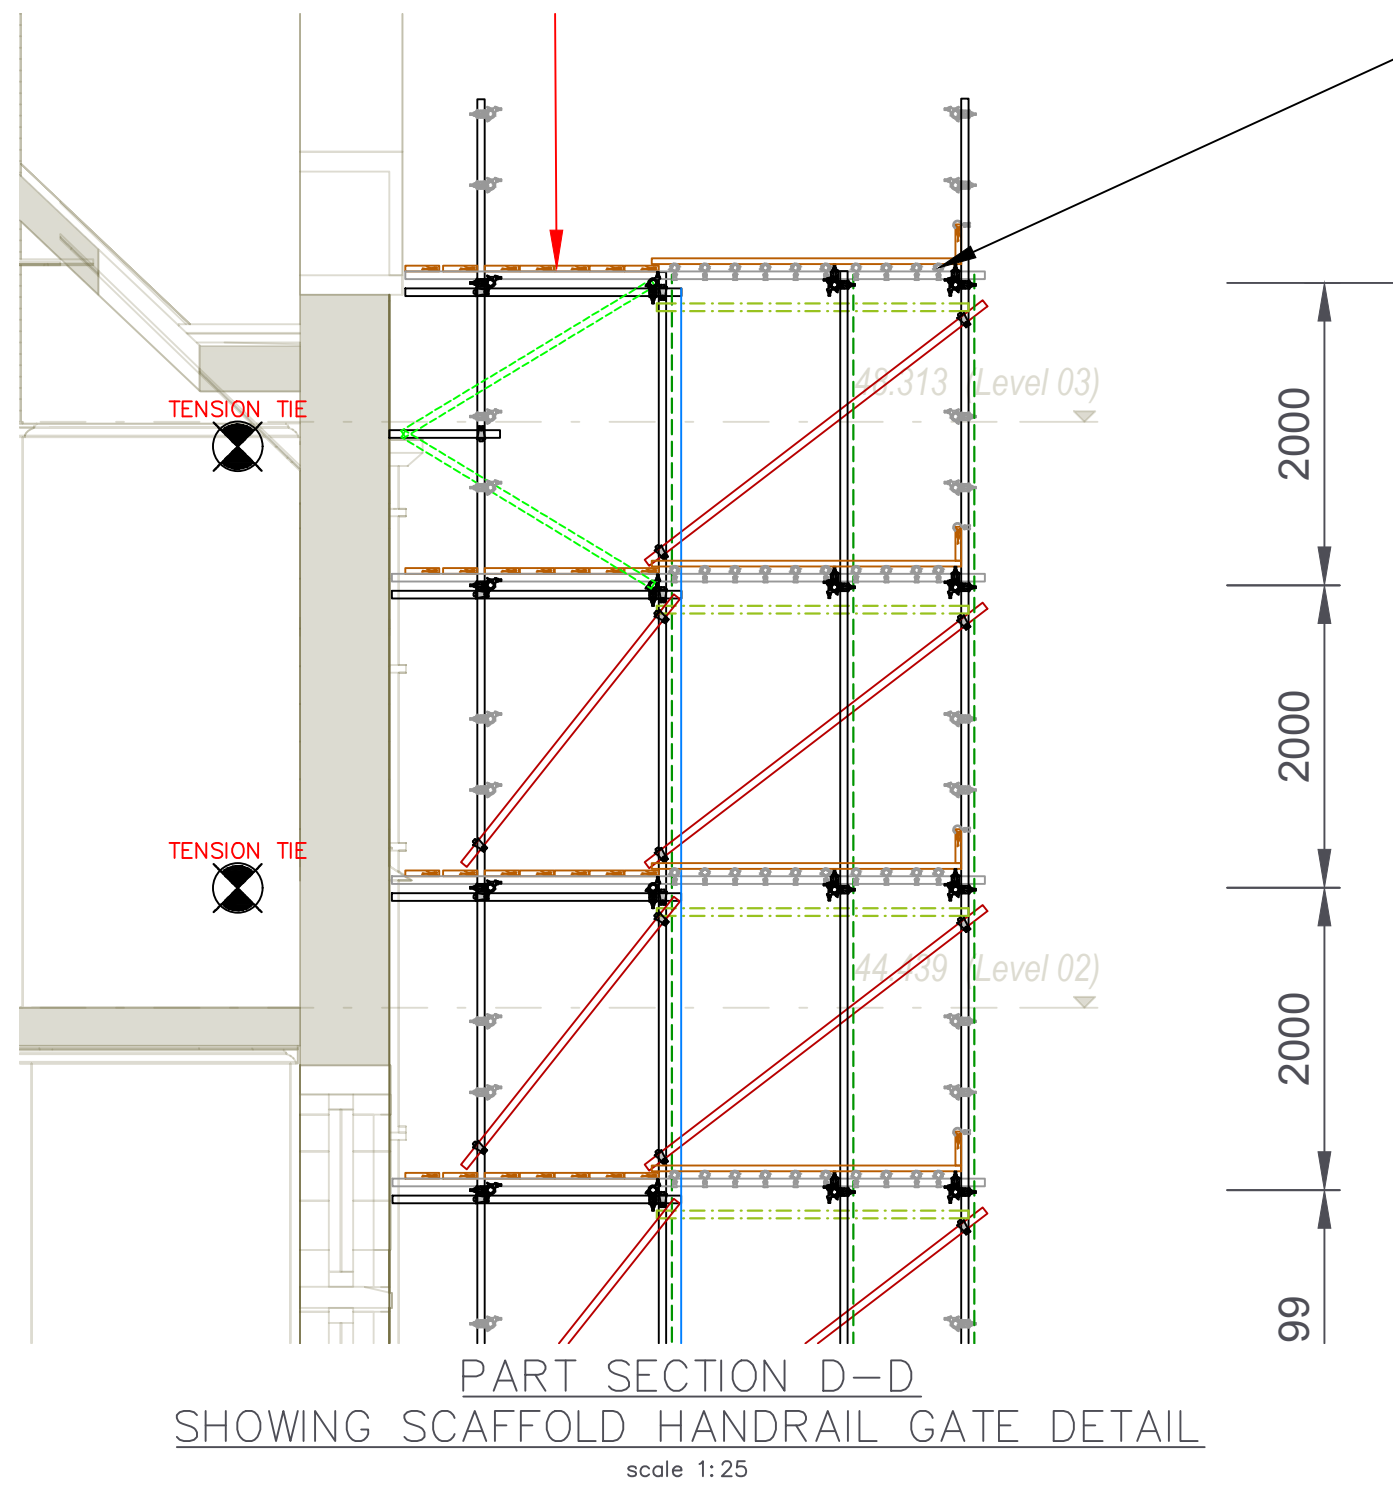


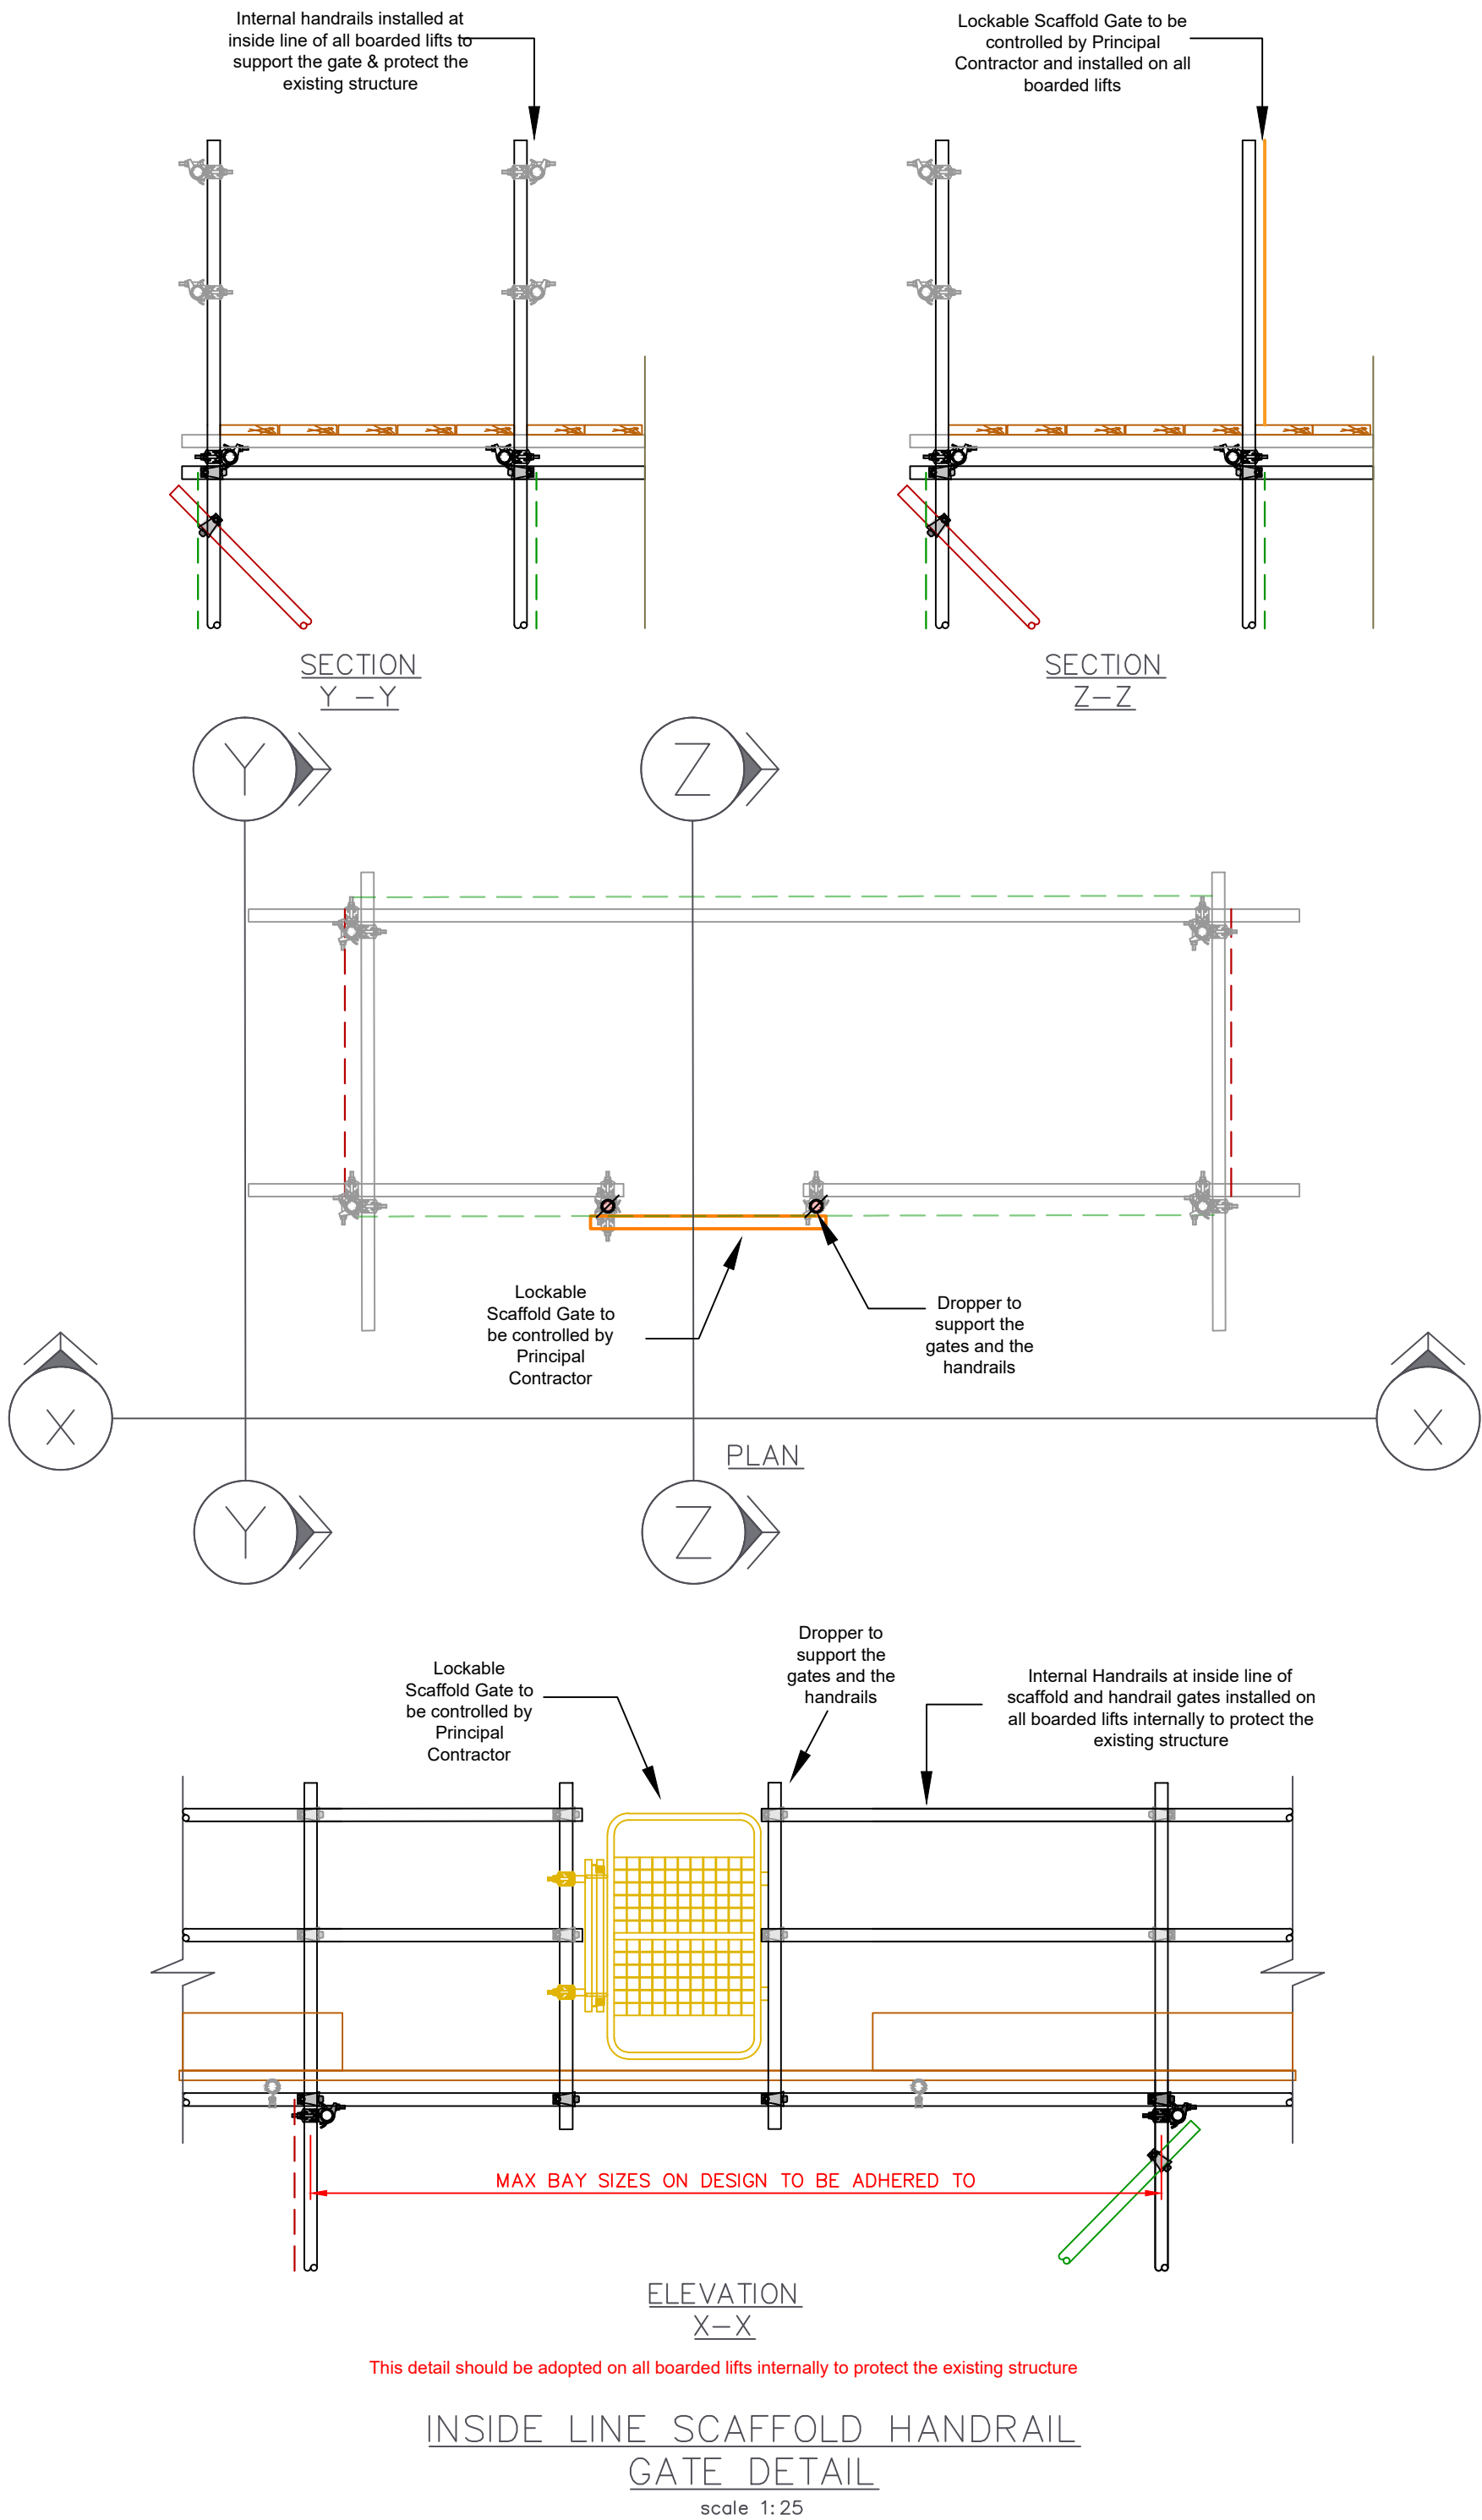

DOCUMENT REFERENCES

This design is to be read in conjunction with the following design drawings and/or documents:

CRE-SEDD001-012-005H_REPORT
APPENDIX A -
CRE-SEDD001-012-005H_1,2,3,4,5,6,7,8,9,10,11,12,13.dwg

AMENDMENTS / REVISIONS						
H	AJB	05.06.24	RWB	05.06.24		
G	HA	24.05.24	RWB	24.05.24		
F	CH	30.04.24	RWB	30.04.24		
E	AJB	05.04.24	KRB	05.04.24		
D	AJB	28.03.24				
C	AJB	25.03.24				
B	AJB	15.03.24				
A	AJB	11.03.24				
-	AJB	28.02.24				
REV	BY	DATE	CHECK	DATE	APPD	DATE

Prepared For:

Seddon

Drawing Status:

FOR CONSTRUCTION

Project Number	Page Number	Scale	Size
CRE-SEDD001-012-005H	13	1 : 100,50,25	A2

Project Title/Description:

ACCESS SCAFFOLD
RUTHERFORD BUILDING
MANCHESTER
M13

Principal Contractor:

SEE QUOTE

CREATOR
SCAFFOLD DESIGNS
& TEMPORARY WORKS CONSULTANTS LTD

Company Address:
Fullerton House, Fullerton Road,
Rumstall, S60 1JH
Contact Details:
Email: enquiries@creator-scaffolddesigns.co.uk
Tel: 0114 3610060
www.creator-scaffolddesigns.co.uk