




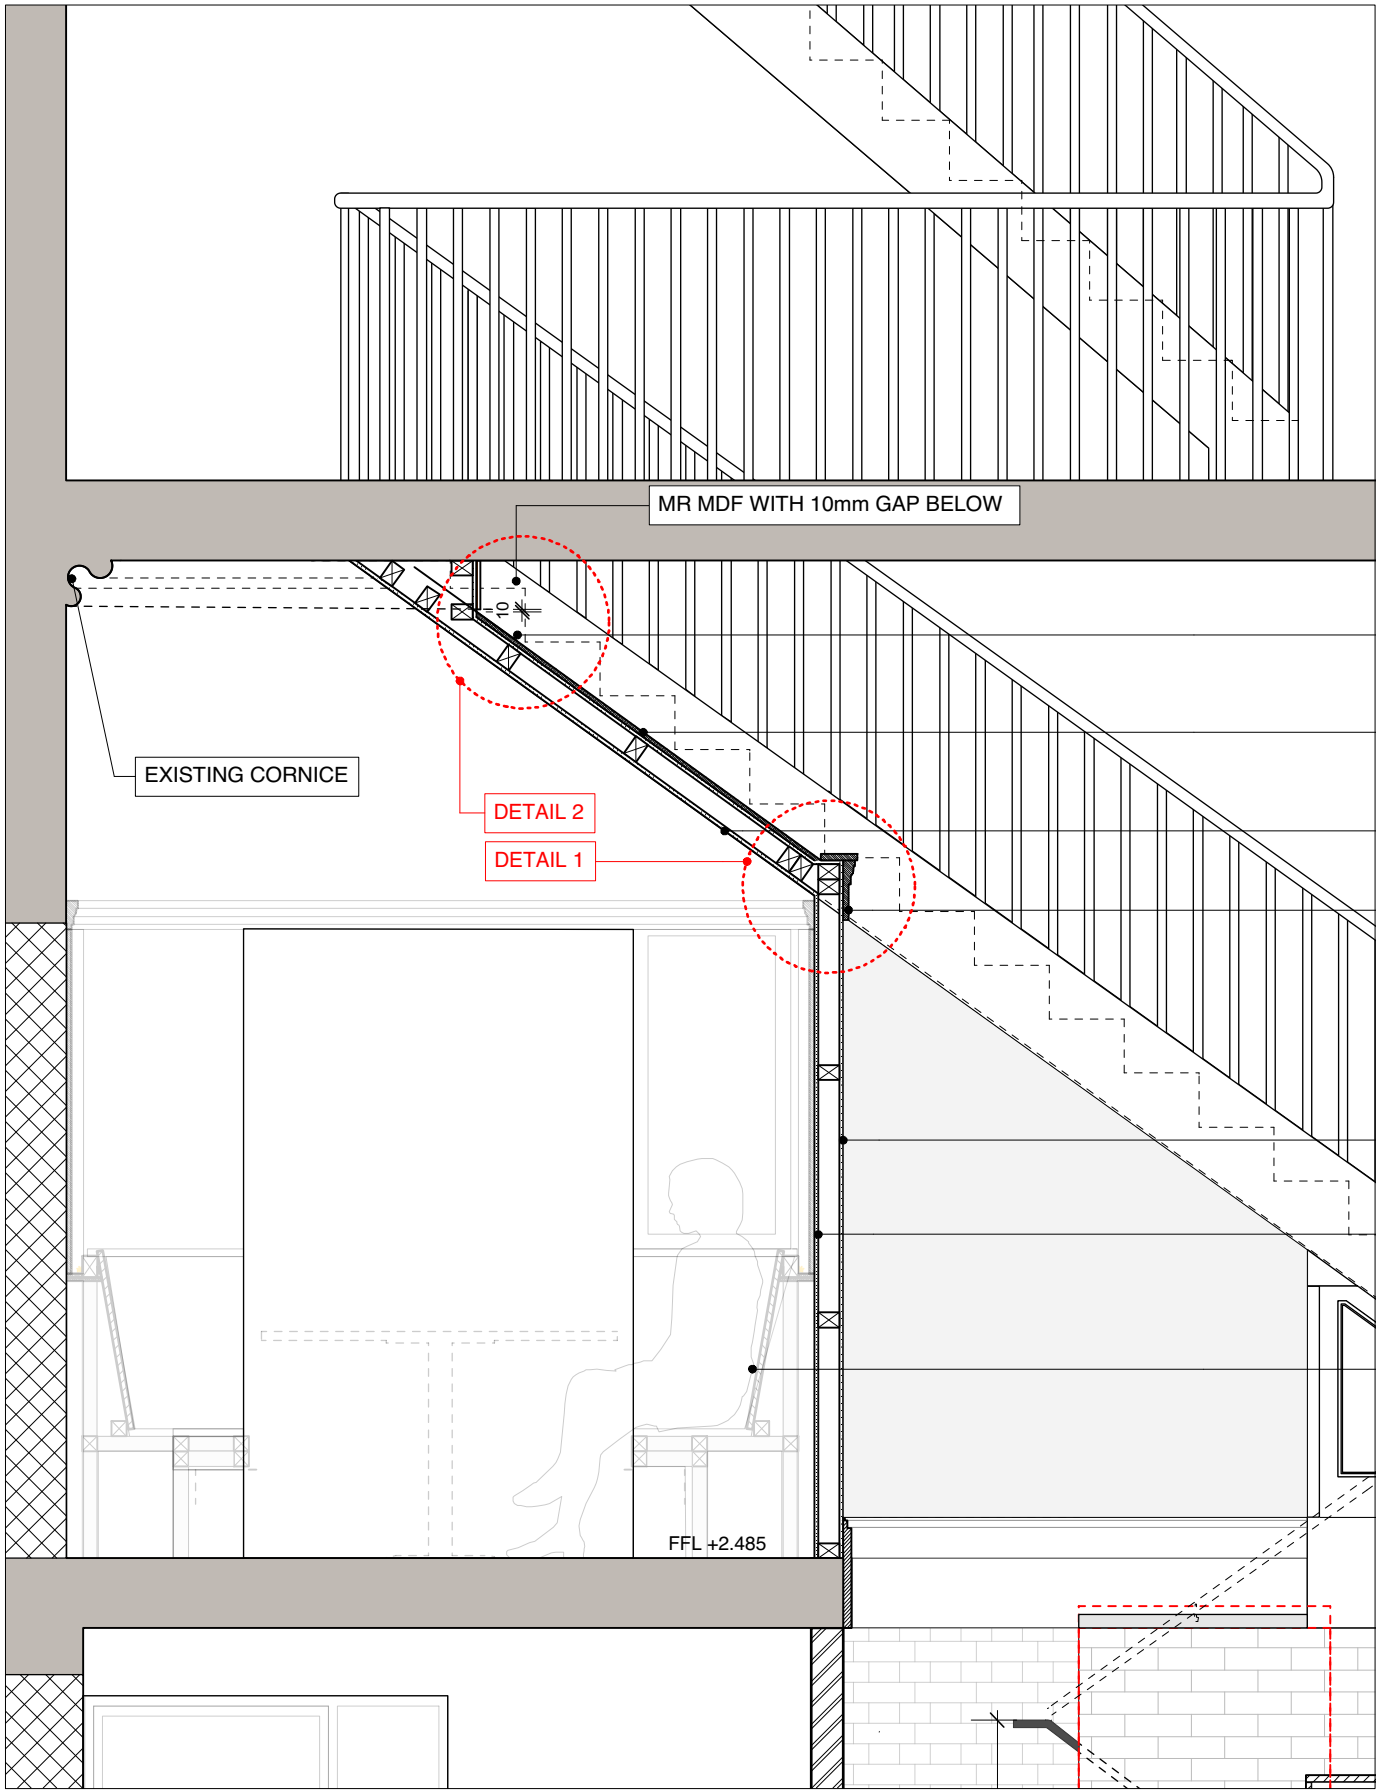

SECTION DD

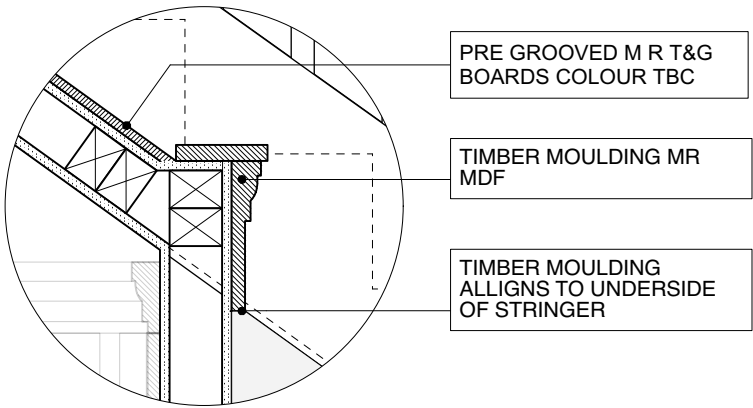


DETAIL 1

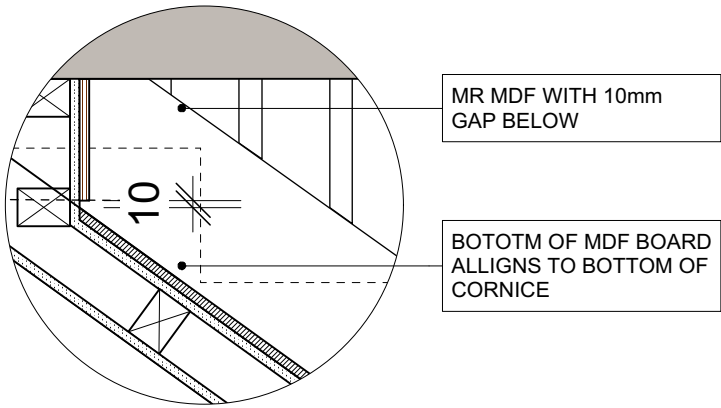

DETAIL 2

- WALL SLOPE ENDS IN LINE WITH CORNICE
- PRE GROOVED M R T&G BOARDS COLOUR TBC
- PLASTERBOARD AND SKIM
- TIMBER MOULDING MR MDF
- PLASTERBOARD AND SKIM
- PLASTERBOARD AND SKIM
- FIXED SEATING DINING @GF LVL

- MR MDF WITH 10mm GAP BELOW
- PRE GROOVED M R T&G BOARDS COLOUR TBC
- TIMBER MOULDING MR MDF
- PLASTERBOARD AND SKIM FINISH
- EXISTING DADO RAIL
- MILD STEEL HANDRAIL FIXED ON WALL BRACKETS TO BRICKWORK
- SKIRTING RETURNS AROUND STEPPED WALL

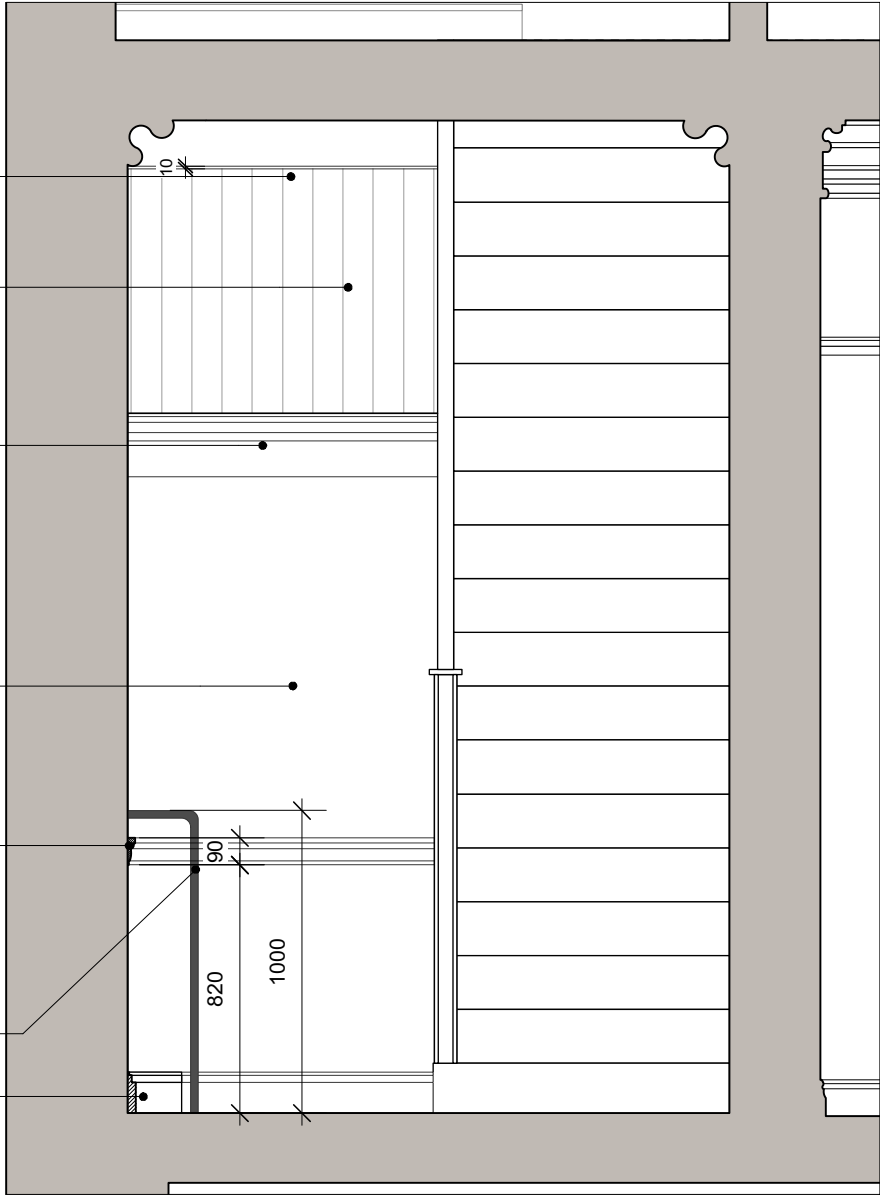

SECTION EE

UNIT 2_SLOPING PARTITION WALL @GF STAIRS
1:25

DO NOT SCALE FROM DRAWING. WORK TO FIGURED DIMENSIONS ONLY. ALL DIMENSIONS TO BE CHECKED BY CONTRACTOR/FABRICATOR PRIOR TO CONSTRUCTION
REPORT ALL DISCREPANCIES TO THE ARCHITECT
TO BE READ IN CONJUNCTION AND COORDINATED WITH STRUCTURAL & SERVICE ENGINEERS DRAWINGS AND ALL OTHER ARCHITECTS PLANS INCLUDING WRITTEN SPECIFICATION A665_T_SPEC

CONSTRUCTION

REVISION	DATE	DESCRIPTION
C	13/03/24	Existing brick wall capped with re-used stone from removed threads
B	08/03/24	Handrail removed from landing
A	05/03/24	Timber panneling removed

CLIENT: LEASING OPTIONS LTD	
PROJECT: PROPOSED RESIDENTIAL DEVELOPMENT	
ADDRESS: 28 ST JOHN, MANCHETSER, M3 4DJ	
DRAWING TITLE: UNIT 2_SLOPING PARTITION WALL @GF STAIRS	
SCALE: 1:25	DATE: JAN 2024
DRAWING NO: A665_C_725	

OLLIER SMURTHWAITE ARCHITECTS
40 King Street, Manchester, M2 6BA
T 0161 883 0838
F 0161 883 0839
E mail@olliersmurthwaite.com