



rev	details	by	date
P00	First Issue for Planning	CB	26.01.2024
P01	Stage 4 Issue	TH	04.07.2024

Notes

- 1.0 Do not scale from drawing, use figured dimensions only
1.1 All dimensions to be checked onsite
1.2 This drawing to be read in conjunction with all other Gillespies drawings and specifications

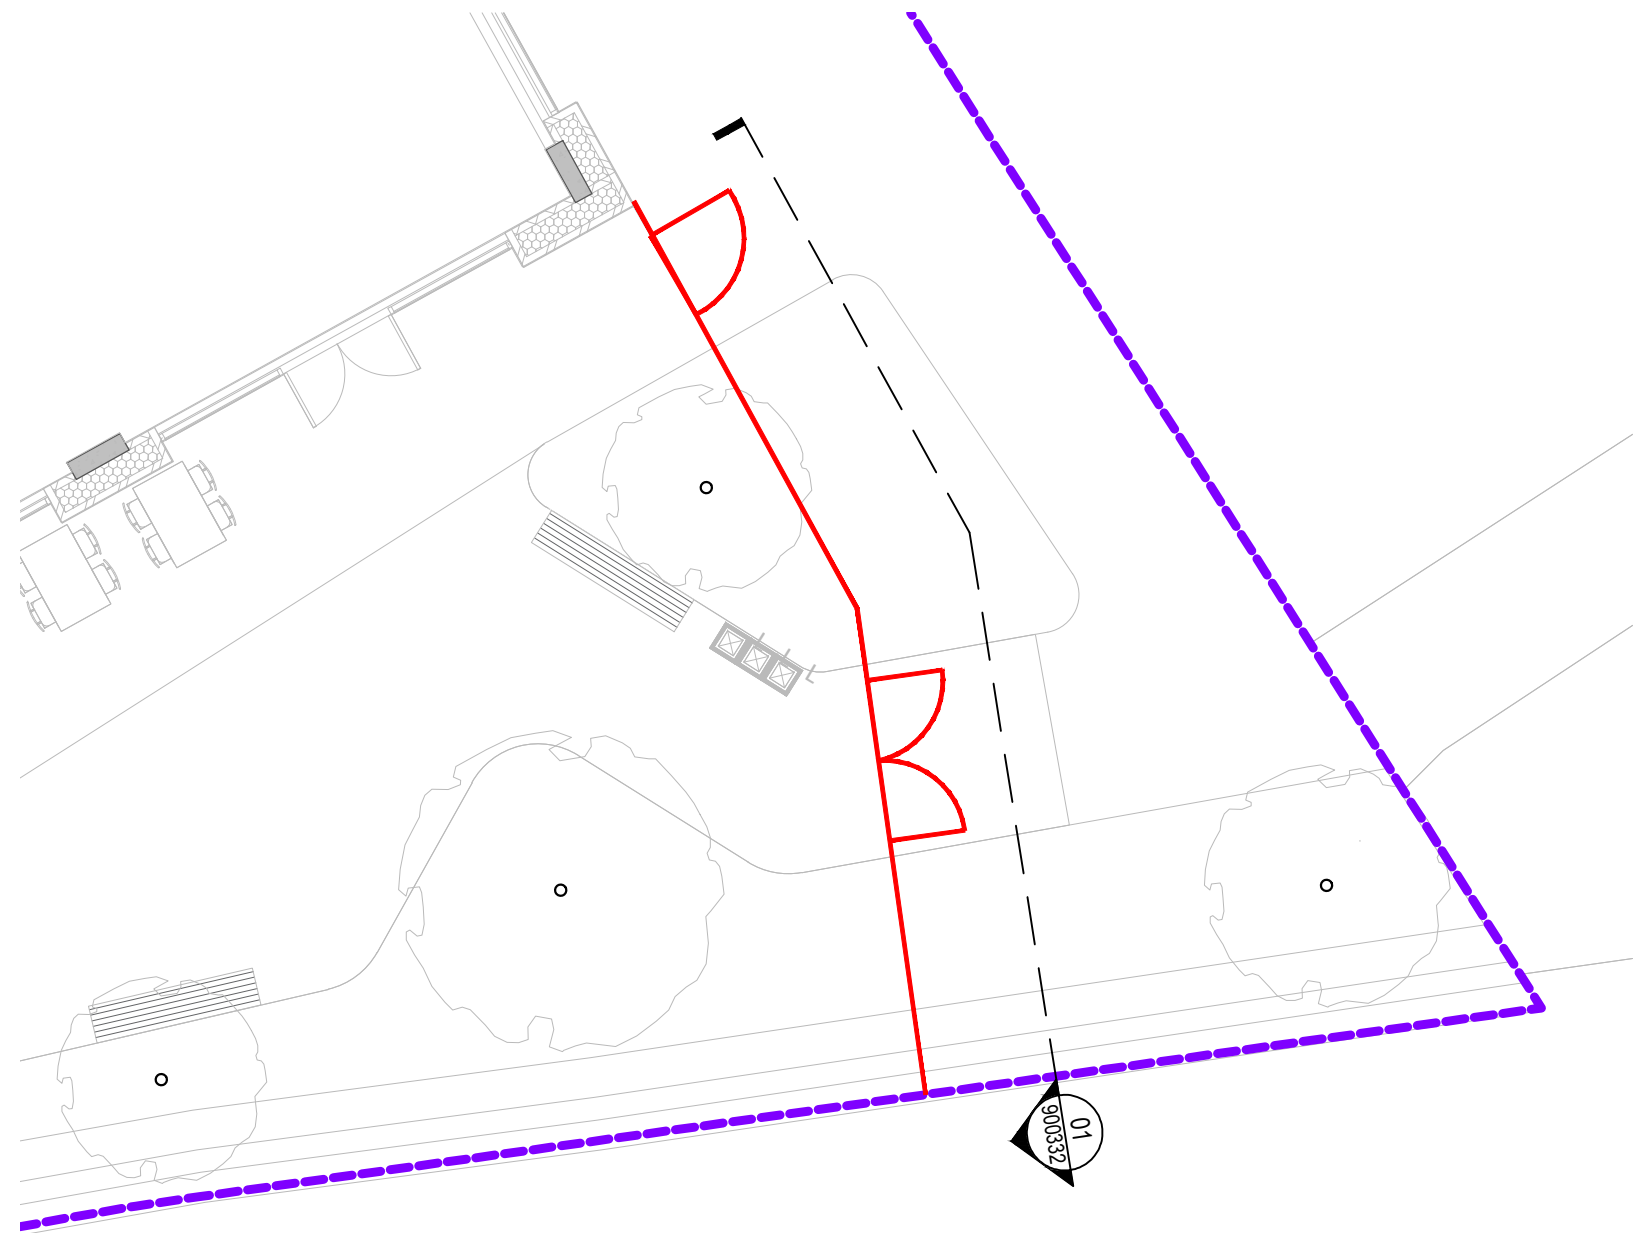


B3 - Steel Fenceline and Pedestrian Entrance Access
Scale 1: 100 @A1

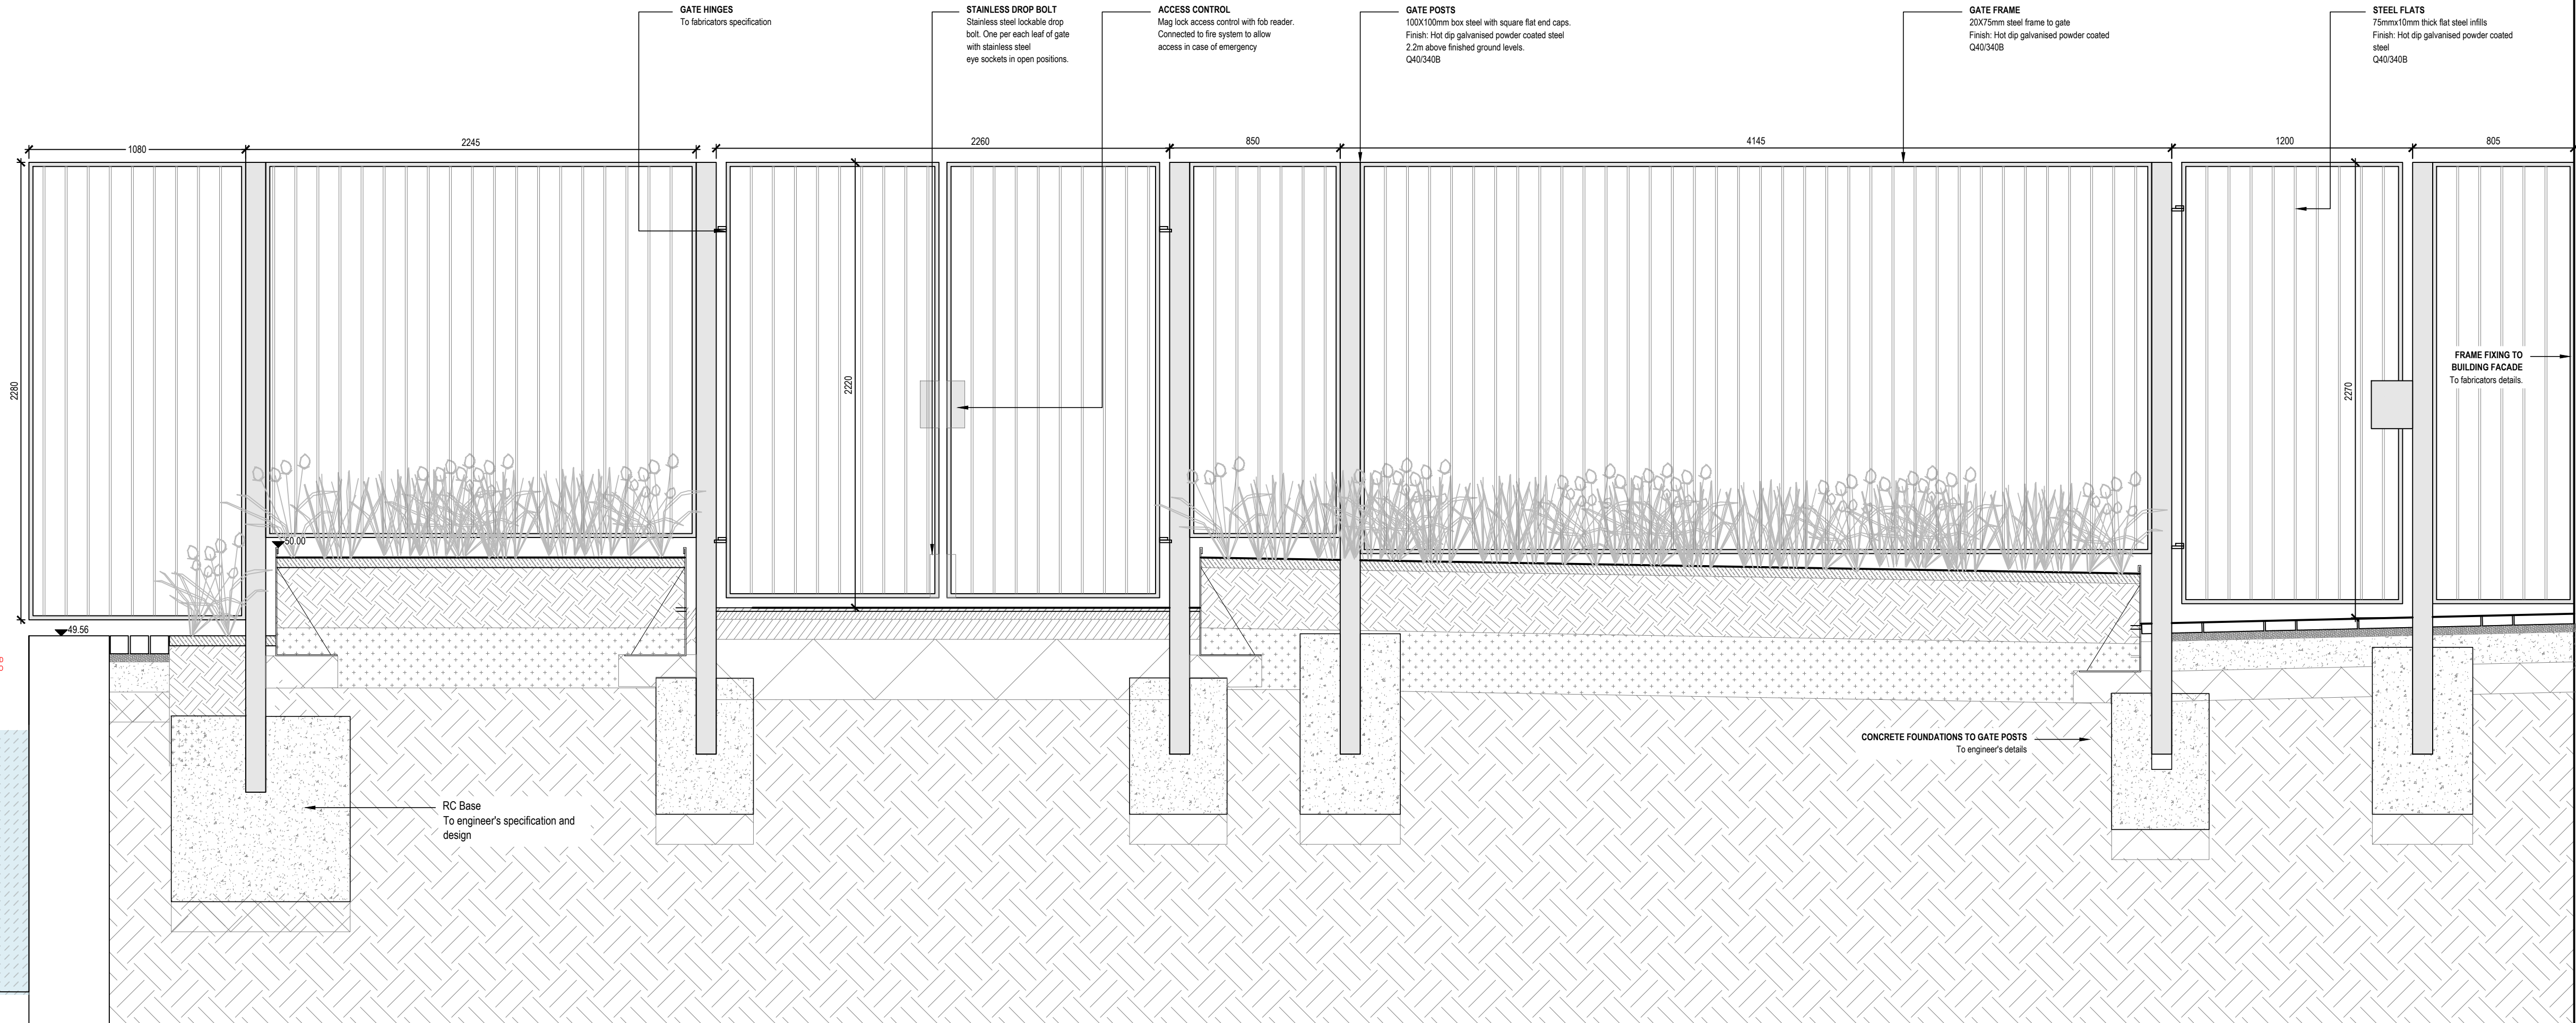

INTERFACE OF CANAL EDGE AND PROPOSED
PAVING / EDDING IN ABEYANCE SUBJECT TO
CLIENT REVIEW

B3 - Steel Fenceline and Pedestrian Entrance Access
Scale 1: 20 @A1

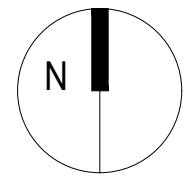

Ordnance Information shown is reproduced from Ordnance Survey material with the permission of Ordnance Survey on behalf of the Controller of Her Majesty's Stationary Office @ Crown Copyright. Unauthorised reproduction infringes Crown Copyright and may lead to prosecution or civil proceedings. License No. 1000 17362

JERSEY WHARF, ANCOATS

FENCING DETAILS - ACCESS GATE 03

Purpose of Issue	Scale	Drawn
STAGE 4	As shown @ A1	CB
	Date	Checked
	26.01.2024	SB
Drawing number	Revision	
EYJW-GIL-EX-00-DR-L-900332	P01	

S3 - REVIEW AND COMMENT



Client
John Sisk & Son Limited

Gillespies

5th Floor, Phoenix House, 3 South Parade, Leeds, LS1 5DZ
P: 0113 247 0550 F: 0113 247 0550 E: design.team@gillespies.co.uk

© copyright GILLESPIES LLP, all rights reserved