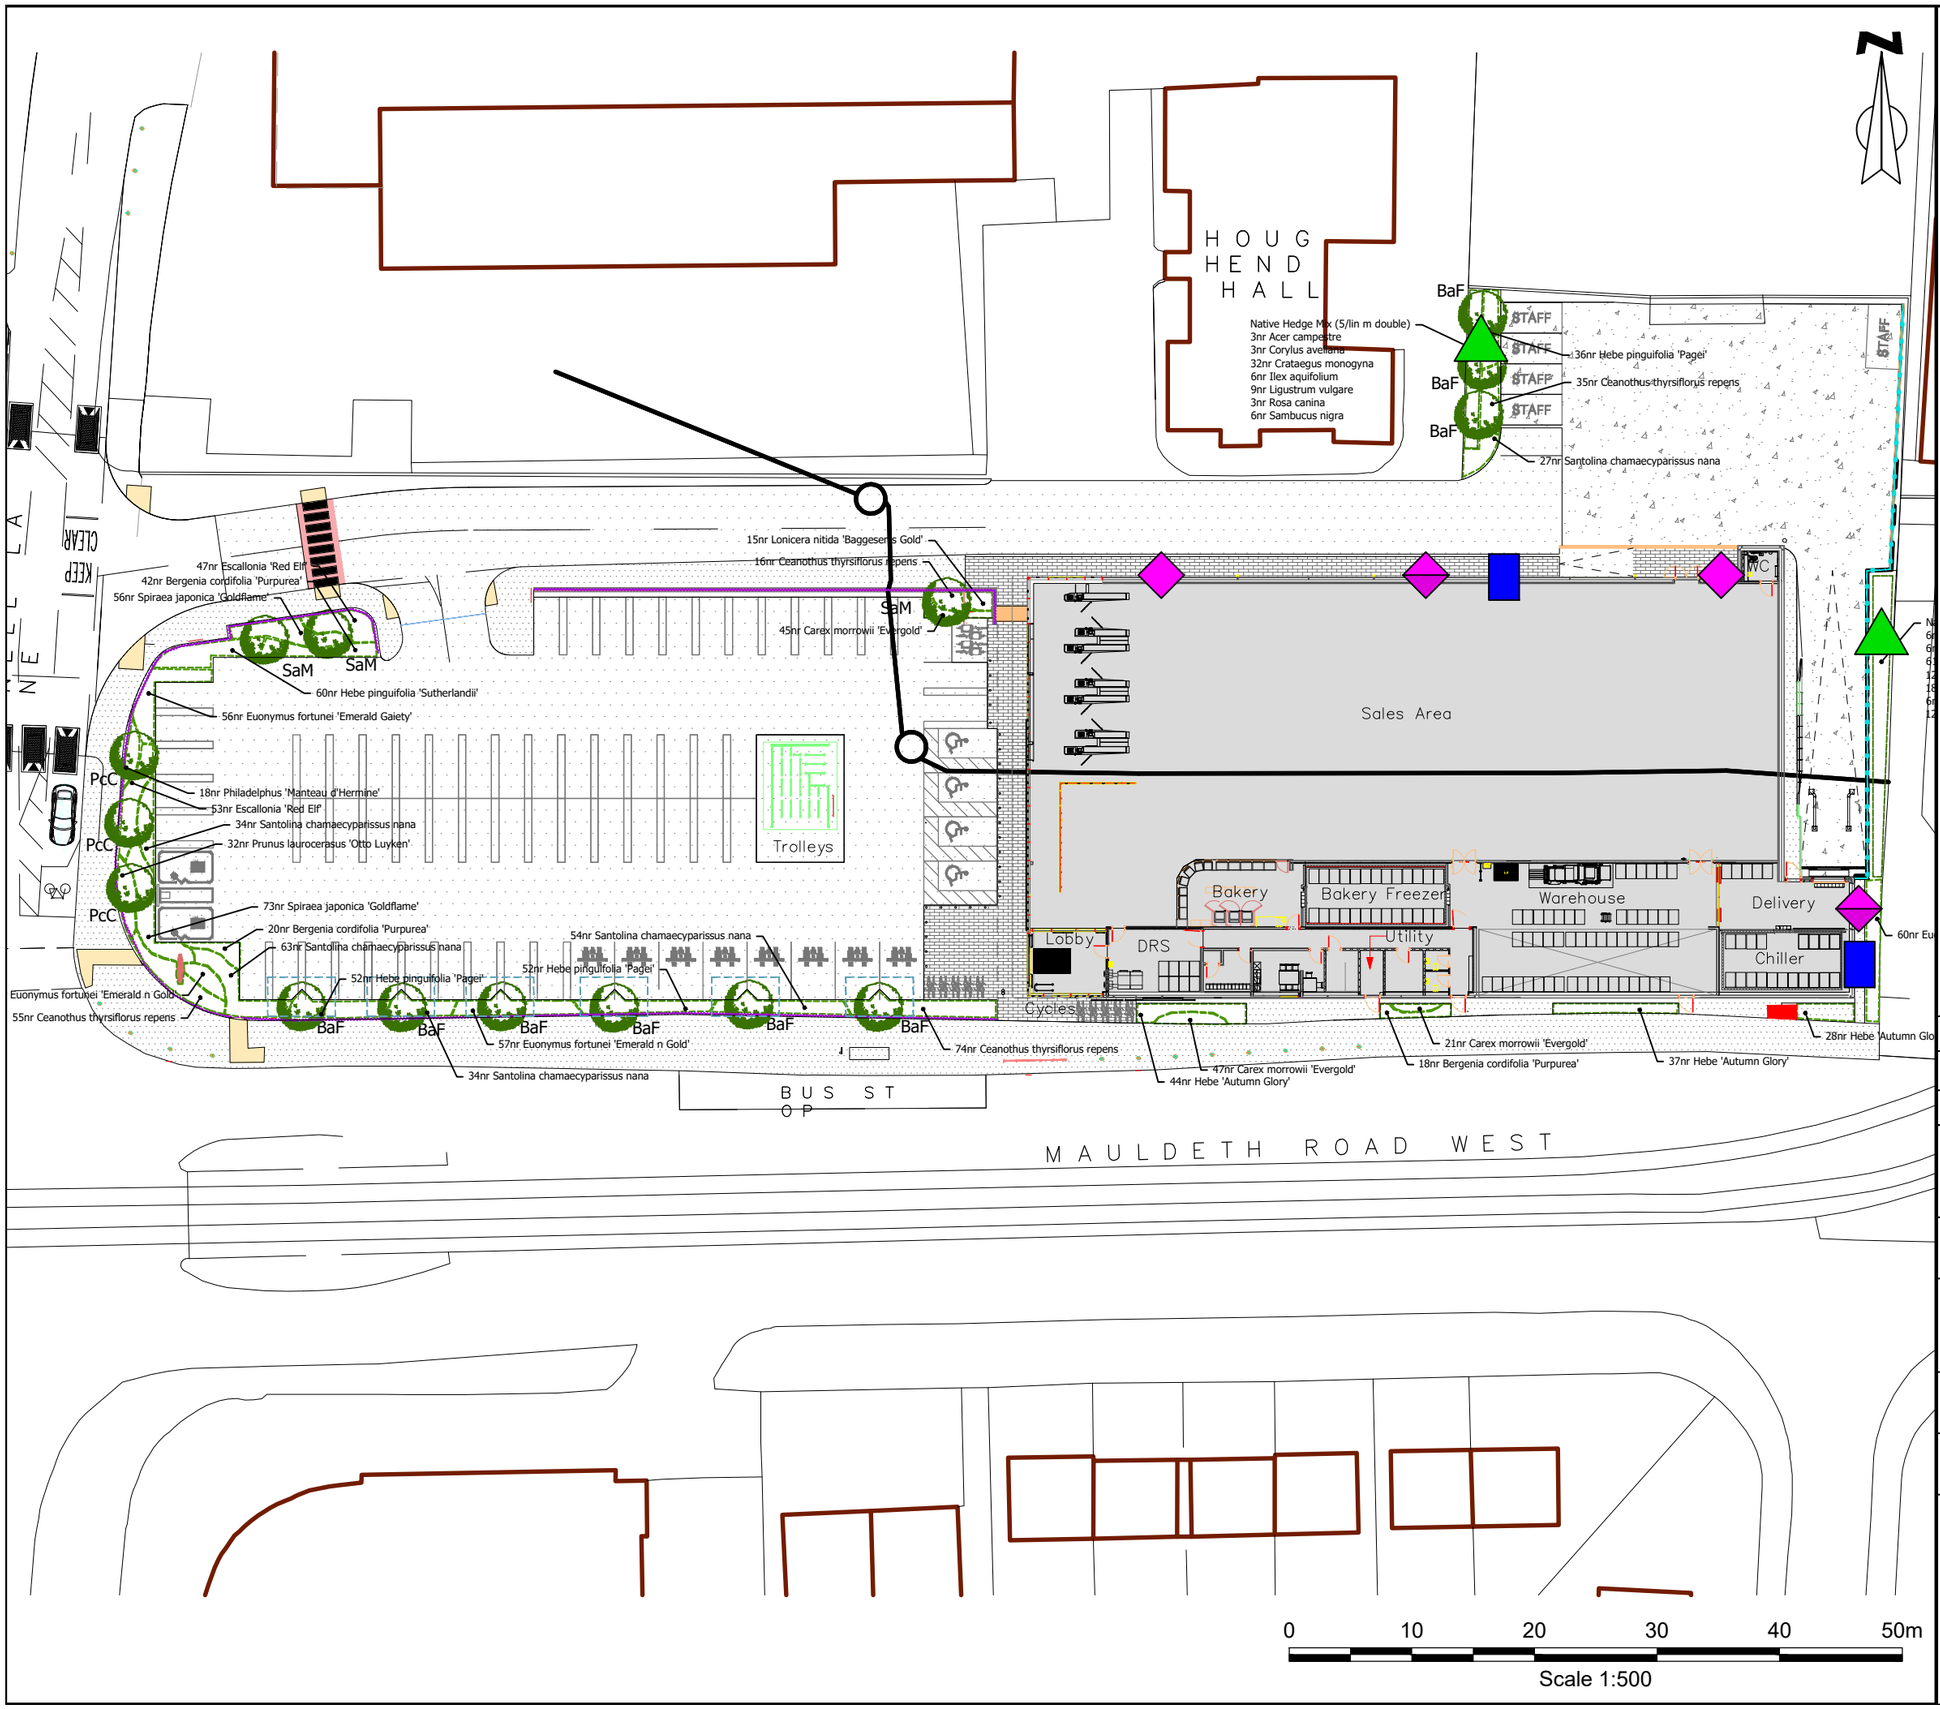


KEY:

- Beaumaris Woodstone Bat Box x 2
- Vivara Pro Seville WoodStone Nest Box 32mm x 2
- Vivara Pro WoodStone House Sparrow Nest Box x 2
- Informal deadwood hibernacula x 2

NOTES:

Bird and Bat Boxes should be positioned at least 4 metres above ground level, ideally at the wall tops, beneath the eaves, and in a sheltered location. This should be away from major sources of human disturbance and artificial lighting. Bird boxes should also avoid south-facing elevations where excessive sunlight can cause chicks to overheat in the nest.

Rev	Date	Description	DRA	CHK	APP
P01	30.04.24	Issued for comment / approval	LB	CS	CS

Project
Land at Mauldeth Road

Client
Lidl GB Limited

Drawing Title
Biodiversity Enhancement Plan

Scale	Date	Status
1:500 @ A3	30.04.24	Preliminary

DWG No. MAN1230041-ENZ-XX-XX-DR-Z-0001 **Revision** P01

Bristol 01454 269 237
Cardiff 02920 023 700
Manchester 0161 413 6444
Cambridge 01799 542 473
Sheffield 0114 321 5151
Belfast 07377673948

enzygo
@enzygo
enzygo.com
hello@enzygo.com