Copyright Hawkins\Brown Architects
No implied licence exists. This drawing should not be used to calculate areas for the purposes of valuation. Do not scale this drawing. All dimensions to be checked on the site by the contractor and such dimensions to be their responsibility. All work must comply with relevant British Standards and Building Regulations requirements. Drawing errors and omissions to be reported to the architect. To be read inconjunction with Architect's specification and other consultant information.

Rev	Description	Date
P1	Issued for Planning	01.08.24

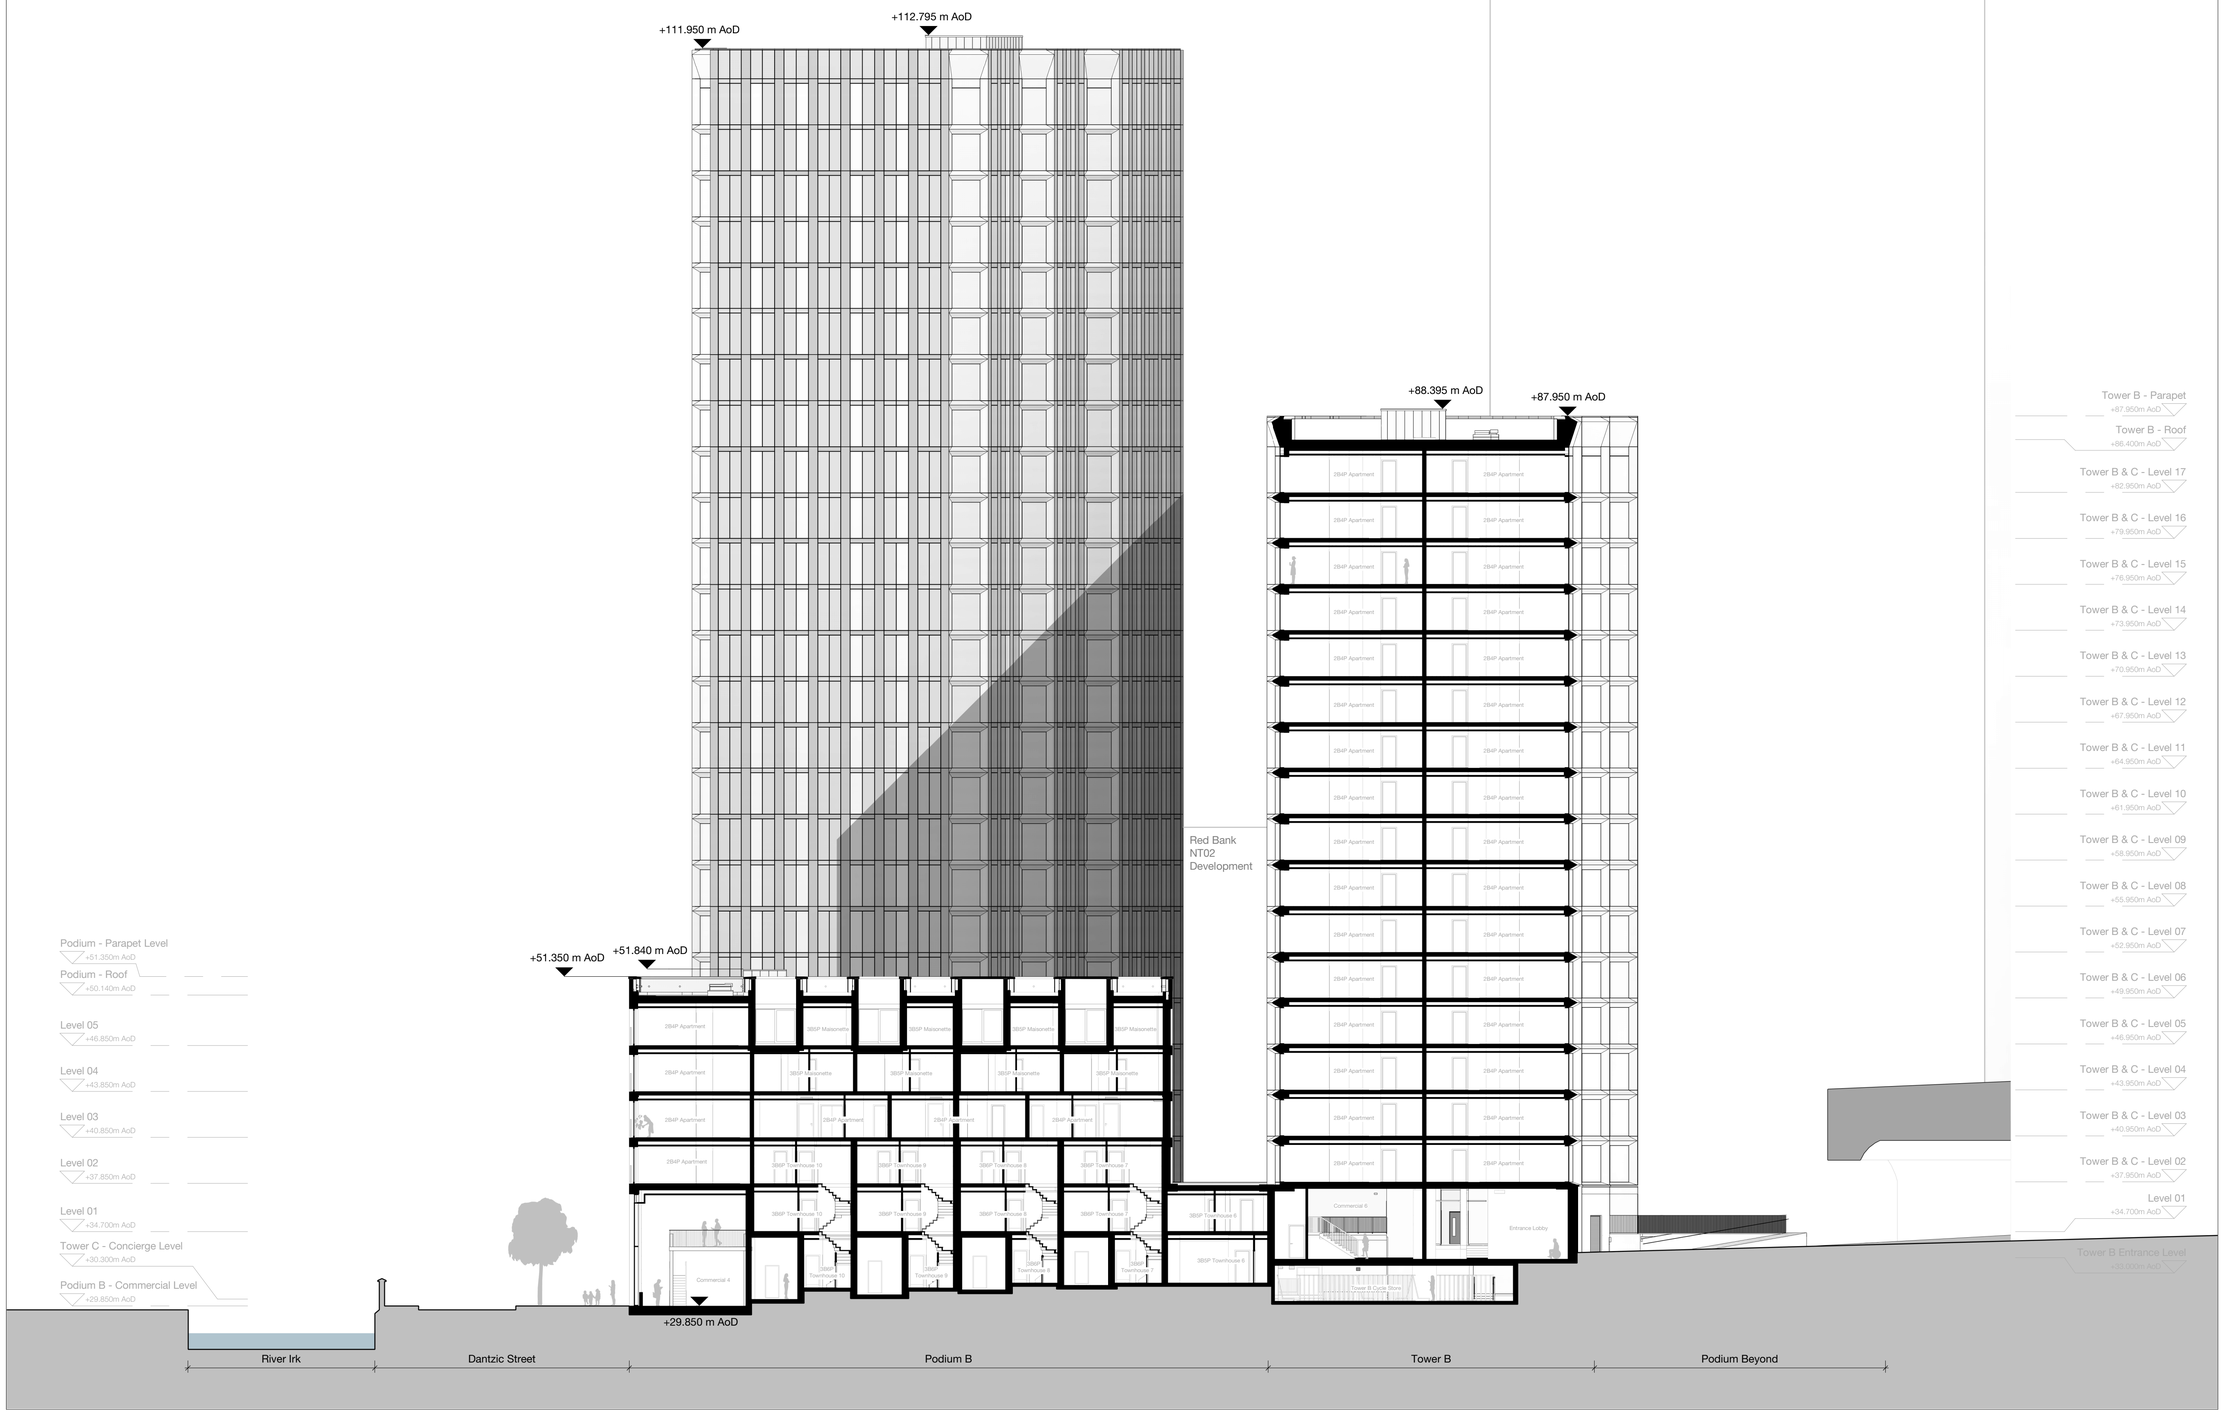

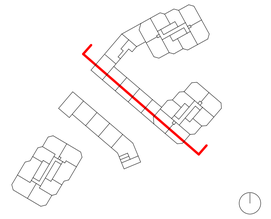

CR Construction (U.K.) Company Limited
華營建築(英國)有限公司
浙建集團
26-28 Hilton Street
Manchester M1 2EH
mail@hawkinsbrown.com
hawkinsbrown.com
Hawkins\Brown

Project
Victoria Riverside
Dantzic Street
Manchester

Drawing
Proposed Building Section B

Scale @ A1	Date
1 : 200	Aug 2024

Drawn By	Checked By
AP	NT

Job Number	Status	Purpose of Issue
18059	S2	For Planning

Drawing No.	Rev
VRS-HBA-ZZ-XX-DR-A-080301	P1