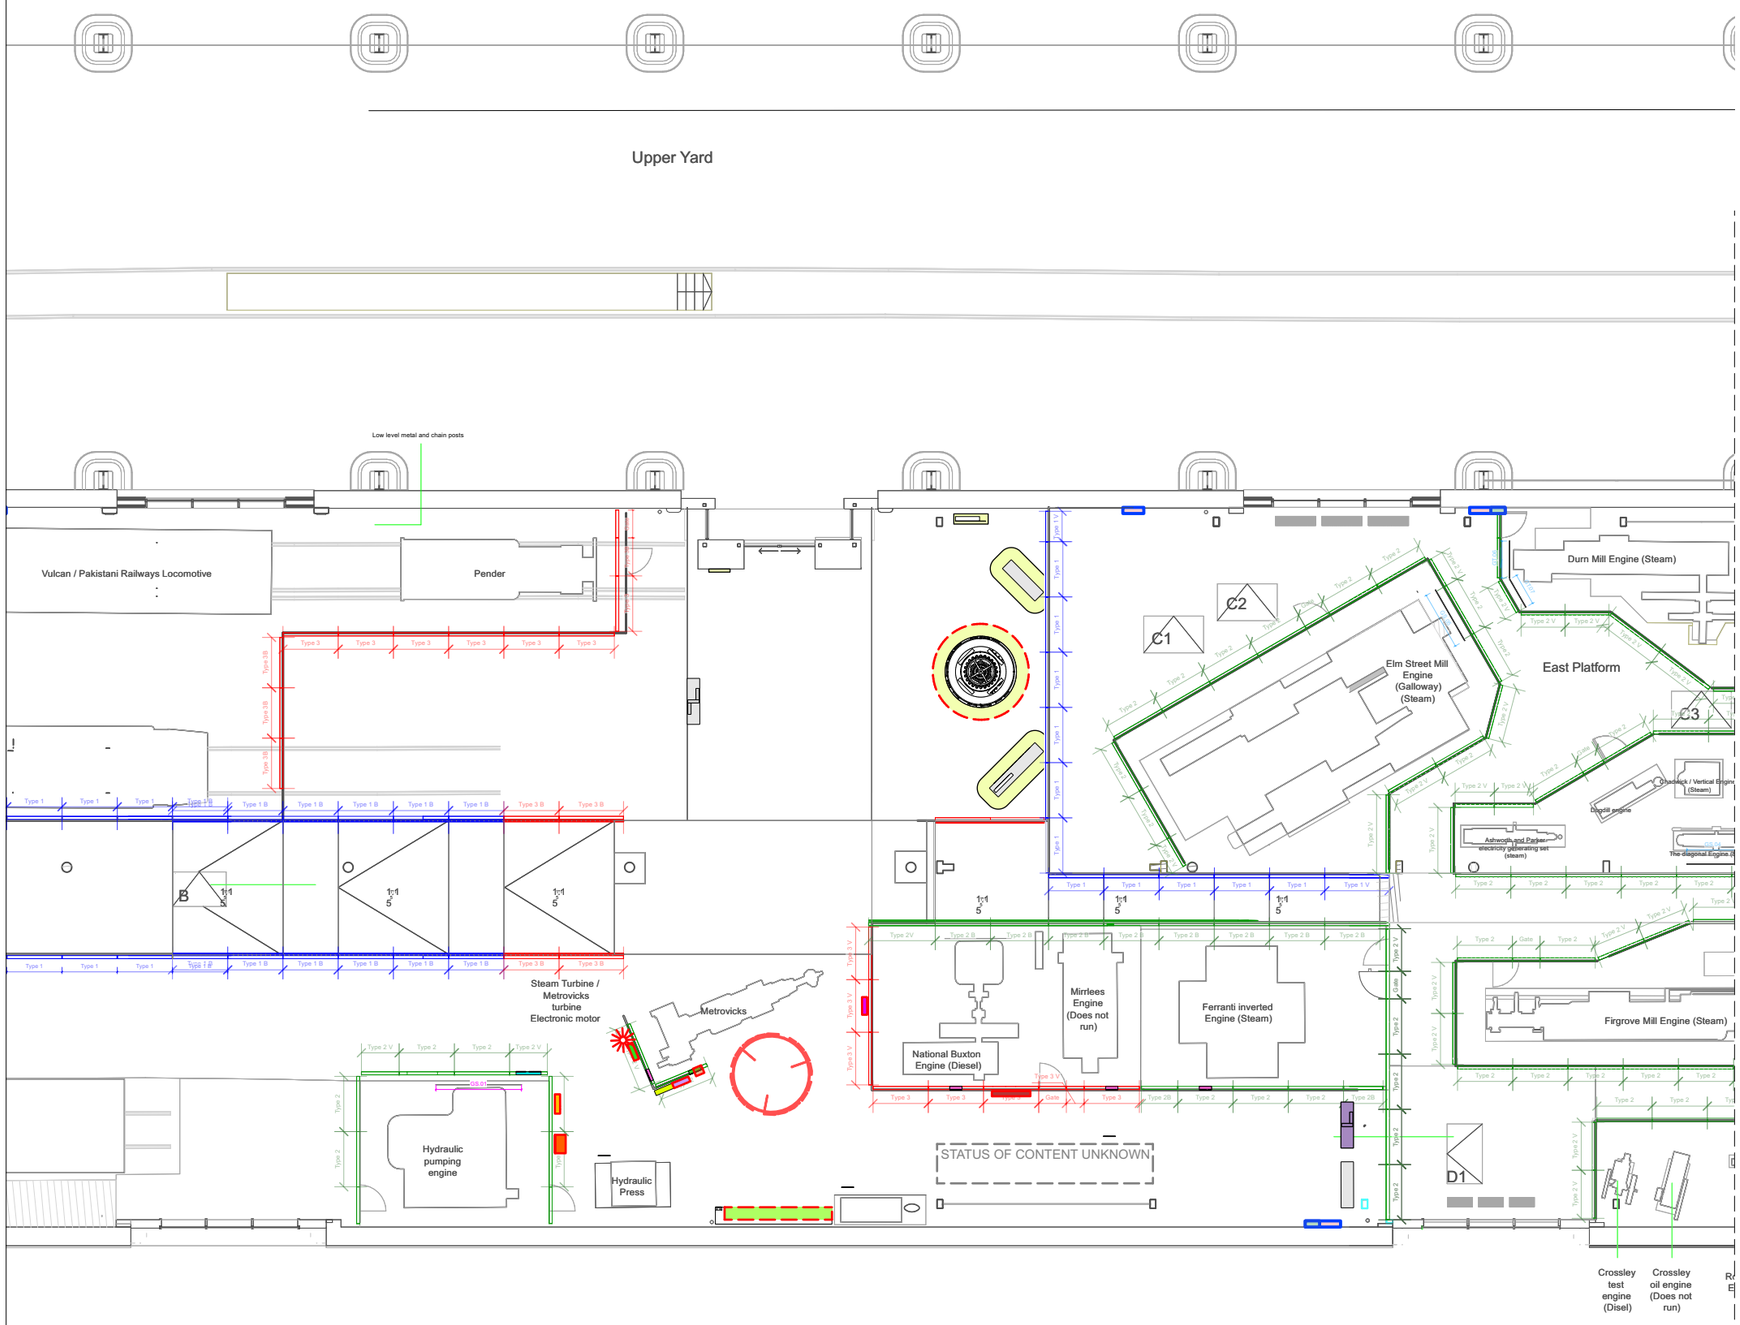

1 PLAN LAYOUT - SECTION 2: ON DEMAND, SECTION 0: THRESHOLD
SCALE 1:200

Type 1	-	Standard rectangular panel 1800 mm width 1225 mm height. Side fixed.
Type 1 V	-	Variable rectangular panel. 1225 mm height. Side fixed.
Type 1 B	-	Bespoke raked profile rectangular panel. Variable dimensions. Side fixed.
Type 2	-	Standard rectangular panel 1800 mm width 1100 mm height. Top fixed.
Type 2 V	-	Variable rectangular panel 1100 mm height. Top fixed.
Type 2 B	-	Bespoke raked profile rectangular panel. Variable dimensions. Top fixed.
Type 3	-	Standard rectangular panel 1800 mm width 1100 mm height. Fixed into cobble.
Type 3 V	-	Variable rectangular panel 1100 mm height.
Type 3 B	-	Bespoke raked profile rectangular panel. Variable dimensions.
Type 4	-	Protective screen to historic working machines

SECTION SIGN
ATMOSPHERIC PROJECTION

SECTION PANEL
LARGE SCALE IMAGE
FREE STANDING LARGE SCALE IMAGE
CONTEMPORARY PERSON STORY
SUB-SECTION PANEL, IMAGE + 2 X HISTORIC PERSON STORY
SUB-SECTION PANEL, IMAGE + HISTORIC PERSON STORY
SUB-SECTION PANEL, AV ONLY (NO IMAGE)
SUB-SECTION PANEL, IMAGE ONLY
SUB-SECTION PANEL, IMAGE + AV + HISTORIC PERSON STORY
SUB-SECTION PANEL, IMAGE + AV
ENGINE LABEL, BALUSTRADE MOUNTED
ENGINE LABEL + IMAGE, BALUSTRADE MOUNTED
ENGINE LABEL + TACTILE ILLUSTRATION / INTERACTIVE, BALUSTRADE MOUNTED
ENGINE LABEL, FLOOR MOUNTED (TIED TO DECK / SET WORKS)
AV LABEL, BALUSTRADE MOUNTED
INTERACTIVE LABEL, FREE STANDING
OBJECT CASE
ILLUMINATED DRAWING / INTERACTIVE
SLOPED INTERACTIVE AV TOUCH SCREEN
BENCH + SIT AND PAUSE PROMPT
BENCH
BENCH + ARM REST
BENCH + ARM REST
ATMOSPHERIC AUDIO / CONTEMPORARY PERSON STORY ACCOMPANYING AUDIO
INTERACTIVE AREAS
SIT AND PAUSE AREAS
WALL MOUNTED SERVICE PANELS
WORKSHOP MODEL

CLIENT:
SCIENCE MUSEUM GROUP

THIS DRAWING IS COPYRIGHT OF STUDIO MUTT LTD.
DO NOT SCALE FROM THIS DRAWING. STUDIO MUTT LIMITED TAKES NO RESPONSIBILITY FOR ANY DIMENSIONS OBTAINED BY MEASURING OR SCALING FROM THIS DRAWING AND NO RELIANCE MAY BE PLACED ON SUCH DIMENSIONS.

THE SIZING OF ALL STRUCTURAL & SERVICE ELEMENTS MUST BE CHECKED AGAINST THE RELEVANT ENGINEERS' DRAWINGS. ANY OMISSIONS OR DISCREPANCIES BETWEEN DRAWING INFORMATION SHOULD BE BROUGHT TO THE ATTENTION OF THE CONTRACT ADMINISTRATOR.

CDM REGISTER: FLAGGED H&S ISSUES RELATING TO CONSTRUCTION (DESIGN AND MANAGEMENT) TO BE ADDRESSED DURING DESIGN DEVELOPMENT. TO BE READ IN CONJUNCTION WITH DESIGN RISK REGISTER AND RESIDUAL RISK REGISTER.

ALL DRAWINGS TO BE READ IN CONJUNCTION WITH RELEVANT SPECIFICATIONS AND RELEVANT CONSULTANT REPORTS / INFORMATION.

FOR CDP PACKAGES DRAWINGS REPRESENT DESIGN INTENT ONLY. DETAILED DESIGN RESPONSIBILITY LIES WITH SPECIALIST SUB-CONTRACTOR. FOR EXTENT OF CDP PACKAGES REFER TO SPECIFICATIONS.

LANDSCAPE ELEMENTS SHOWN INDICATIVELY. PLEASE REFER TO LANDSCAPE ARCHITECTS INFORMATION.

ALL INTERNAL LAYOUTS ARE INDICATIVE ONLY. ALL THE FURNITURE SHOWN IS FOR ILLUSTRATION ONLY.

SURROUNDINGS AND COORDINATES BASED ON TOPOGRAPHICAL SURVEY 'XXXX XXXXX' BY XXXXXXXX.

PLANNING

NOTES:

REVISION NOTES

REV	DESCRIPTION	BY	CHK	QA	DATE
2	LBC Planning Application	HM	TL	JC	28/06/2024
1	LBC Planning Application	TL	JC	GB	21/06/2024

MUTT
STUDIO MUTT LTD.
91 Kempston Street
Liverpool
L3 8HE
E: hello@studiomutt.com

SITE PLAN - KEY

AUTHOR
Studio MUTT Architects

TITLE
PLAN - INTERPRETATION SECTION 2

PROJECT	SCALE	SIZE
SIM POWER HALL	1:200	A3

DRAWING No	REVISION
161-MUTT-202-L00	2