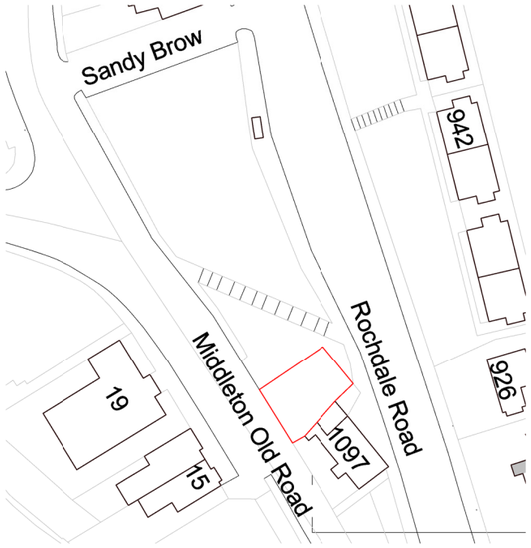

LOCATION PLAN
1 : 1250 @A3

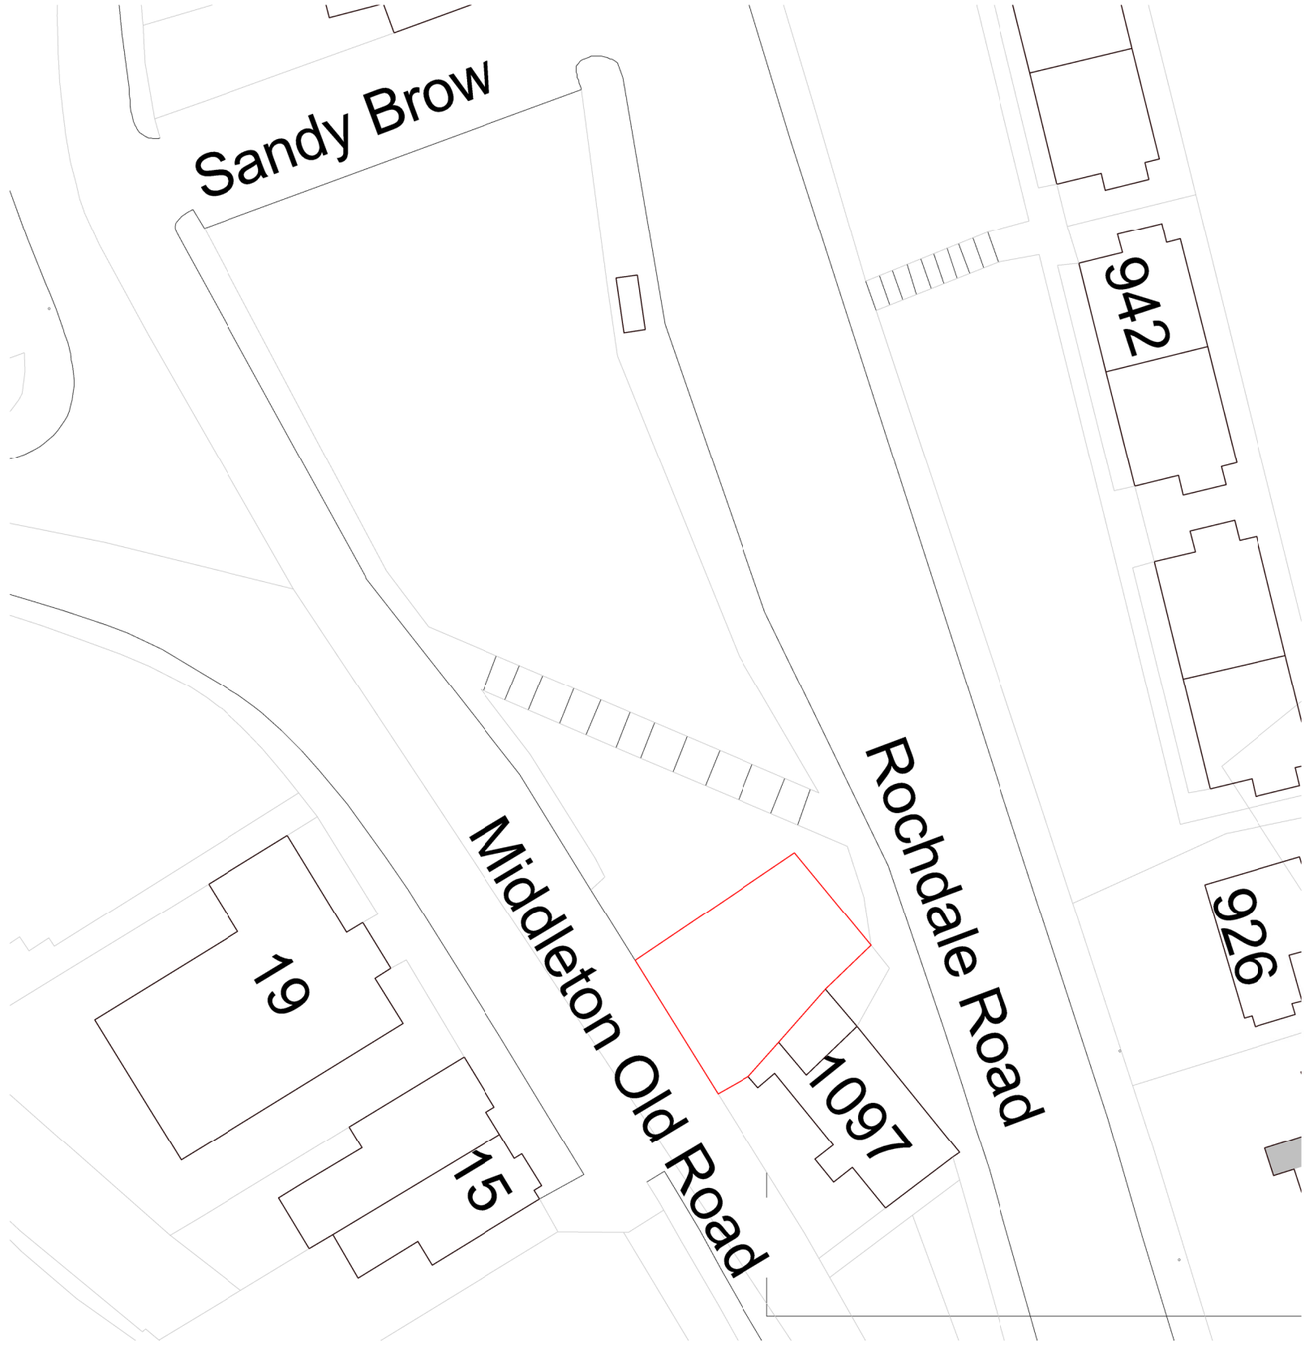

BLOCK PLAN
1 : 500 @A3

Description

Rev	Date	Description	by	chk

Client
Mr Chiam Fogel

Project
M9 7FW, Rochdale Rd, Manchester

Title
BLOCK AND LOCATION PLANS

Date: 1
Rev:
Scale:
Drawing No.20

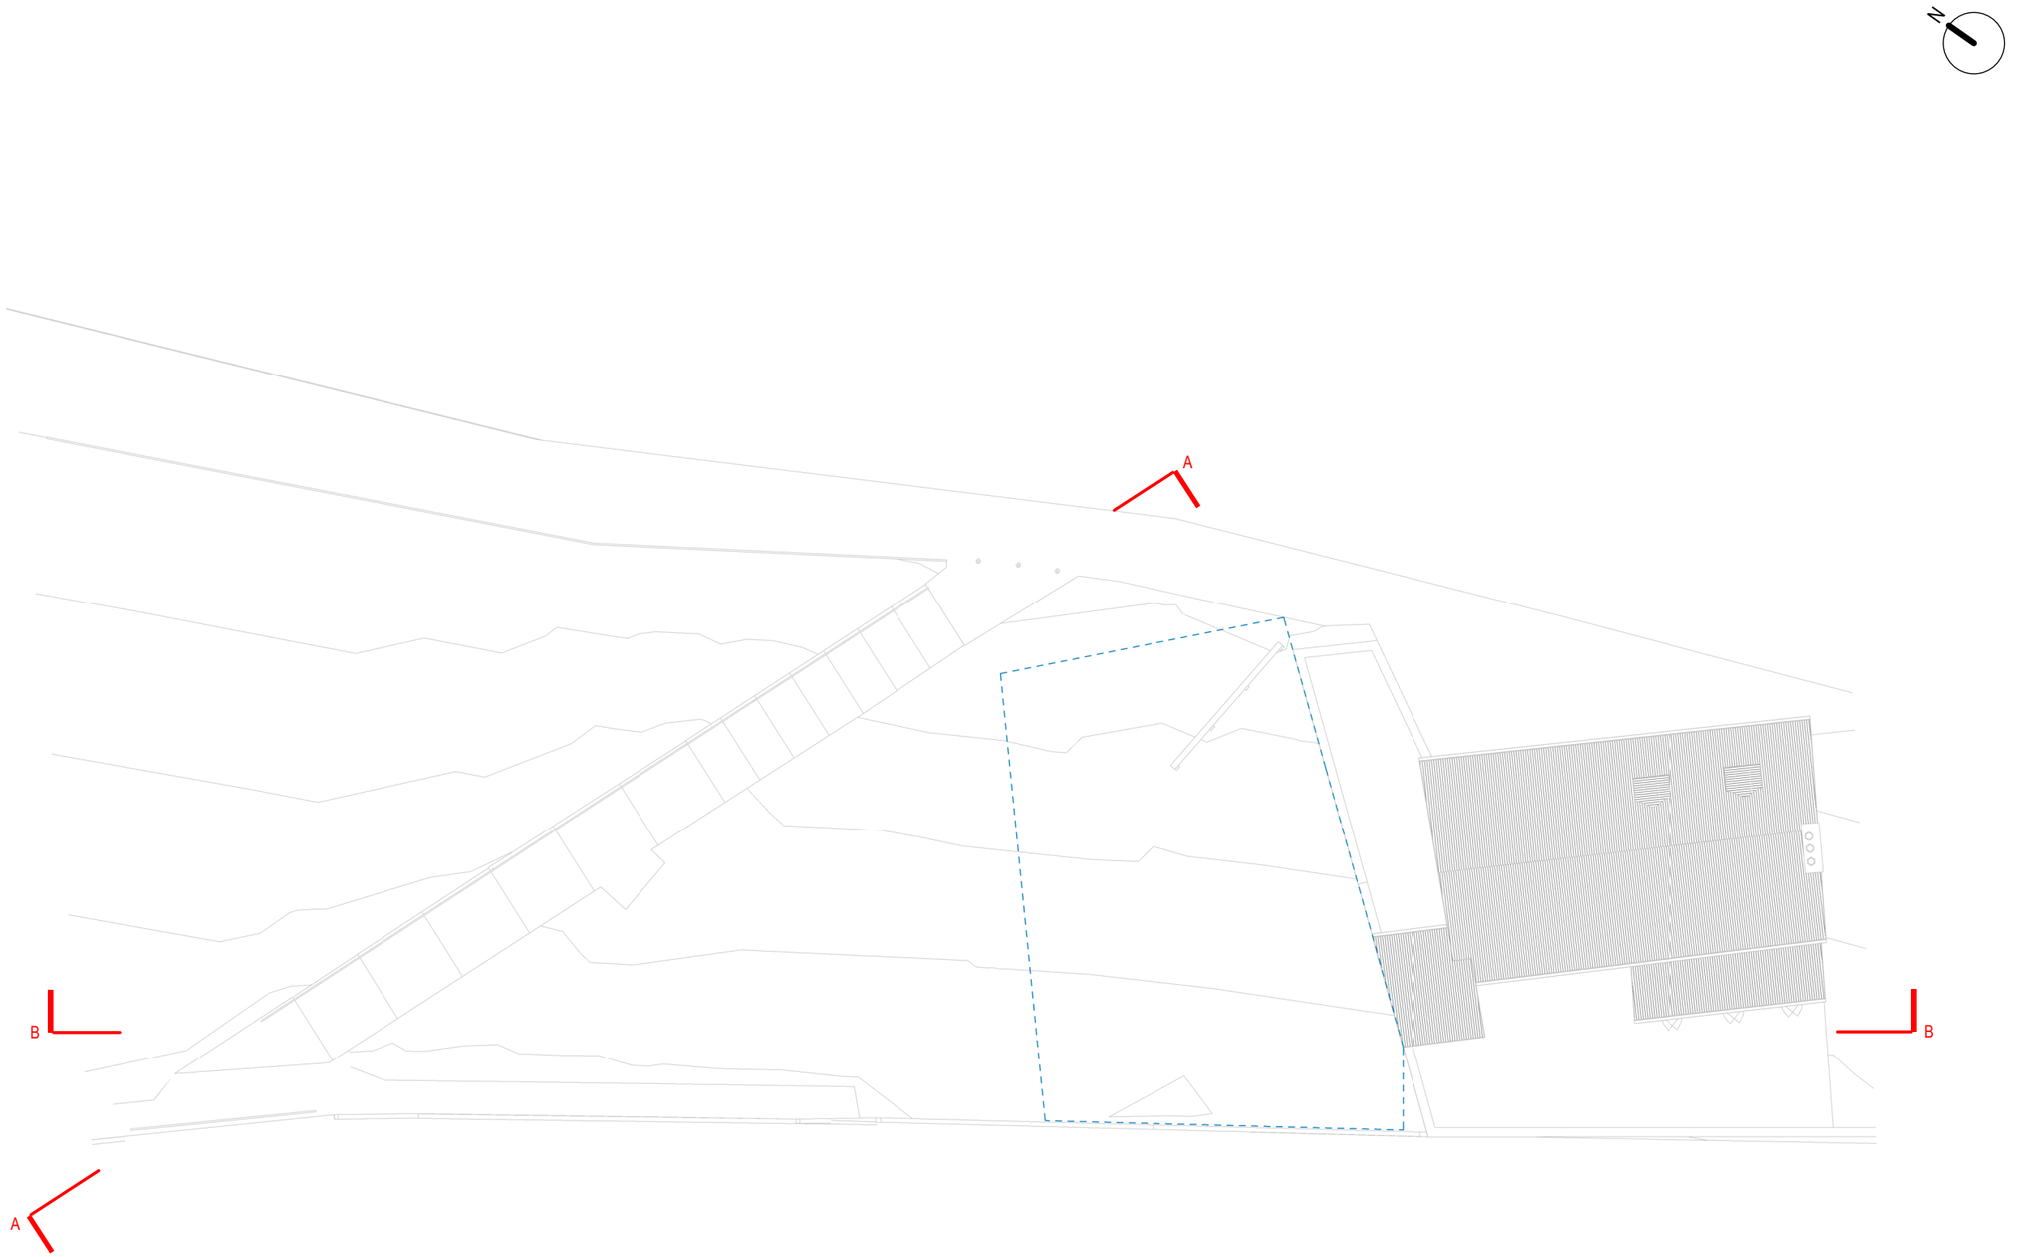

SITE PLAN

0 5m 10m

Description

Rev	Date	Description	by	chk

Client
Mr Chiam Fogel

Project
M9 7FW, Rochdale Rd, Manchester

Title
EXISTING DRAWINGS
SITE PLAN

Date:
Scale: 1:200@A3
Drawing No.421
Rev:

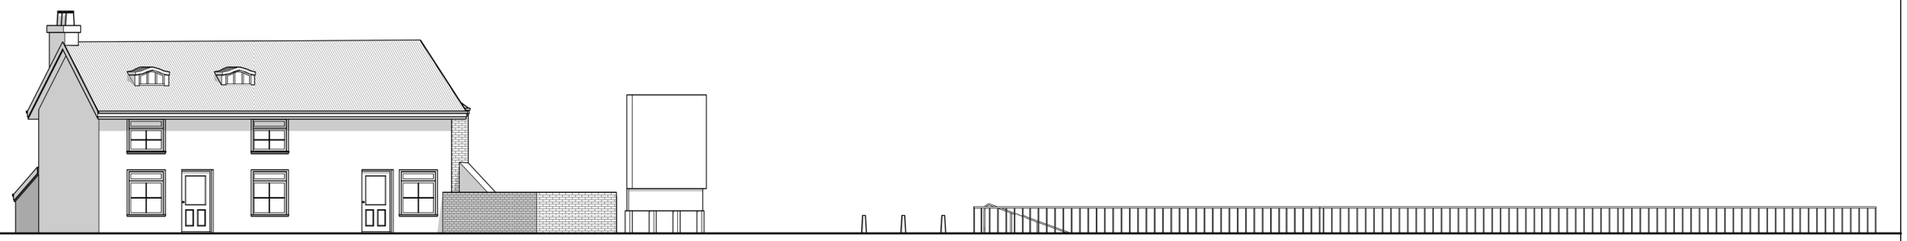

FRONT ELEVATION
1 : 200

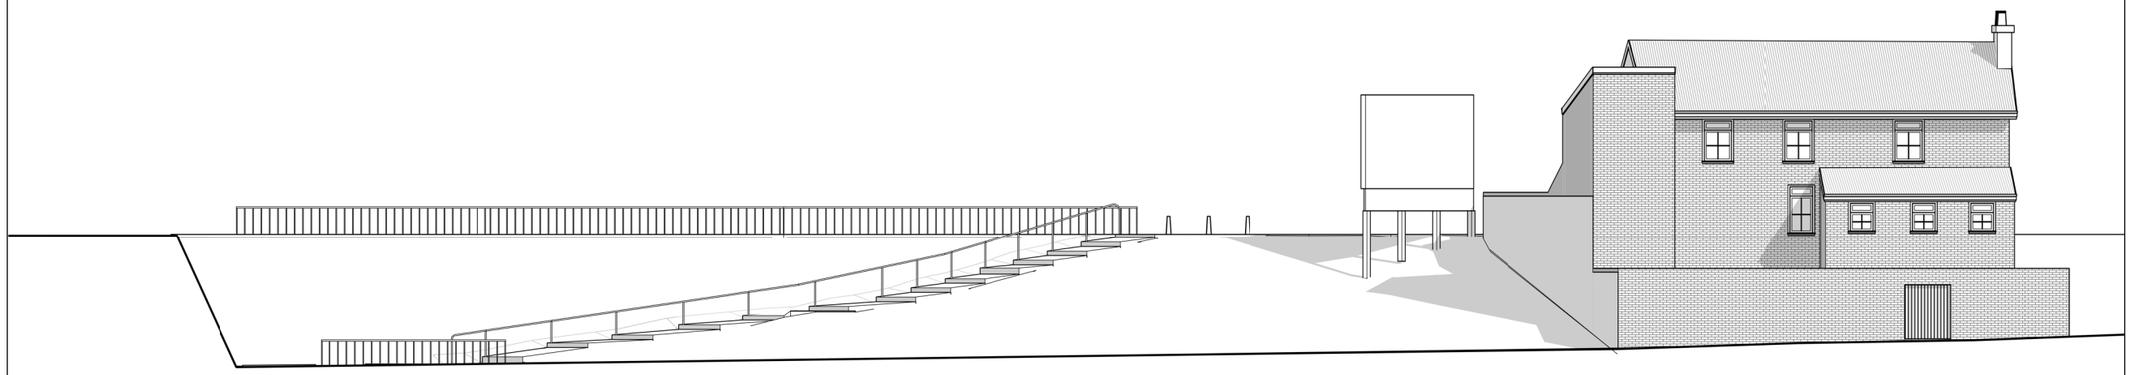

REAR ELEVATION
1 : 200

0 5m 10m

Description

Rev	Date	Description	by	chk

Client
Mr Chiam Fogel

Project
M9 7FW, Rochdale Rd, Manchester

Title
EXISTING DRAWINGS ELEVATIONS

Date:
Scale: 1:200@A3
Drawing No.22
Rev:

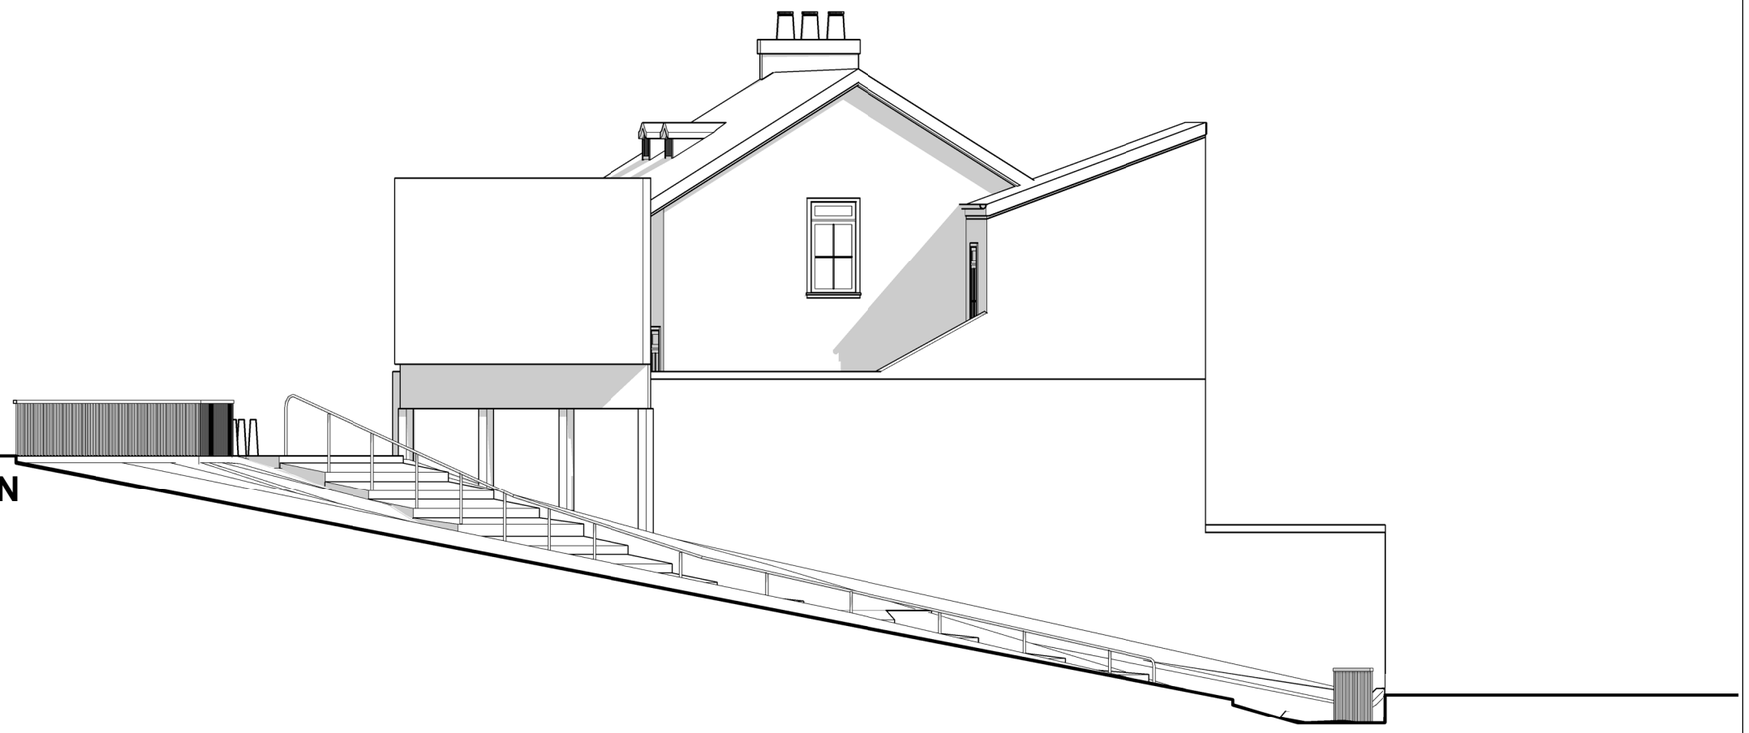

LEFT SIDE ELEVATION

1 : 100

0 5m 10m

Description

Rev	Date	Description	by	chk

Client
Mr Chiam Fogel

Project
M9 7FW, Rochdale Rd, Manchester

Title
EXISTING DRAWINGS ELEVATION

Date:
Rev:
Scale: 1:100@A3
Drawing No.23

SECTION AA

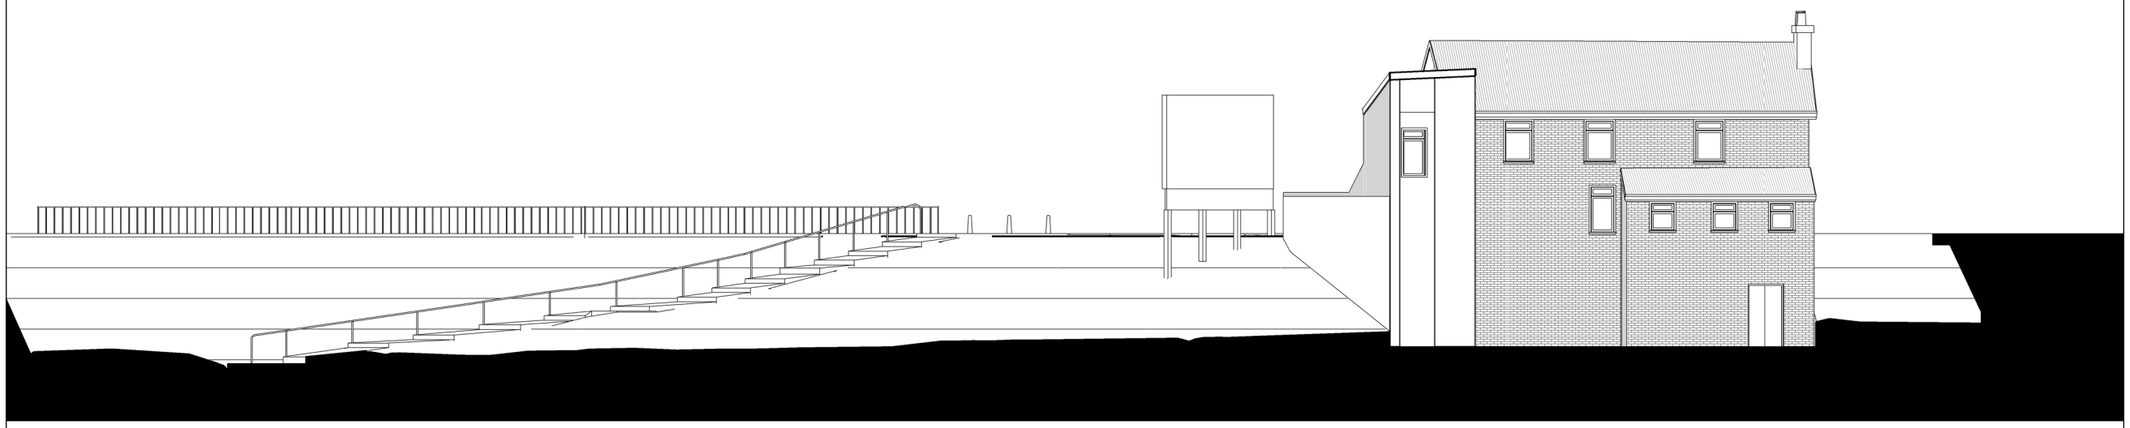

SECTION BB

0 5m 10m

Description

Rev	Date	Description	by	chk

Client
Mr Chiam Fogel

Project
M9 7FW, Rochdale Rd, Manchester

Title
EXISTING DRAWINGS SECTIONS

:

Scale: 1:200@A3

Drawing No. 24

Rev:

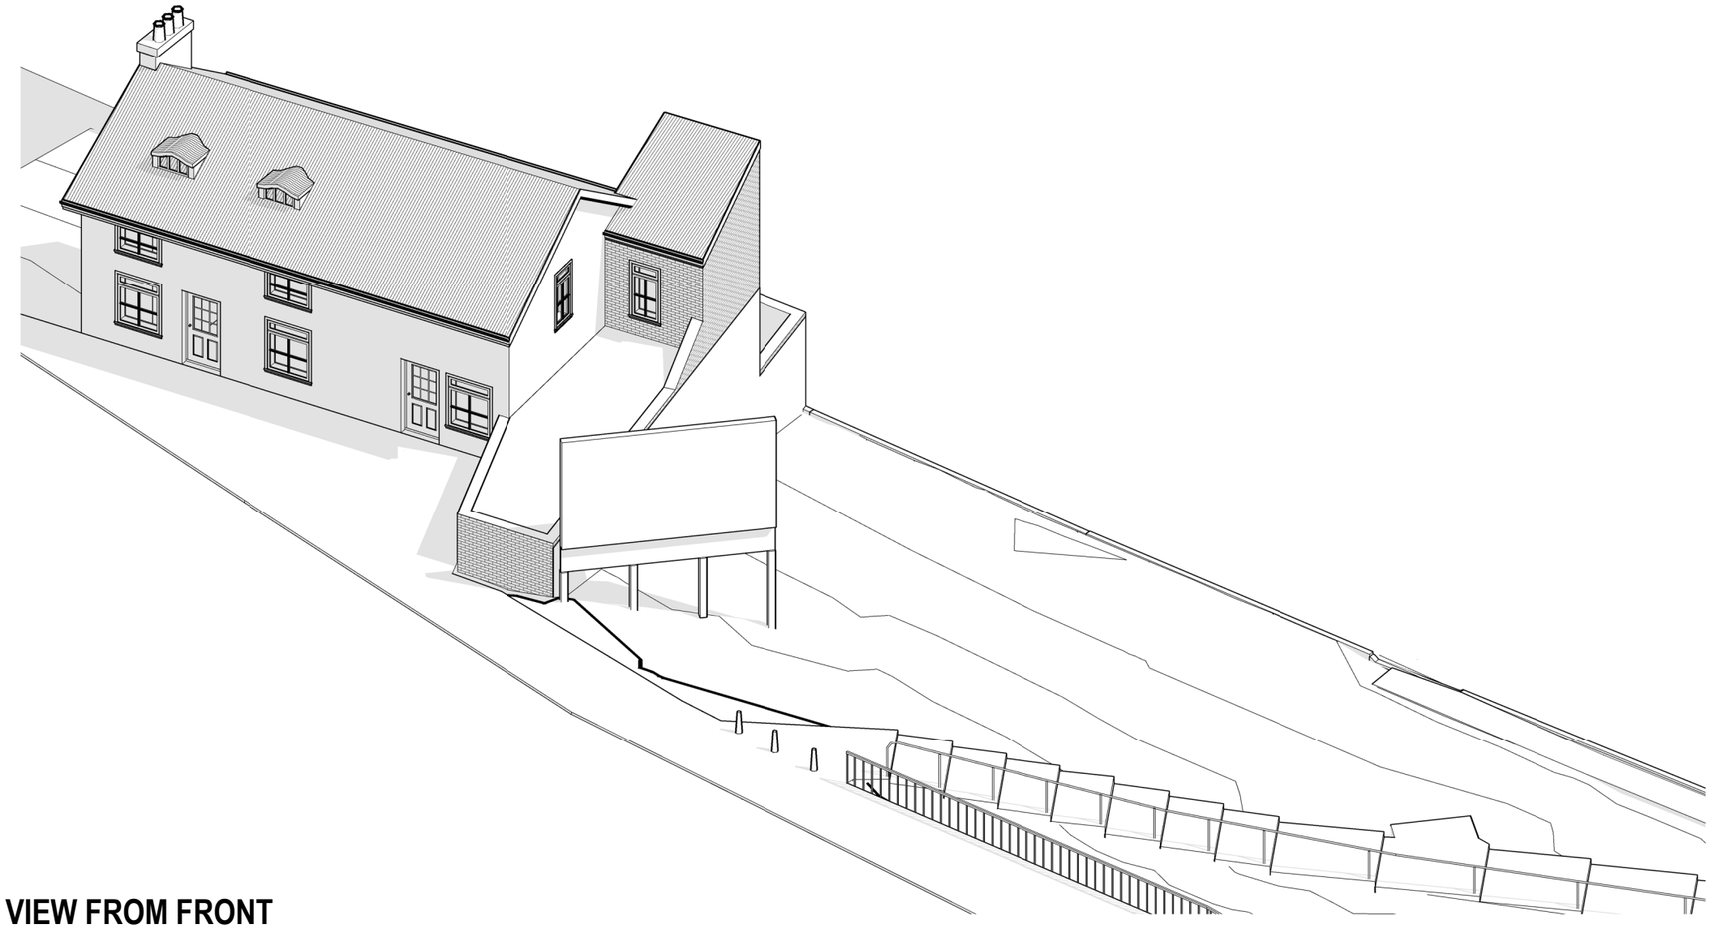

VIEW FROM FRONT

Description

Rev	Date	Description	by	chk

Client
Mr Chiam Fogel

Project
M9 7FW, Rochdale Rd, Manchester

Title
EXISTING DRAWINGS
ISOMETRIC VIEW

Date:
Scale:
Drawing No.25
Rev:

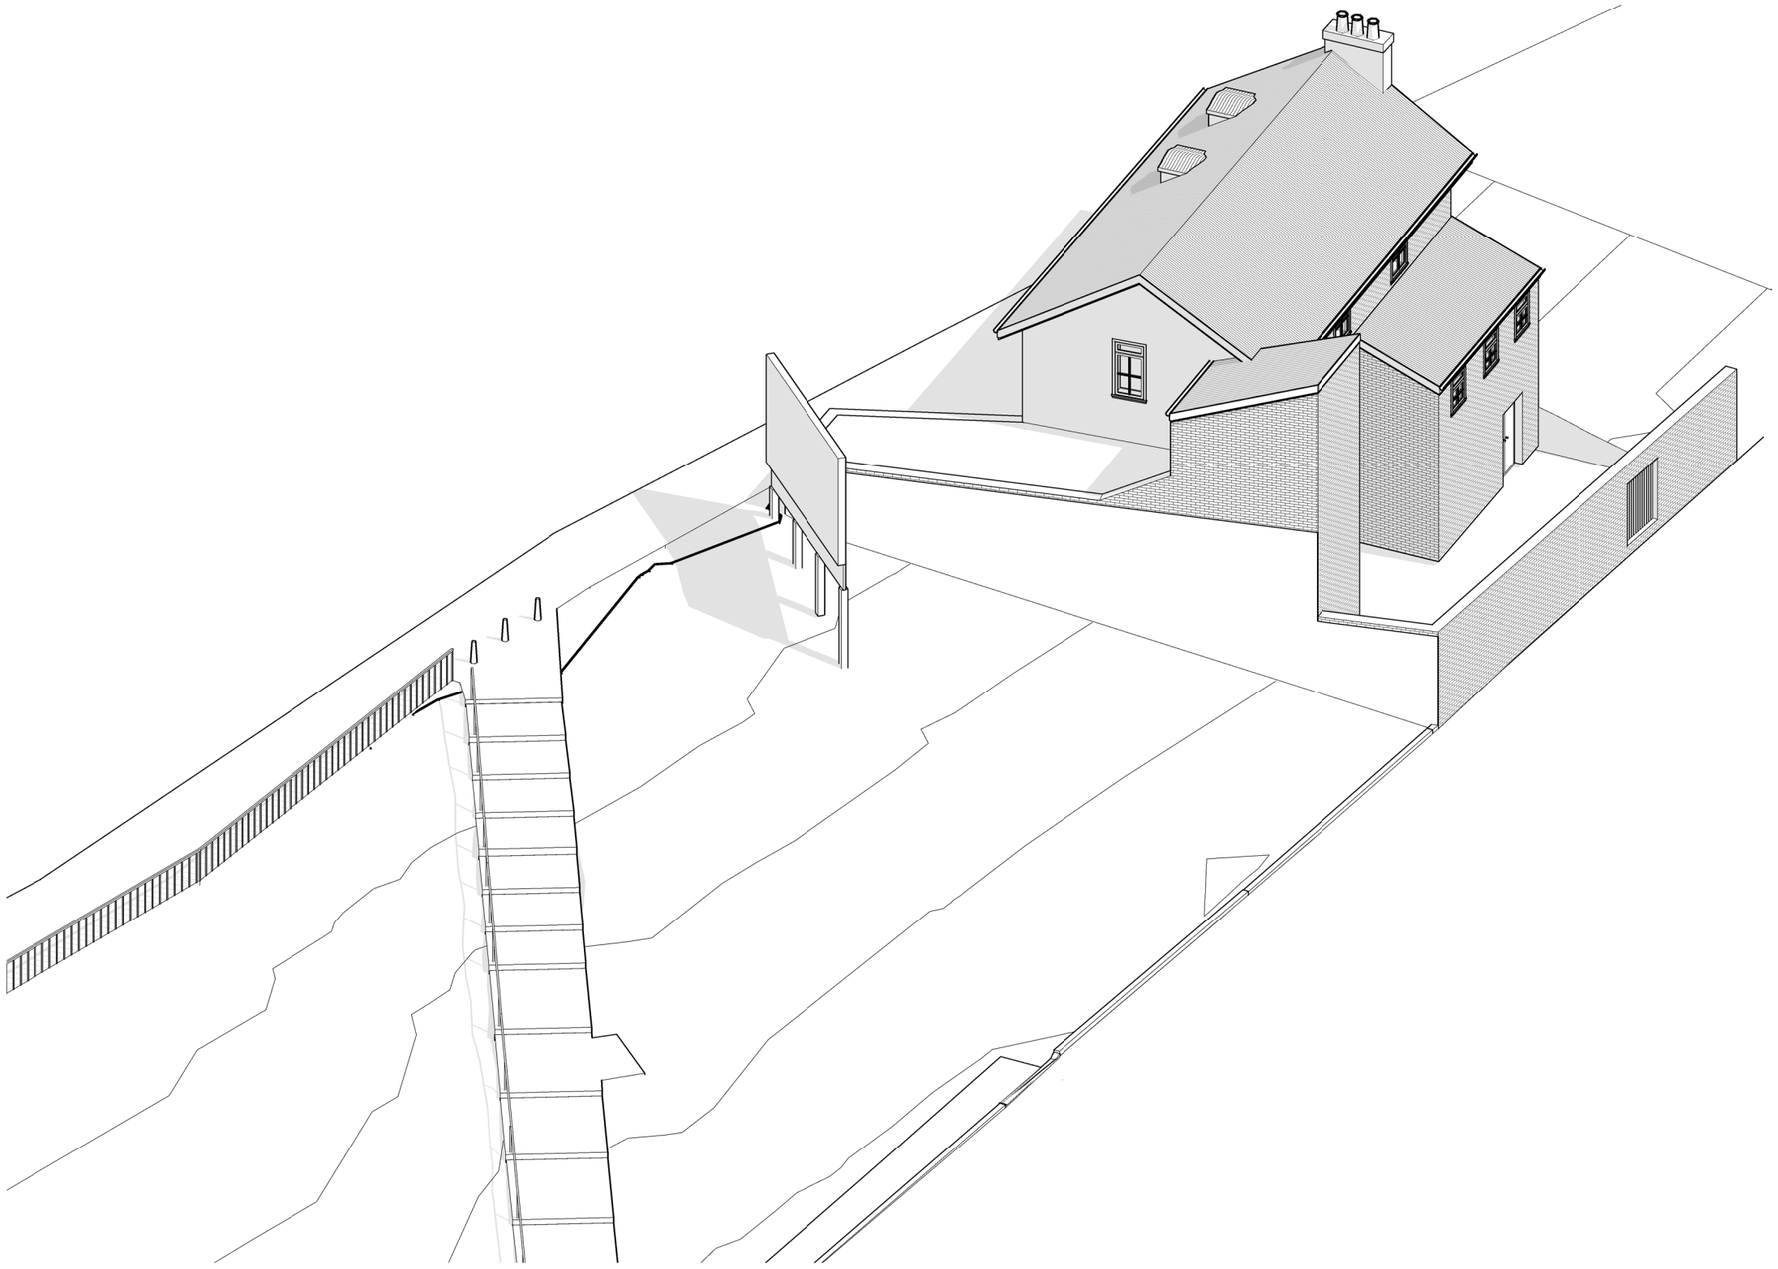

VIEW FROM REAR

Description

Rev	Date	Description	by	chk

Client
Mr Chiam Fogel

Project
M9 7FW, Rochdale Rd, Manchester

Title
EXISTING DRAWINGS
ISOMETRIC VIEW

:

Scale:

Drawing No.26

Rev:

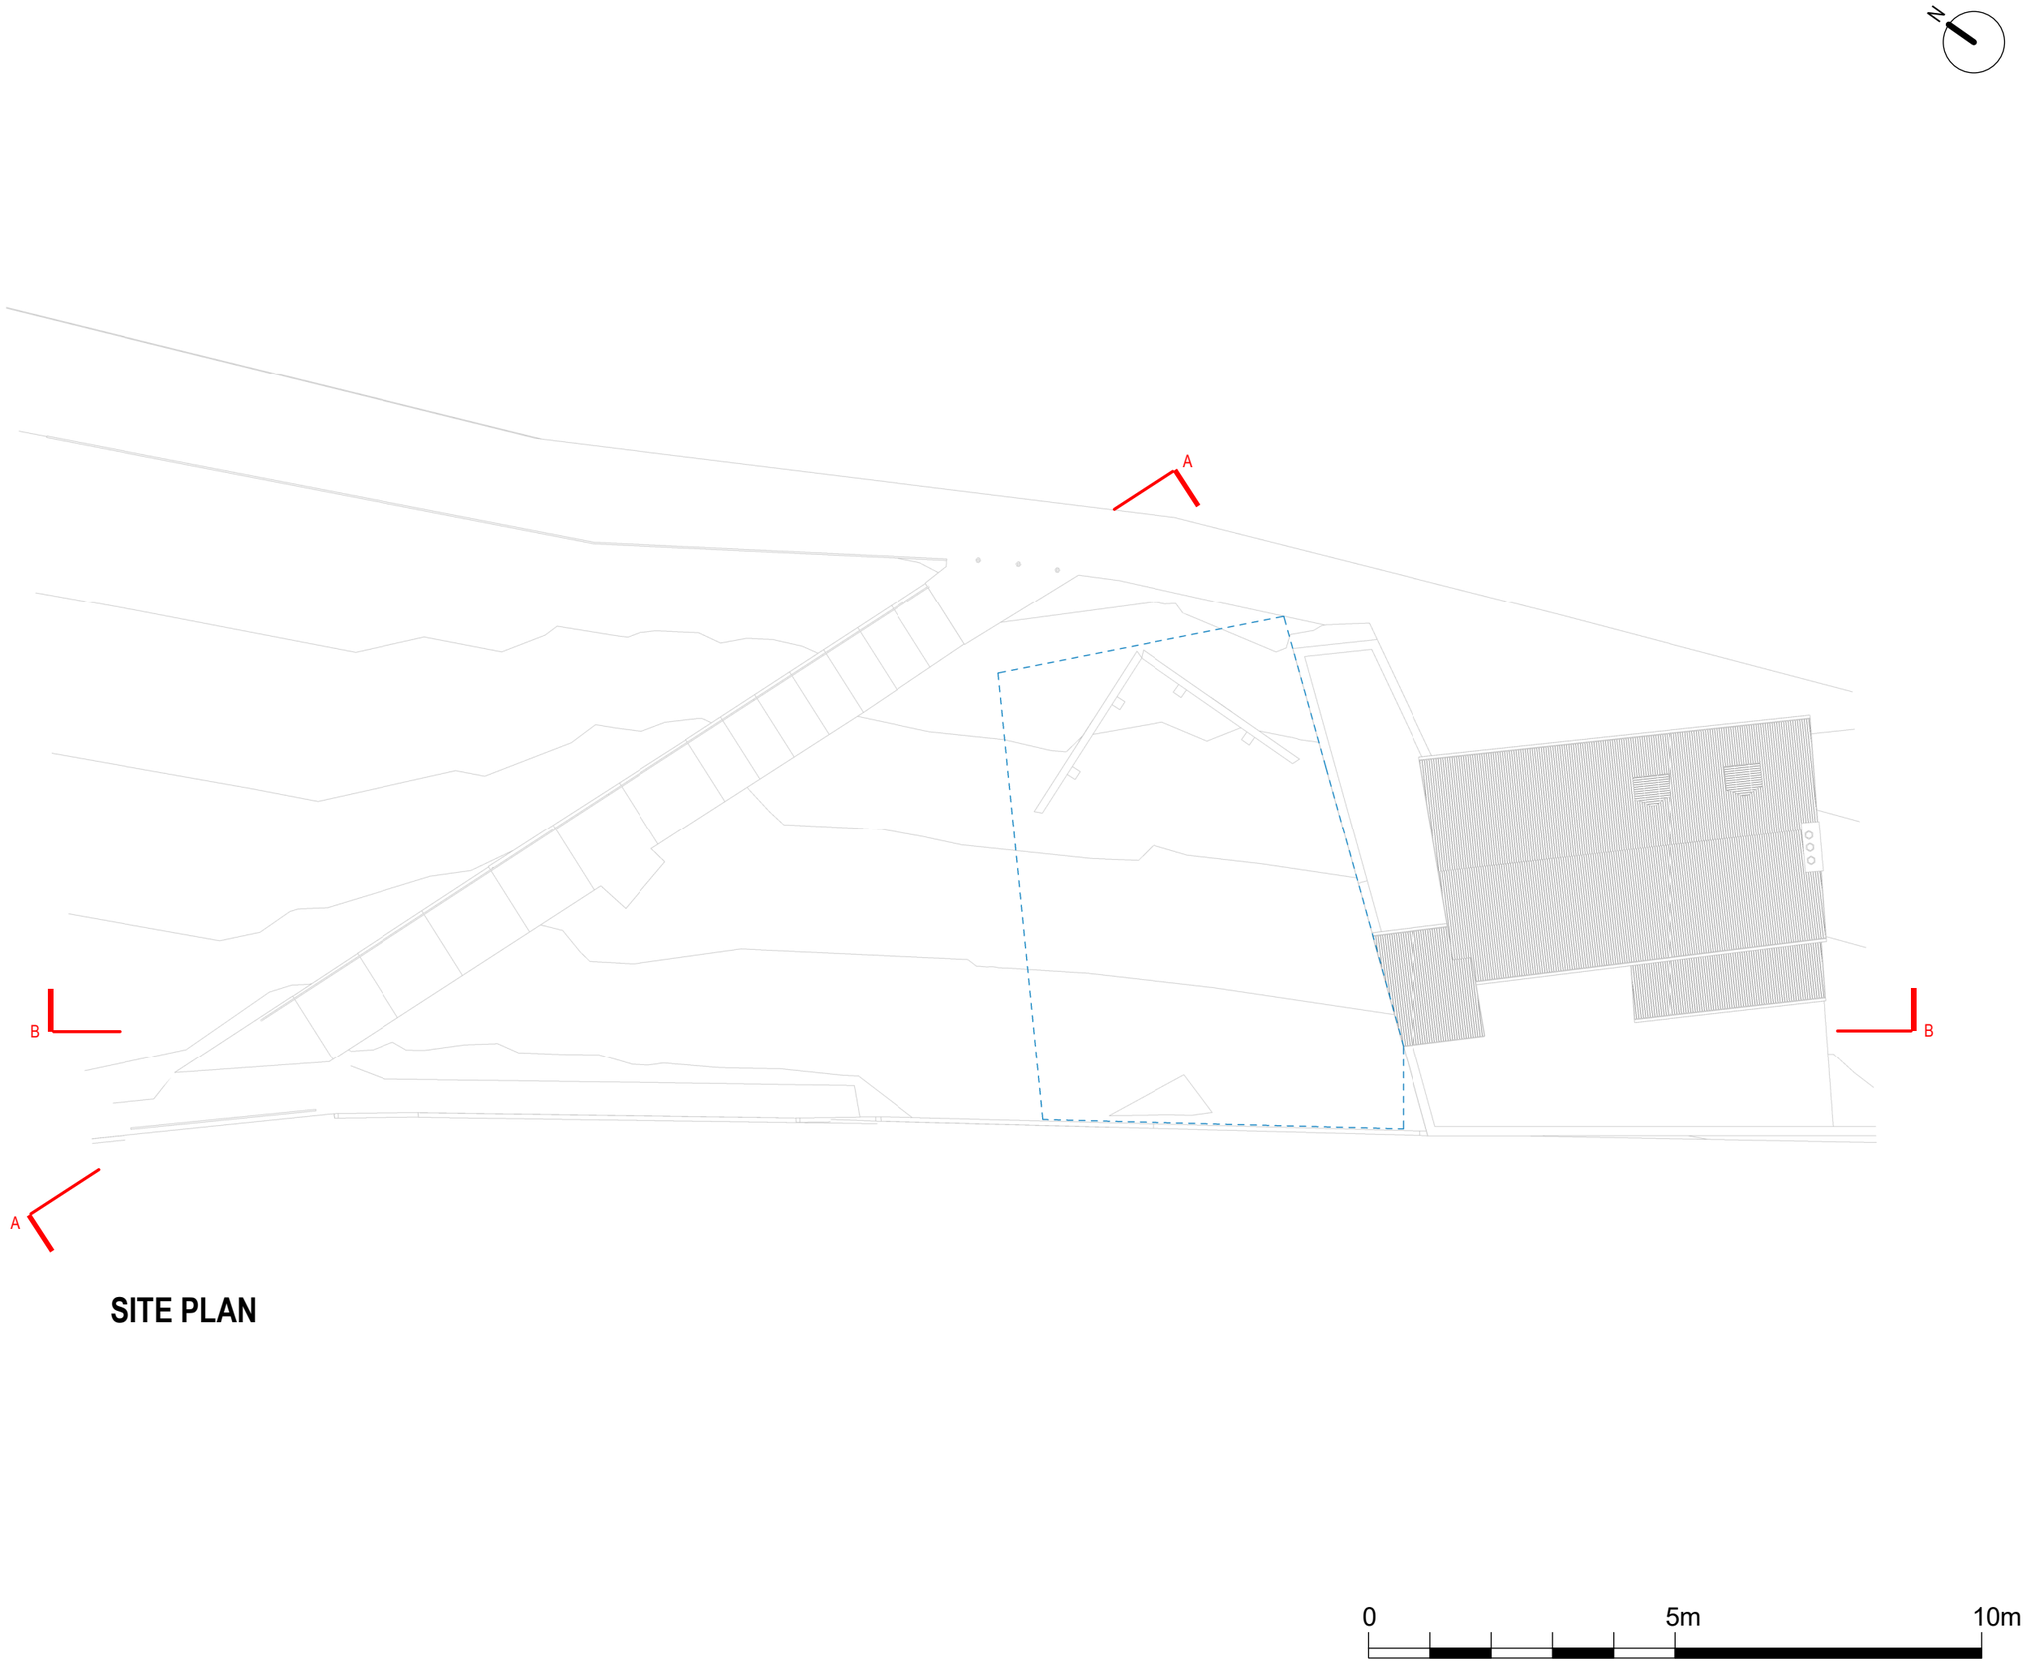

SITE PLAN

Description

Rev	Date	Description	by	chk

Client
Mr Chiam Fogel

Project
M9 7FW, Rochdale Rd, Manchester

Title
PROPOSED DRAWINGS
SITE PLAN

Scale: 1:200@A3

Drawing No.27

Rev:

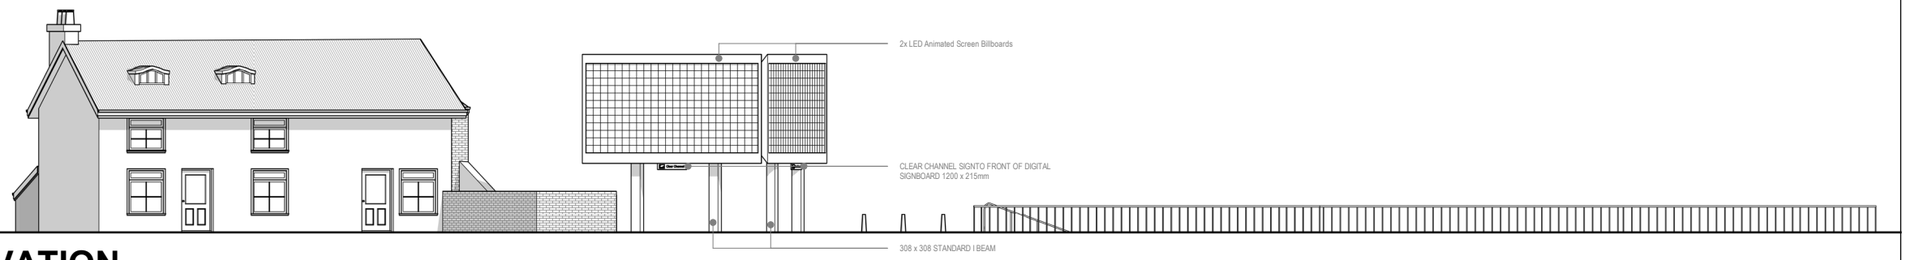

FRONT ELEVATION
1 : 200

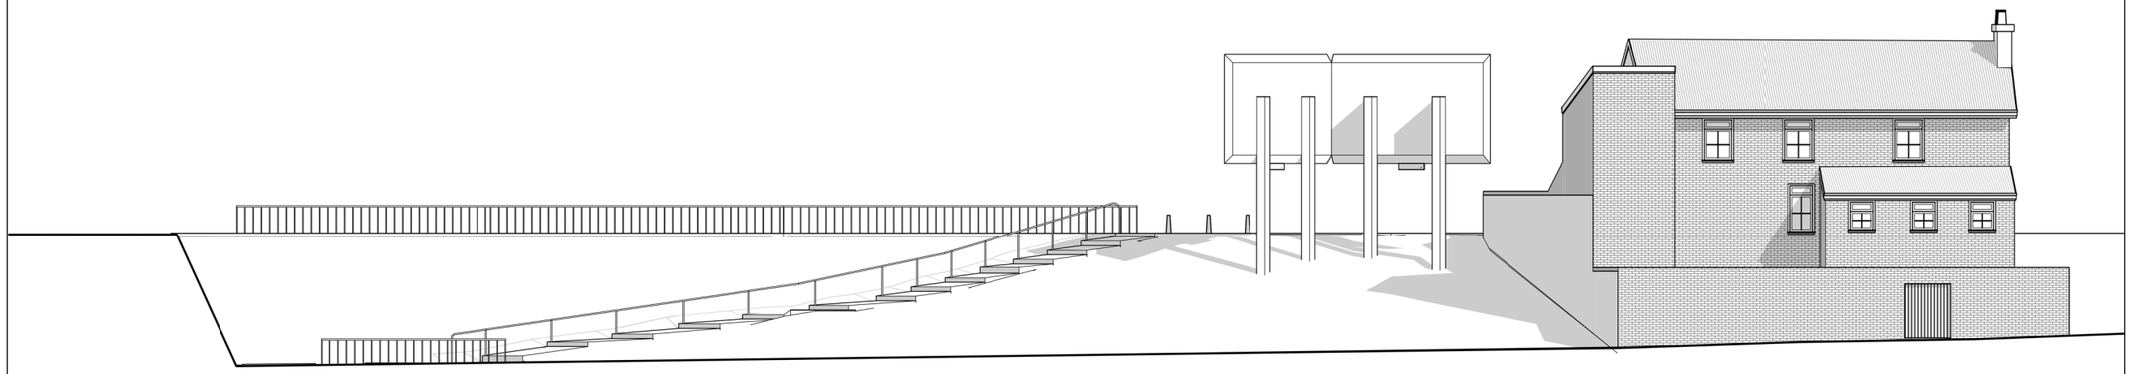

REAR ELEVATION
1 : 200

0 5m 10m

Description

Rev	Date	Description	by	chk

Client
Mr Chiam Fogel

Project
M9 7FW, Rochdale Rd,
Manchester

Title
PROPOSED DRAWINGS
ELEVATIONS

Scale: 1:200@A3

Rev:

Drawing No.28

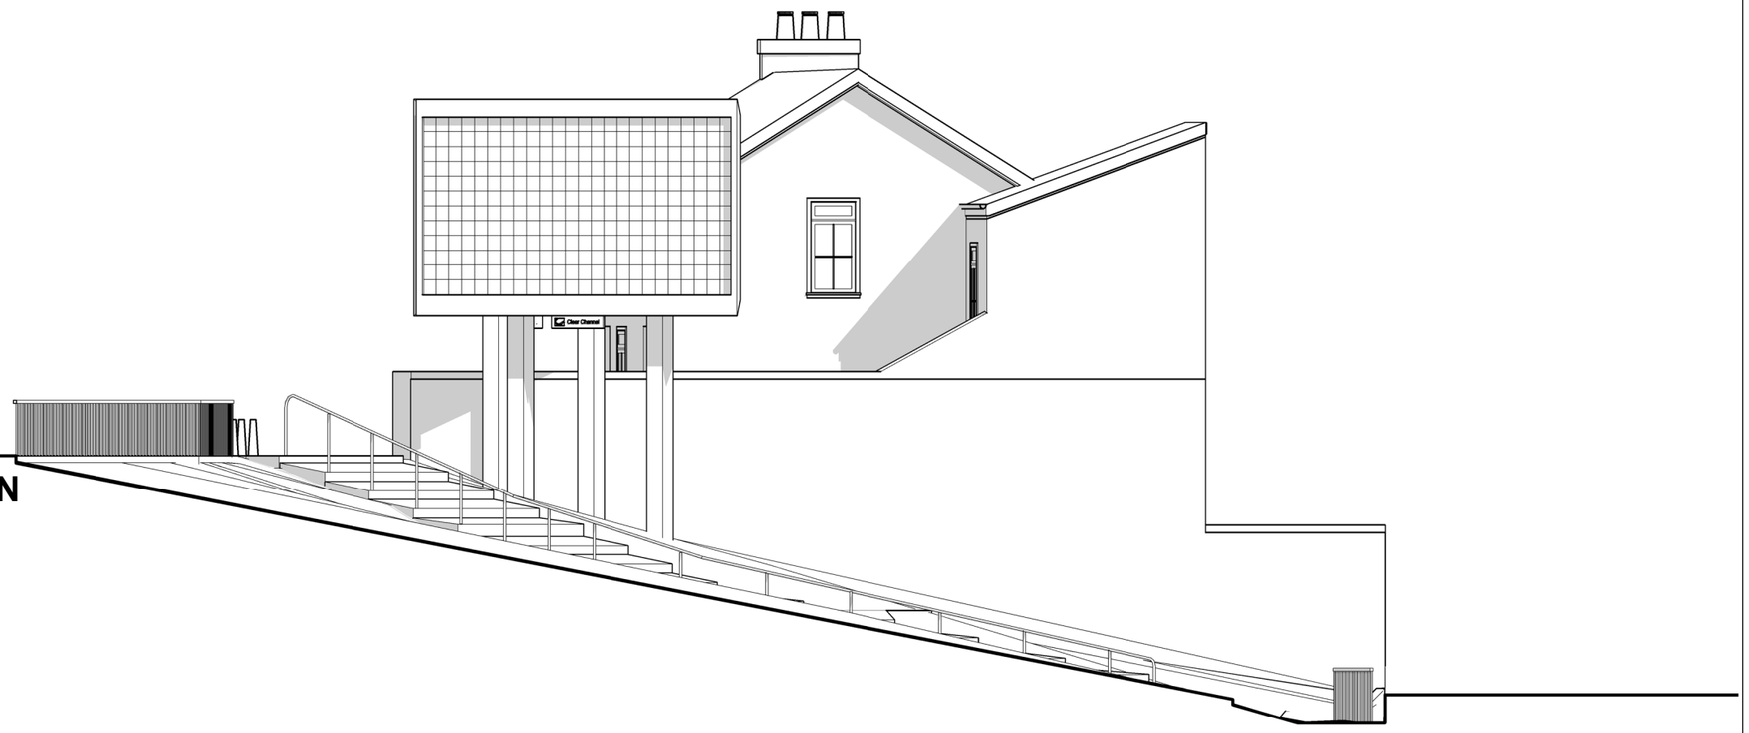

LEFT SIDE ELEVATION

1 : 100

0 5m 10m

Description

Rev	Date	Description	by	chk

Client
Mr Chiam Fogel

Project
M9 7FW, Rochdale Rd, Manchester

Title
PROPOSED DRAWINGS ELEVATION

Scale: 1:100@A3

Drawing No.430

Rev:

SECTION AA

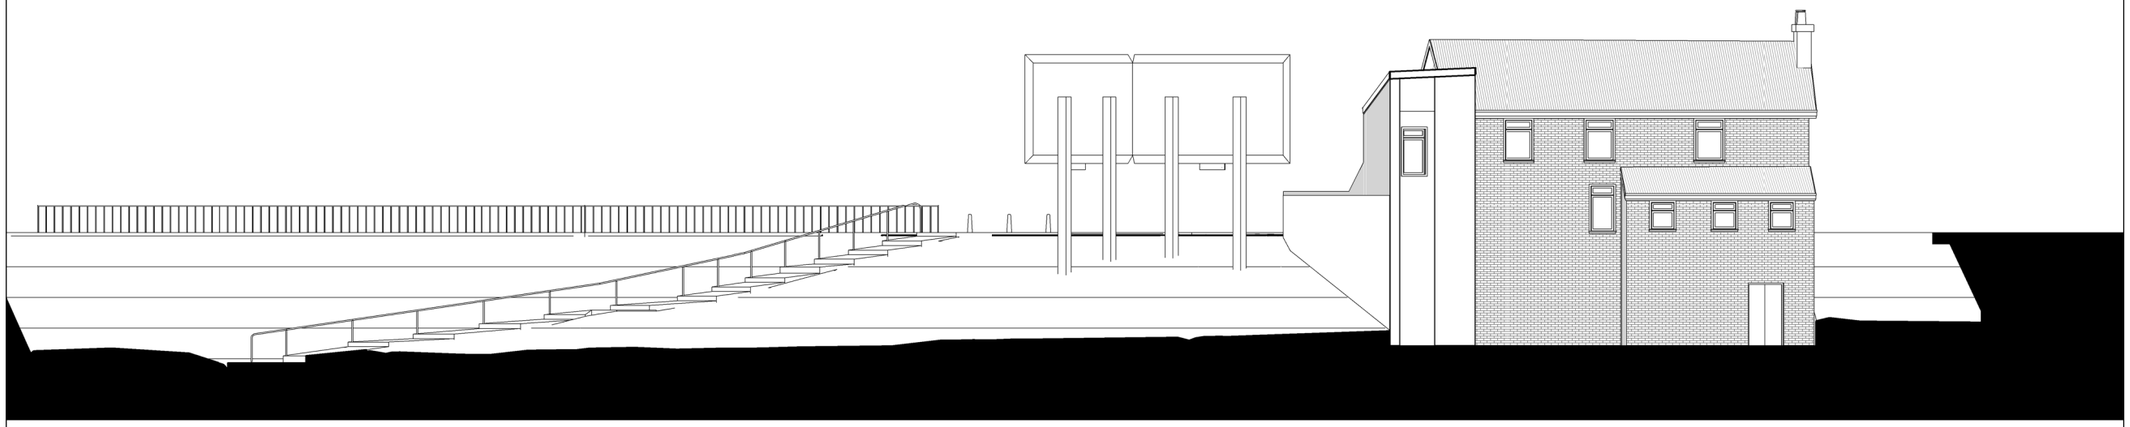

SECTION BB

0 5m 10m

Description

Rev	Date	Description	by	chk

Client
Mr Chiam Fogel

Project
M9 7FW, Rochdale Rd, Manchester

Title
PROPOSED DRAWINGS SECTIONS

Scale: 1:200@A3

Drawing No.31

Rev:

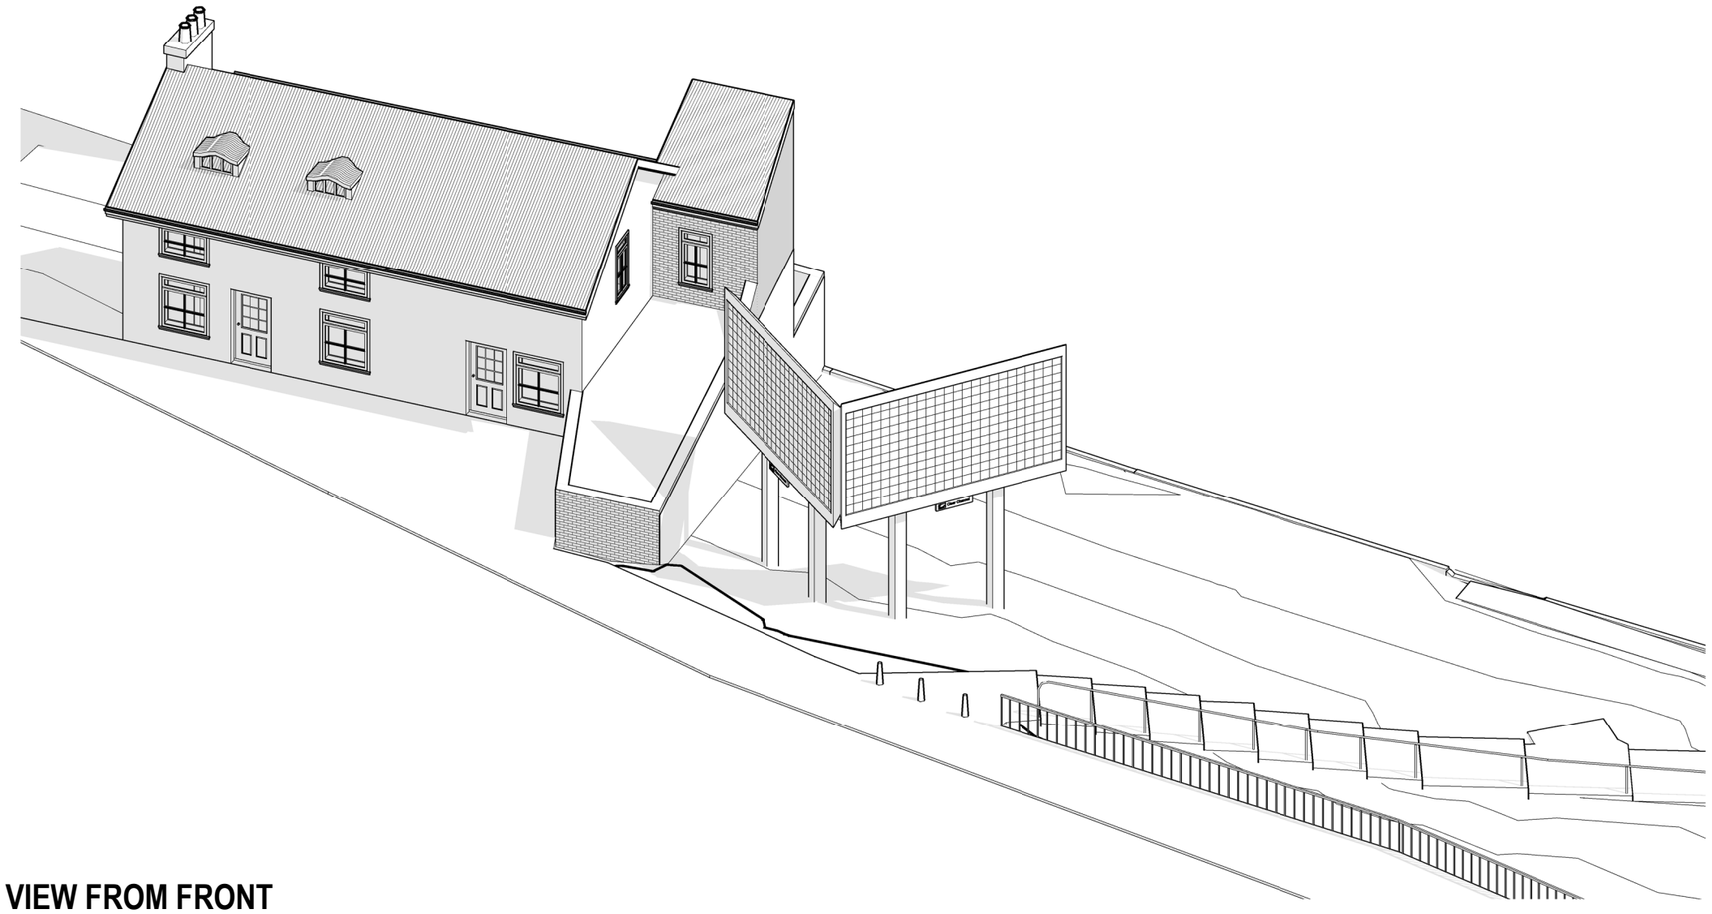

VIEW FROM FRONT

Description

Rev	Date	Description	by	chk

Client
Mr Chiam Fogel

Project
M9 7FW, Rochdale Rd, Manchester

Title
PROPOSED DRAWINGS ISOMETRIC VIEW

Date:
Rev:
Scale:
Drawing No.32

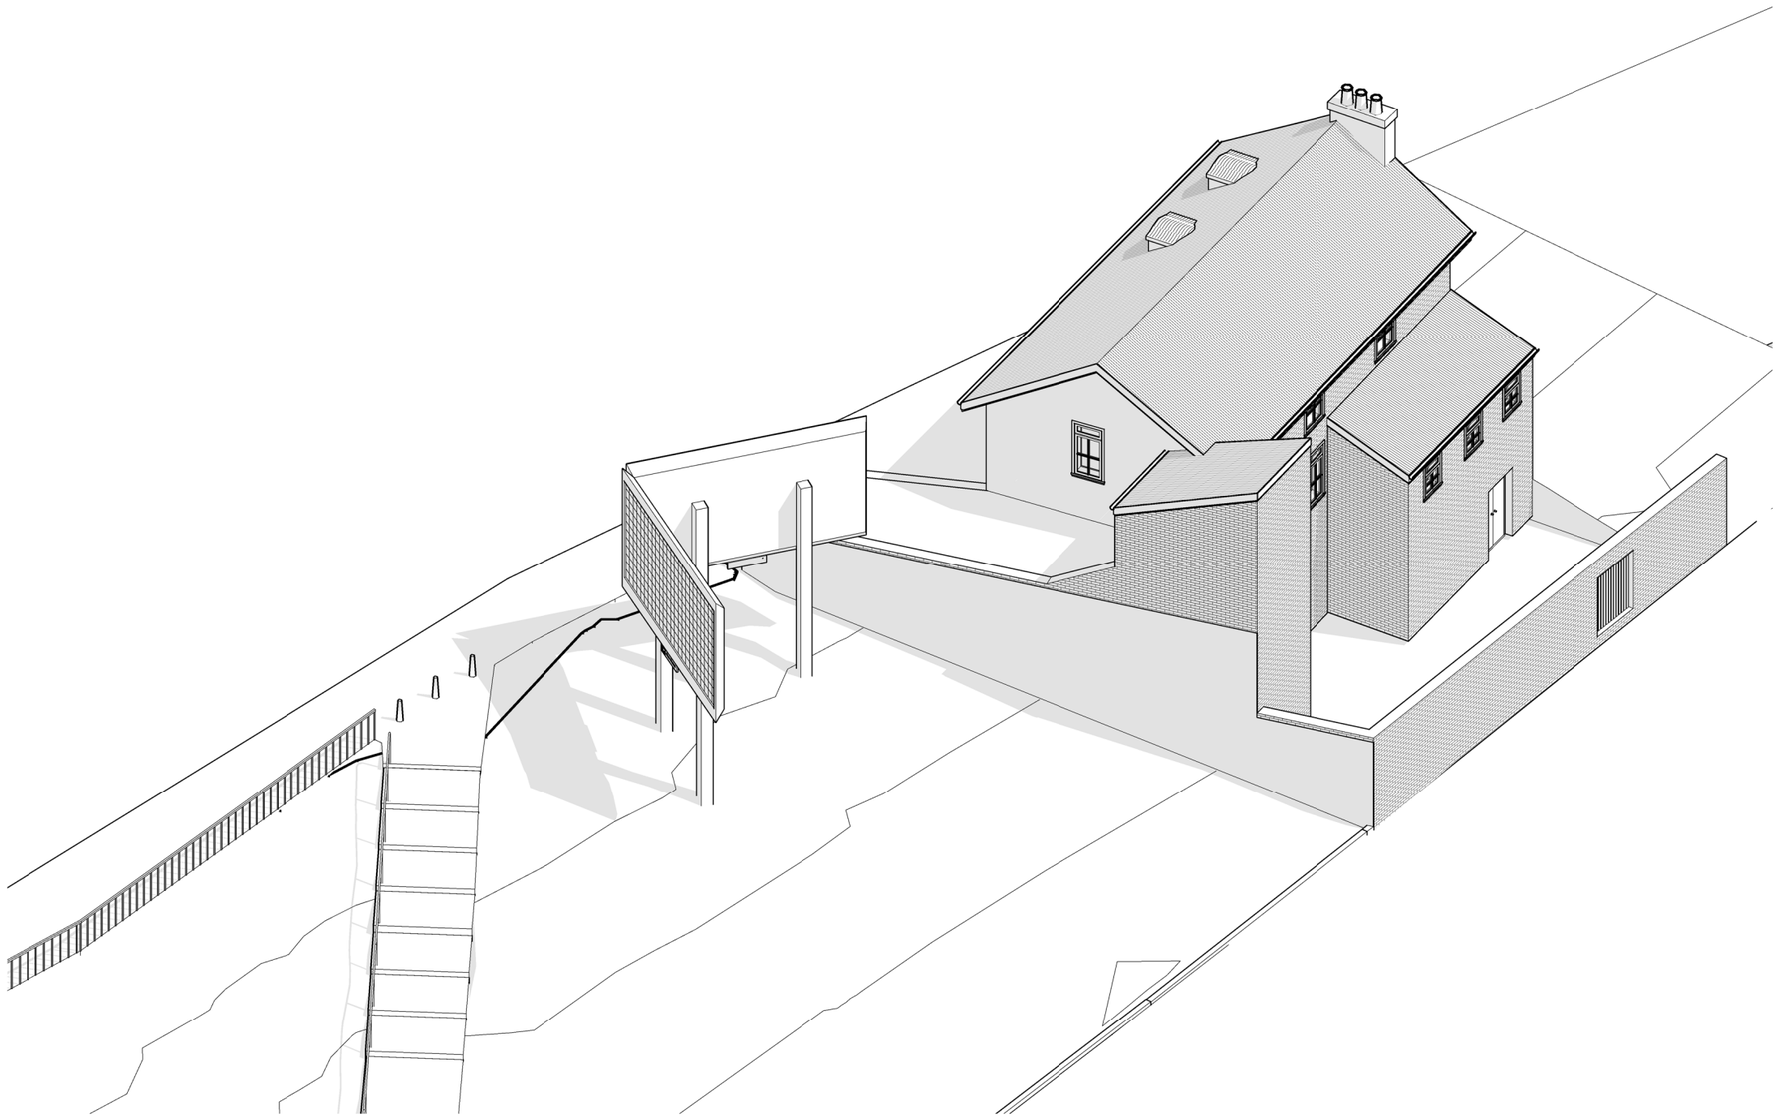

VIEW FROM REAR

Description

Rev	Date	Description	by	chk

Client
Mr Chiam Fogel

Project
M9 7FW, Rochdale Rd, Manchester

Title
PROPOSED DRAWINGS
ISOMETRIC VIEW

Date:
Scale:
Drawing No.33
Rev: