


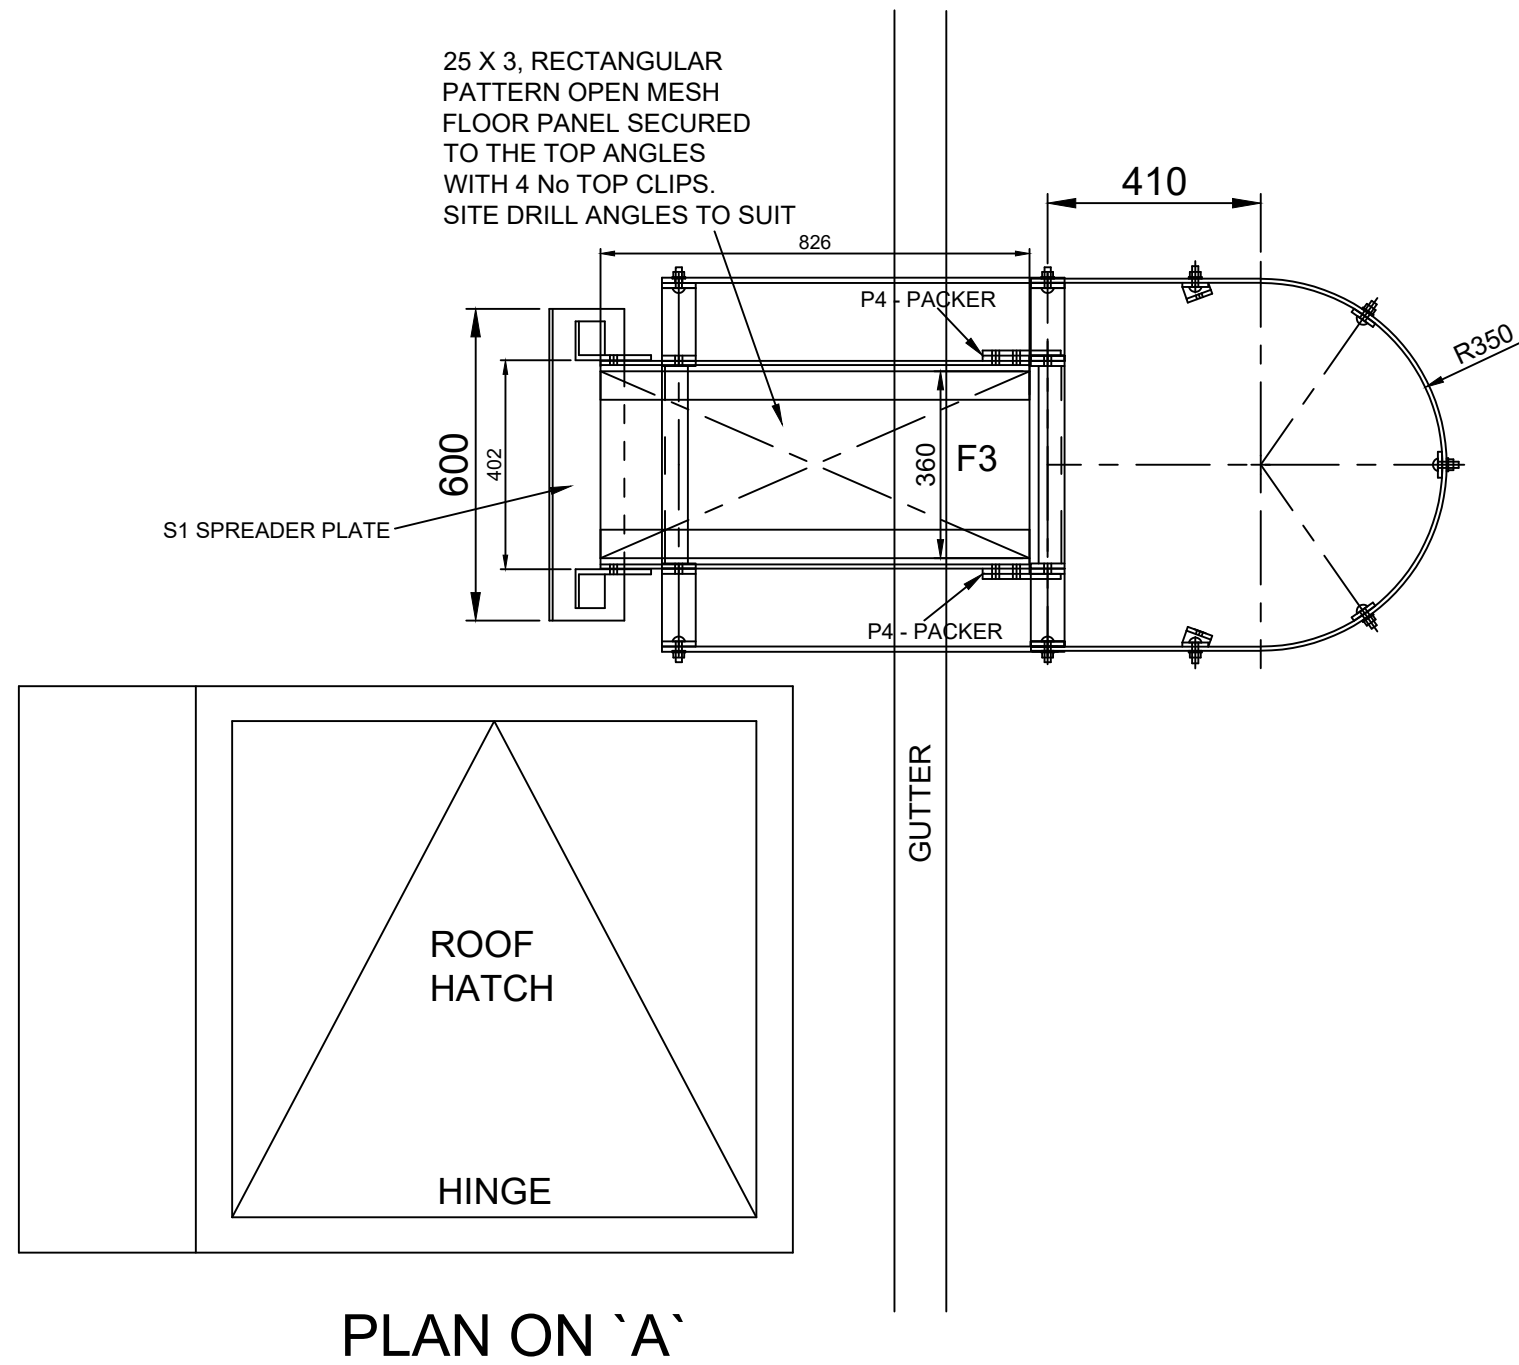

LADDER 'D'



1 No REQ

LADDER 'D' PARTS LIST:

- AXC1M2 (C/W RUNG CAPS) - 1 No see the elevation
AX3M1 - 2 No pairs see detail
AX7M2 - 2 No pairs see detail
AX8 - 2 No
AX11M2 - 5 No pieces see detail
T1 TIE BRACKET - 1 No see detail
T2 TIE BRACKET - 1 No see detail
H1 - HORIZONTAL FLATS - 4 No see detail
P3 - PLATFORM ANGLES - 1 No pair see detail
P4 PACKERS - 2 No see detail
GUSSET SPLICES - 2 No see detail
F3 FLOOR PANEL (360wide) - 1 No see detail
S1 SPREADER PLATE - 1 No see detail

FITTINGS LIST:

- 1 No AX3500 BOLT PACK

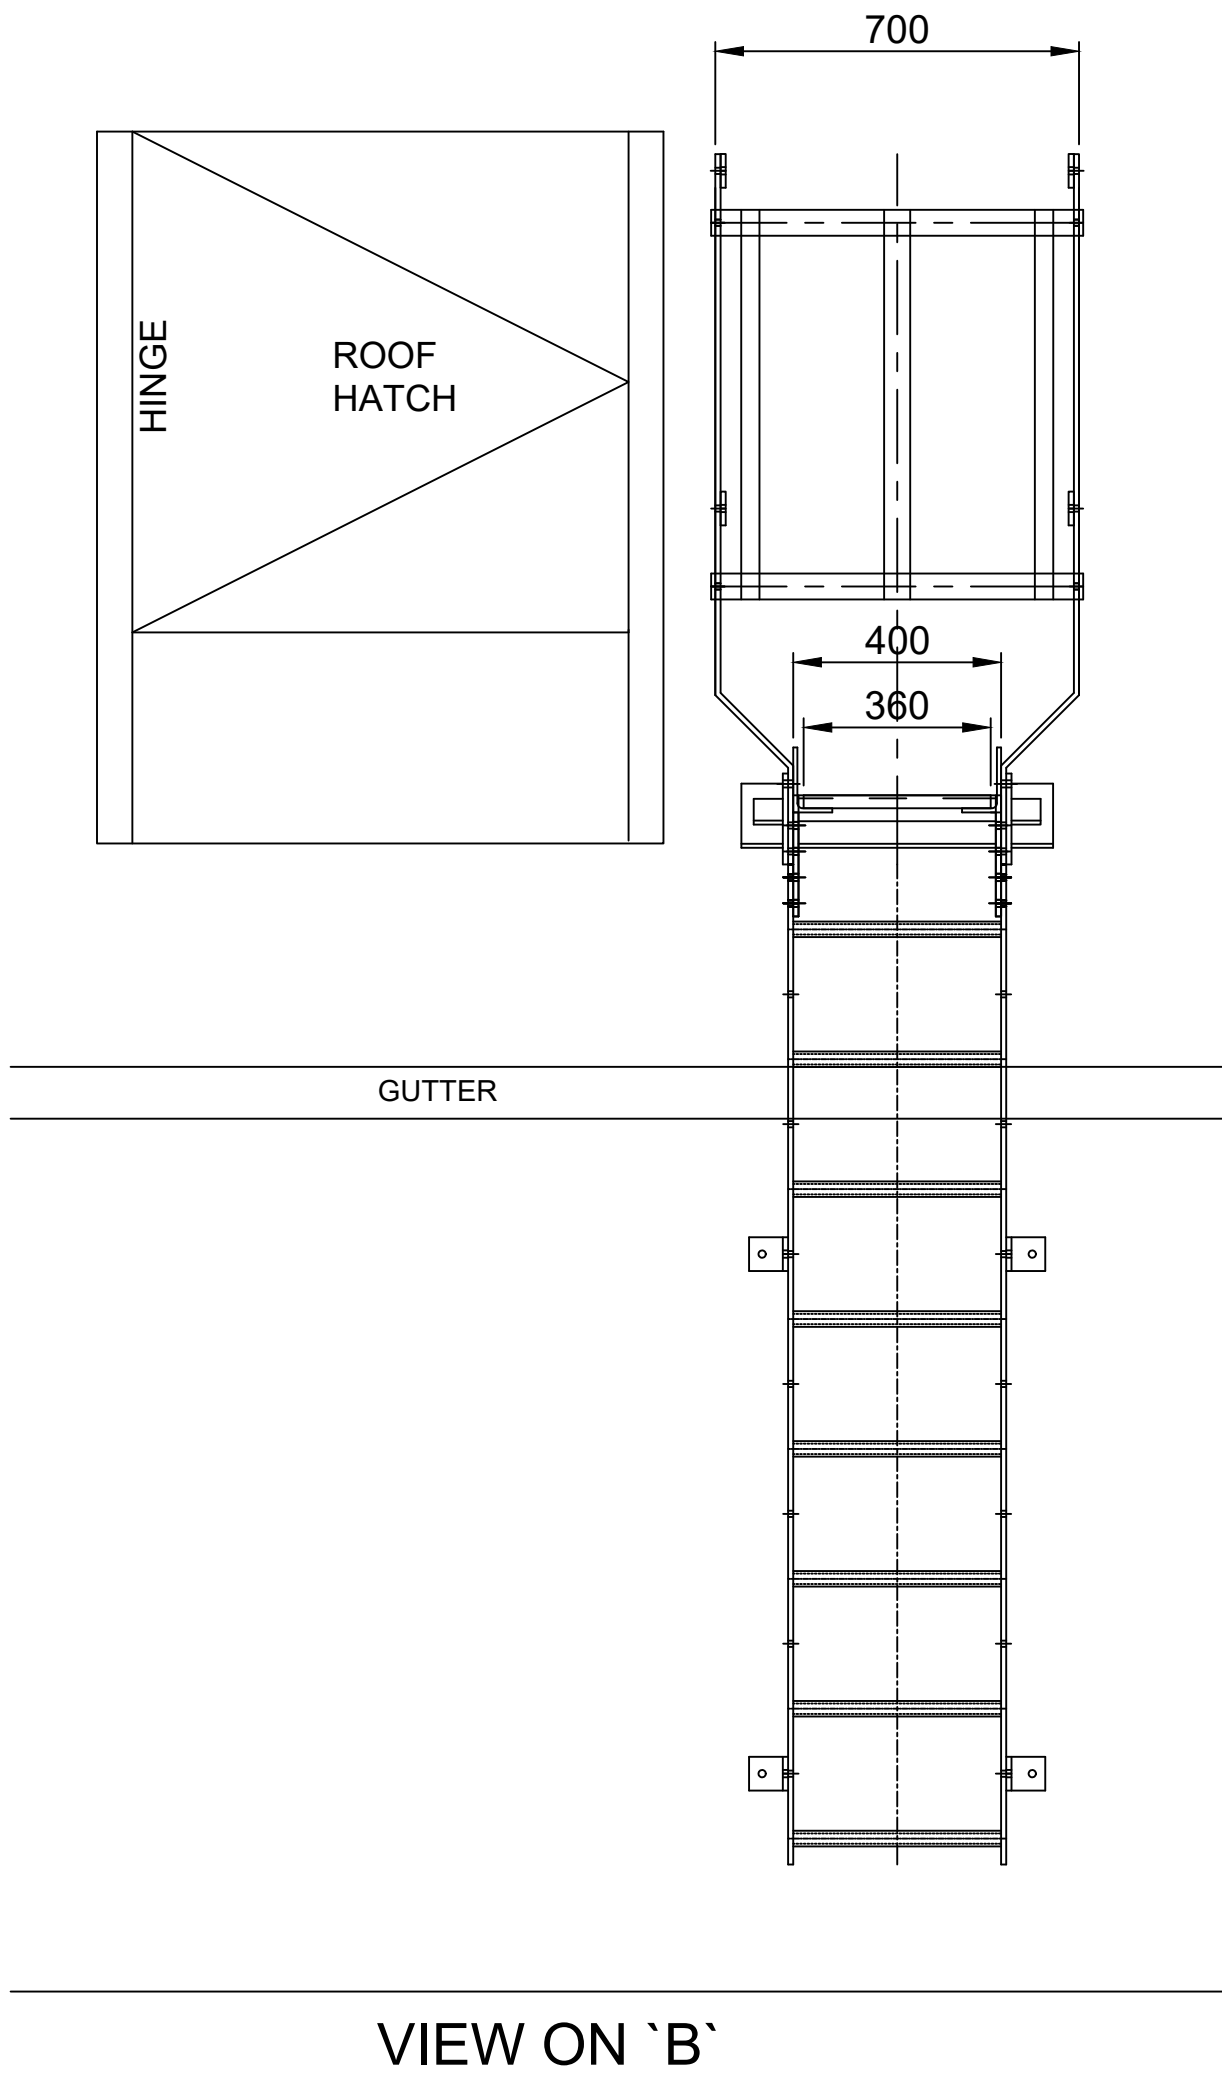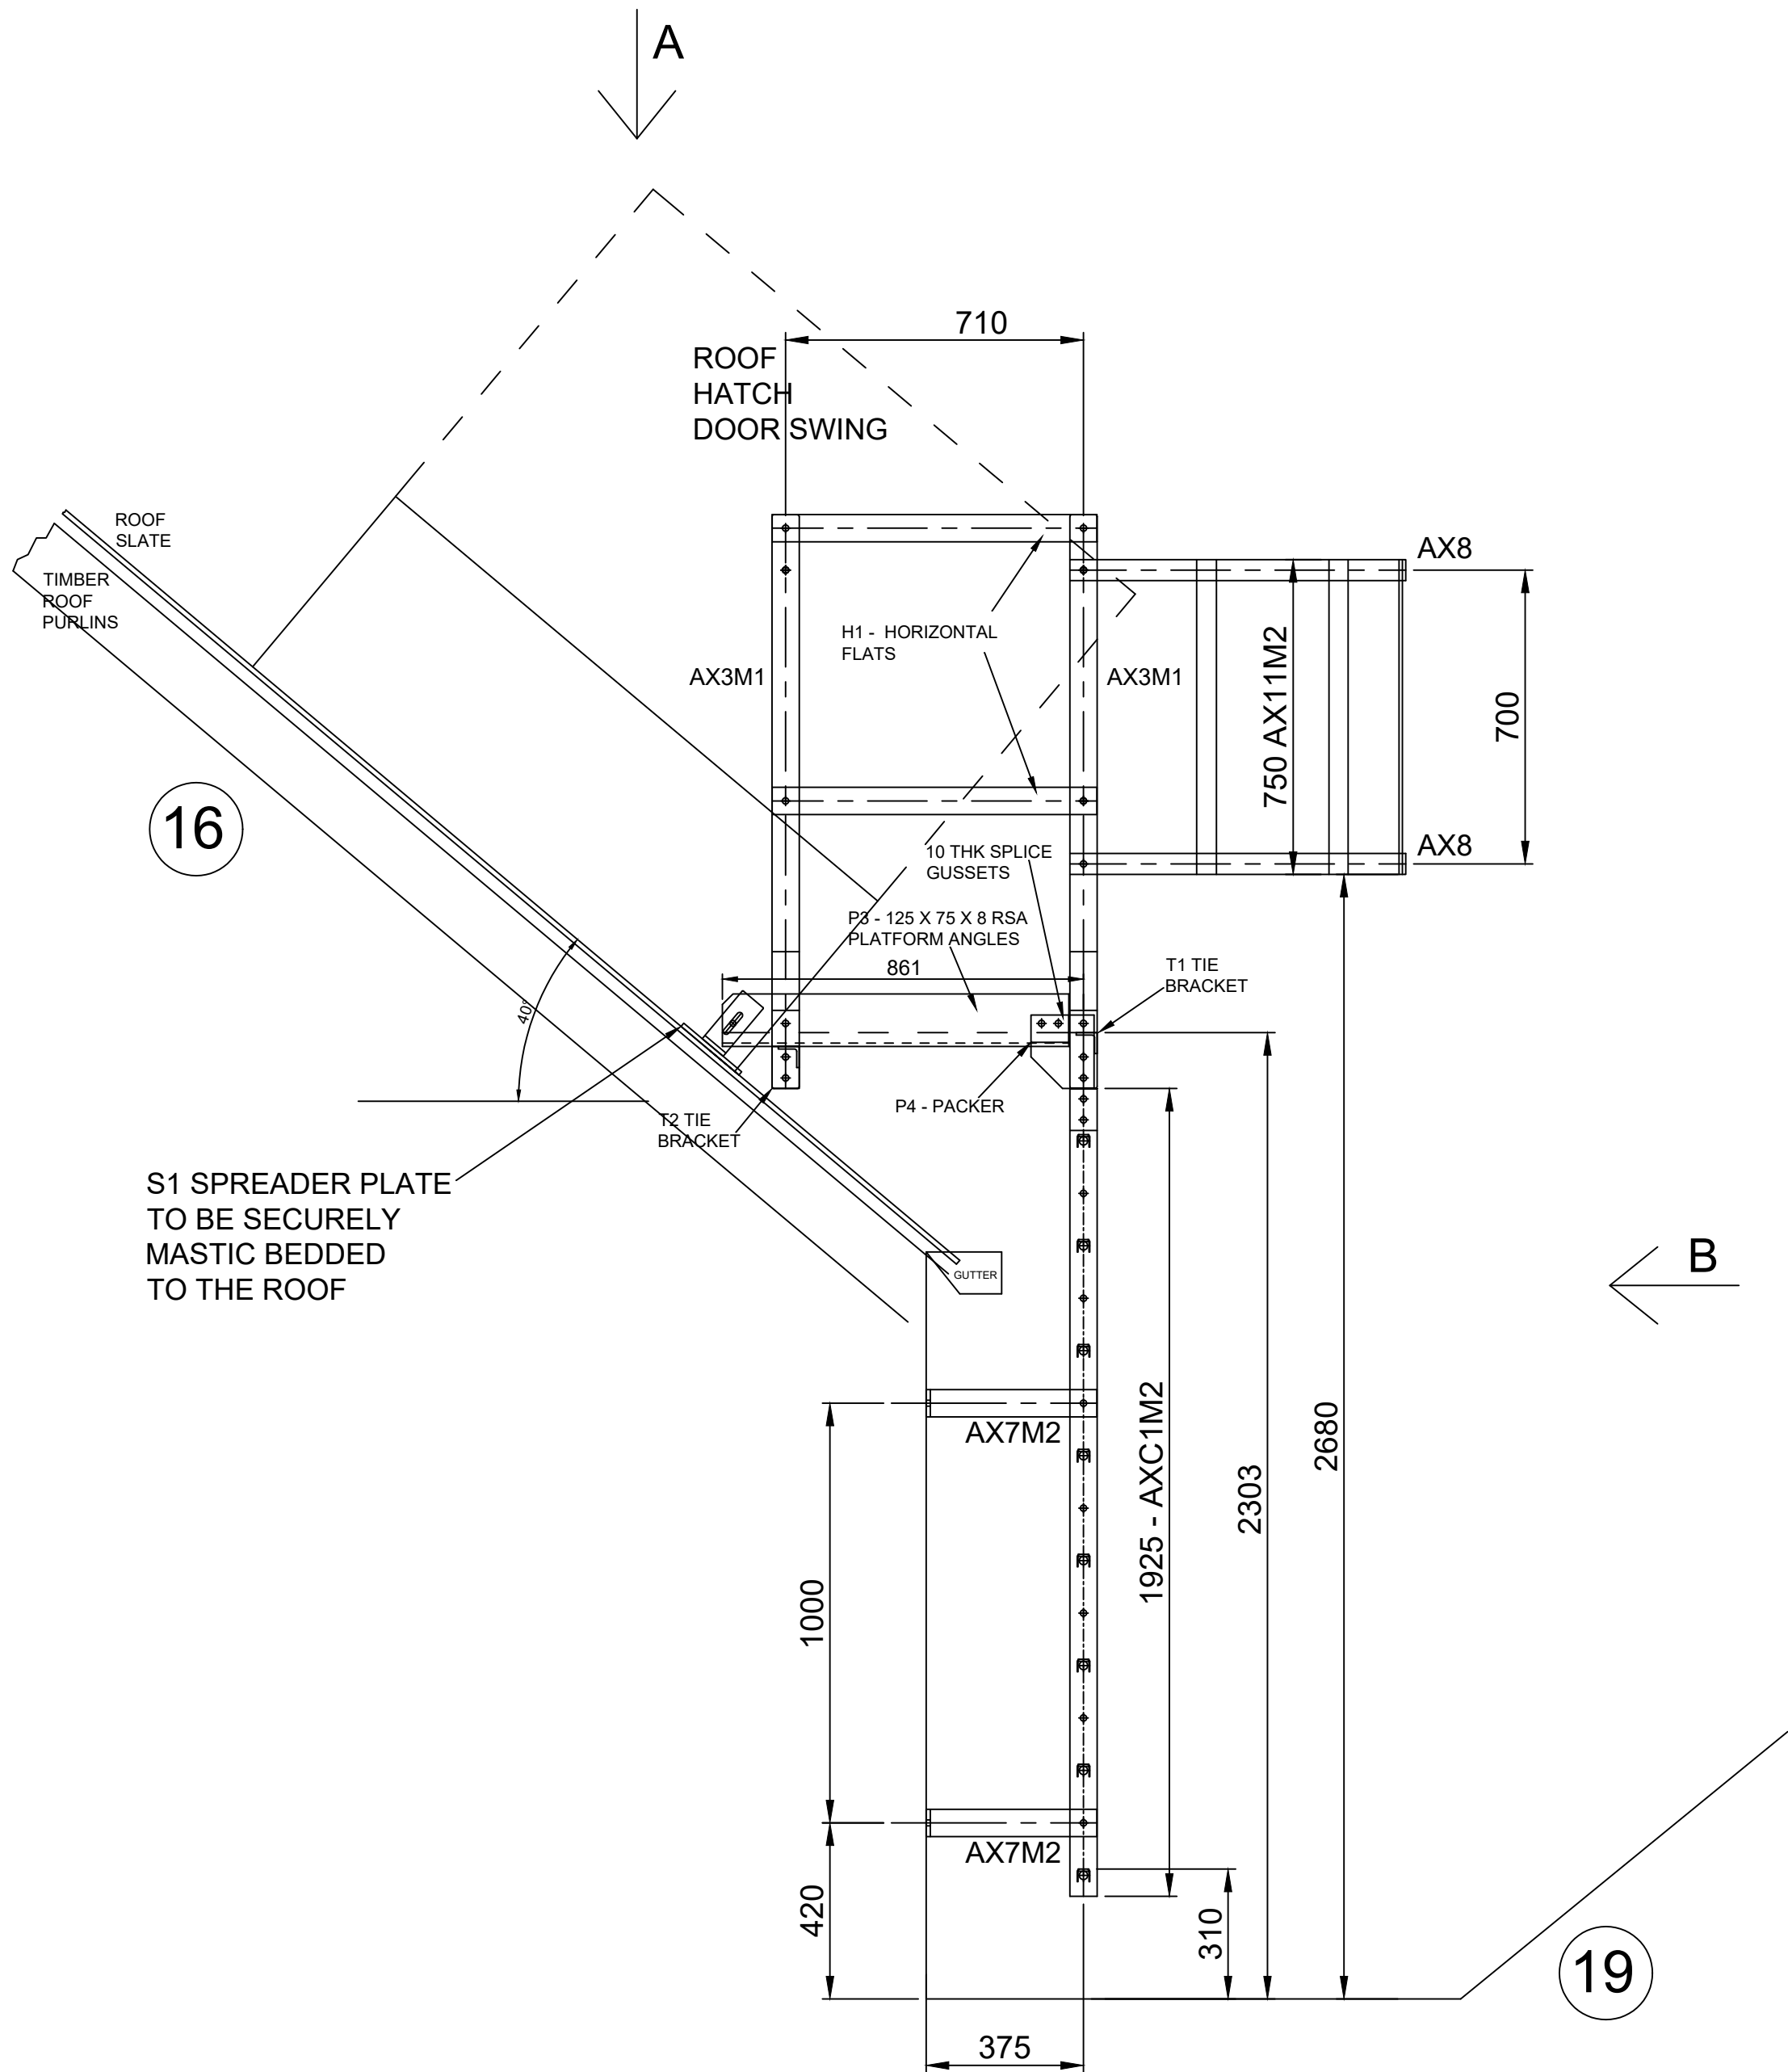

E				
D				
C				
B	01-09-23	MDG	REVISED BACK TO A PLATFORM RESTING ON THE ROOF	
A	22-06-23	MDG	MODIFIED TO SUIT SITE SURVEY 14-06-23	
Rev.	Date.	Signature.	Amendments.	Approved.
Erection Marks:			Finish:	
Steelwork.....			☒	HOT DIP GALVANISED
Flooring.....			☒	HOT DIP GALVANISED
Handrailing.....			☐	
Other.....				
ALL ITEMS TO BE HARD STAMPED. ALL WELDS 6mm LEG FILLET WELDS U.N.O Manufactured in accordance with BS EN ISO 1090 Parts 1 & 2.. Execution class 2 Material Grades: Structural S275JR / CHS S235JR (UON) Tolerances: Refer to Job Card				
Contract: General Arrangement of Ladder Ref 'D' to give access to the hatch on roof 16 from roof 19, Manchester Metropolitan University, Grosvenor Lifecycle, Refurbishment Project.				
Customer:			GA Ref:	
Mantech Safety Systems Ltd				
Drawn: MDG		Date: 24-02-23		Scale:
Drawing Number: LADDER 'D'			Amendment	
			A B	