



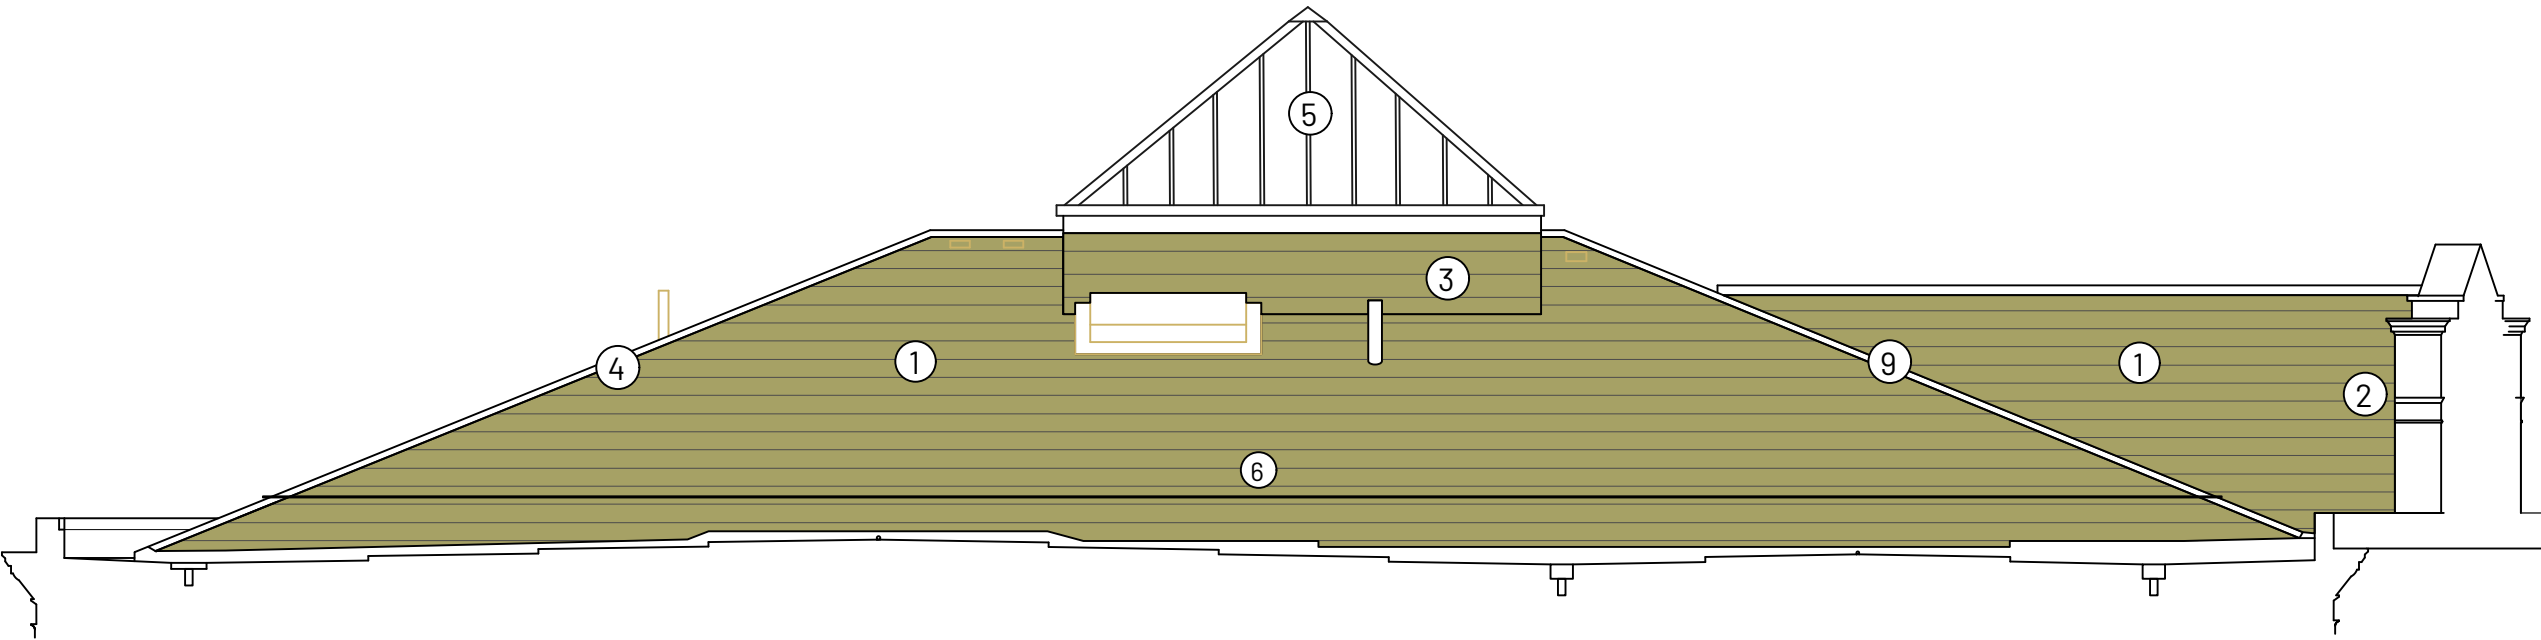


Repairs Notes

- Existing cementitious slates and sarking to be replaced with breathable sarking and natural slates. All roof penetration seals and flashing to be renewed.
- Existing lead stepped flashing to be removed and replaced with new Code 4 lead stepped flashings.
- Existing vertical slates to be removed and replaced with natural slate. Flashings at abutment with pitched roofs with be repalced with Code 4 lead flashing.
- Existing hip tiles to be replaced with lead roll hip with soakers
- Existing glazing to be inspected, perished seals and damaged panes to be replaced.
- New man safe system mounted onto pitched roof


1 Kings Street Gutter Section Looking Inward
Scale: 1:100

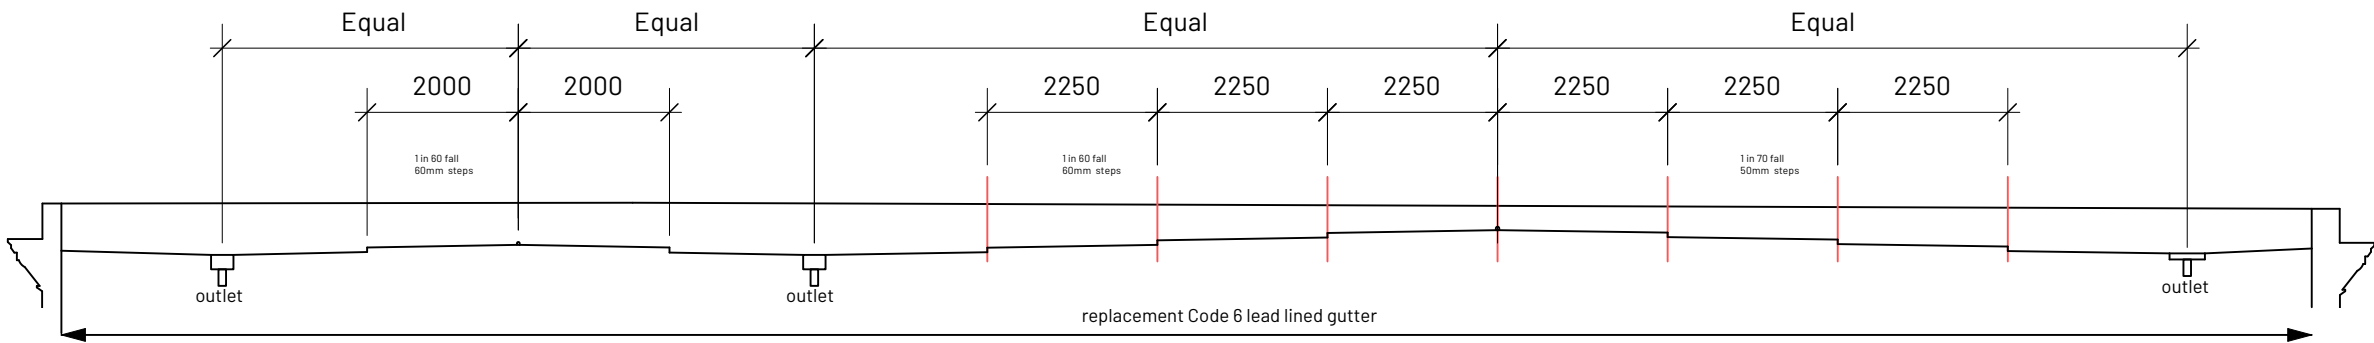

2 Kings Street Gutter Section Looking Outward
Scale: 1:100

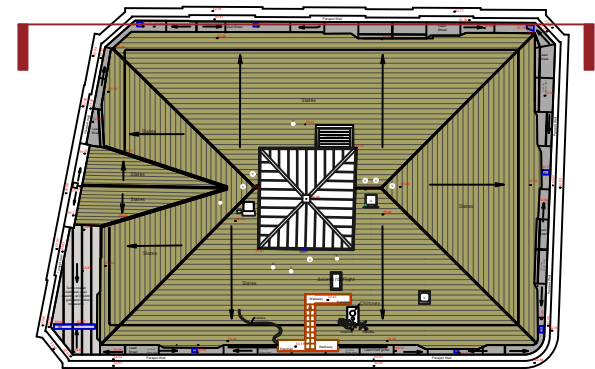

3 Key Plan
Scale: 1:500

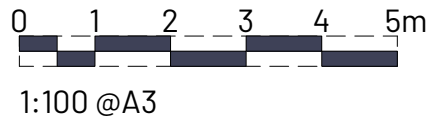

REV	NOTE	DRN/CHK
-----	------	---------

King Street Chambers Manchester		
Roof Repairs		

Gutter Sections 3

PROJECT REF.	2050
DRWG NO.	P(302)
REVISION	
SCALE	1:100 @ A3
DATE 1st	June 24
DRAWN	PL

SK sketch E existing P proposed T tender C construction FI final issue

+44 161 236 0051
ARCHITECT@ATELIERMB.CO.UK

ATELIER.MB