


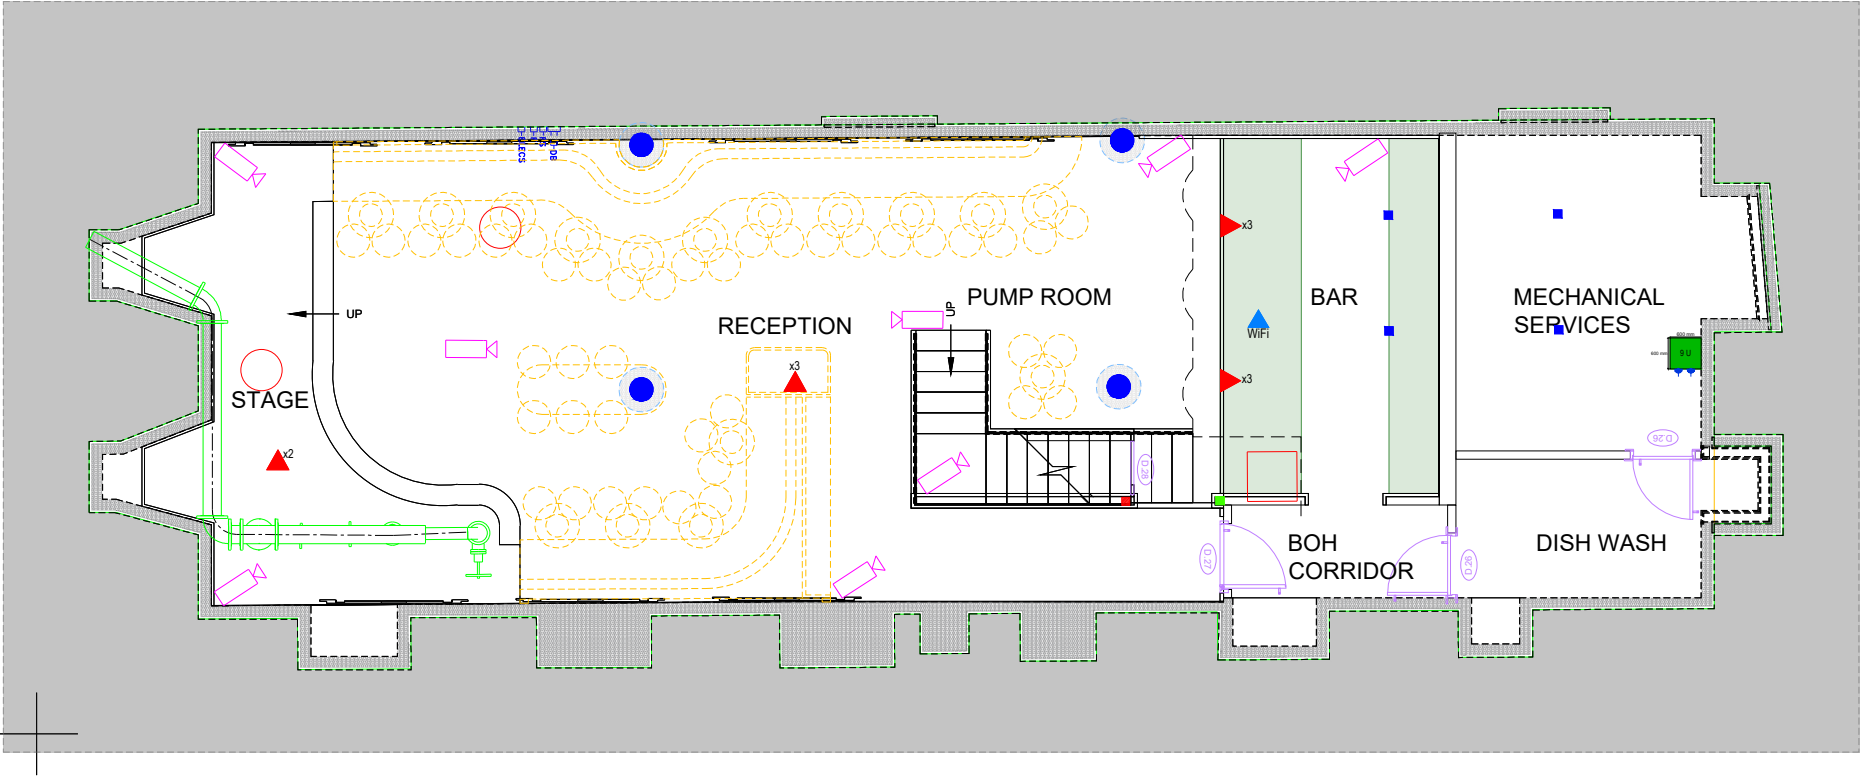

LEGEND	
	DATA SOCKET 11
	DATA SOCKET FOR TV 0
	DATA SOCKET FOR TELEPHONE 0
	WiFi POINT 1
	CCTV CAMERA 8
	ELECTRONIC LOCK 0
	COAX POINT 0
	85" TV 0
	FLOOR BOX 0
	13A POWER SOCKET 0
	CEILING MOUNTED SPEAKER 0
	CEILING MTD SPEAKER (BACKGROUND) 0
	PENDANT SPEAKER (BACKGROUND) 0
	WALL MOUNTED SPEAKER 0
	SUBWOOFER 0
	VIDEO INTERCOM 0
	42u COMMIS CABINET 1
	16A COMMAND SOCKET 2
	DOOR HOLD OPEN, (Ex = EXISTING) 0
	MANUAL LOCK 0

NOTES

1.

3	AMENDED TO COMMENTS	21.11.22	SG	SG
2	NOTES ADDED	28.03.22	SG	SG
1	FOR APPROVAL ISSUE	08.01.22	SG	SG

Rev	Description	Date	By	Auth
-----	-------------	------	----	------

FLUENT'S PROJECTS LIMITED
35 NEW BROAD STREET, LONDON, EC4M 1NH
t: +44 (0)20 7460 8800

FOR APPROVAL

MAYA
40 Chorlton Street
Manchester, M1 3 HHW

BASEMENT PUMP ROOM
I.T. & SECURITY
LAYOUT

Rev	Approved	Date	By	Auth
-----	----------	------	----	------

K.D	S.G.	JAN 2024	11:00@A1	
-----	------	----------	----------	--

F2-MAYA-BP-04

3