
N

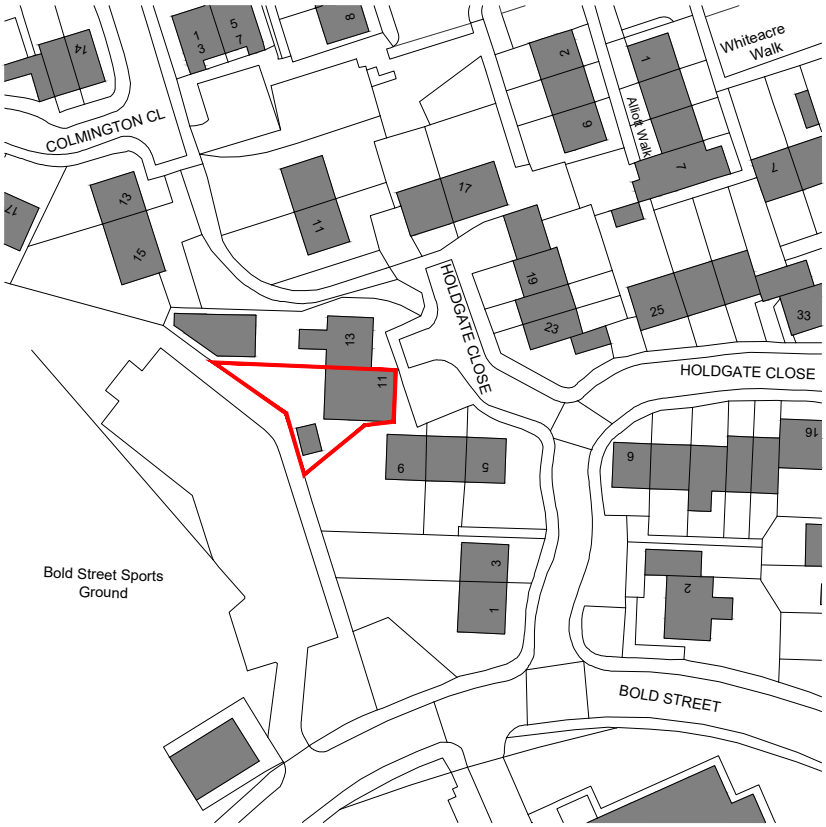

Ordnance Survey, (c) Crown Copyright 2024. All rights reserved. Licence number 100022432

Key

Site Boundary

1:1250

0 25 50 100

DRAWING PURPOSE Planning	CLIENT Mr Sawalem	ADDRESS 11 Holdgate Close M15 5EP	
	DRAWING TITLE Location Plan	SCALE 1:1250@A4	
	PROJECT 11 Holdgate Close	DATE May 2024	REV. -
DRAWING NUMBER A18-101		DRAWN BY SB	CHECKED BY SB