

NOTES:

THE CONTRACTOR IS RESPONSIBLE FOR CHECKING DIMENSIONS, TOLERANCES AND REFERENCES. ANY DISCREPANCIES ARE TO BE VERIFIED WITH THE ARCHITECT BEFORE PROCEEDING WITH THE WORKS ON SITE OR OFF SITE FABRICATION.


WHERE AN ITEM OR DETAIL IS COVERED OR DESCRIBED ON DRAWINGS OF DIFFERENT SCALES THE LARGER SCALE DRAWING IS TO BE WORKED TO.

DO NOT SCALE FROM THIS DRAWING. FIGURED DIMENSIONS TO BE WORKED TO IN ALL CASES.


THIS IS A COPYRIGHT (C) DRAWING AND IS NOT TO BE REPRODUCED WITHOUT THE WRITTEN PERMISSION OF THE ARCHITECT

LEGEND

NOTE: SECONDARY GLAZING PROPOSAL AND SPECIFICATION TO BE REVIEWED WITH, AND CONFIRMED BY CLIENT'S SECURITY TEAM AND INSURANCE COMPANY TO ENSURE DETAIL MEETS SECURITY REQUIREMENTS.

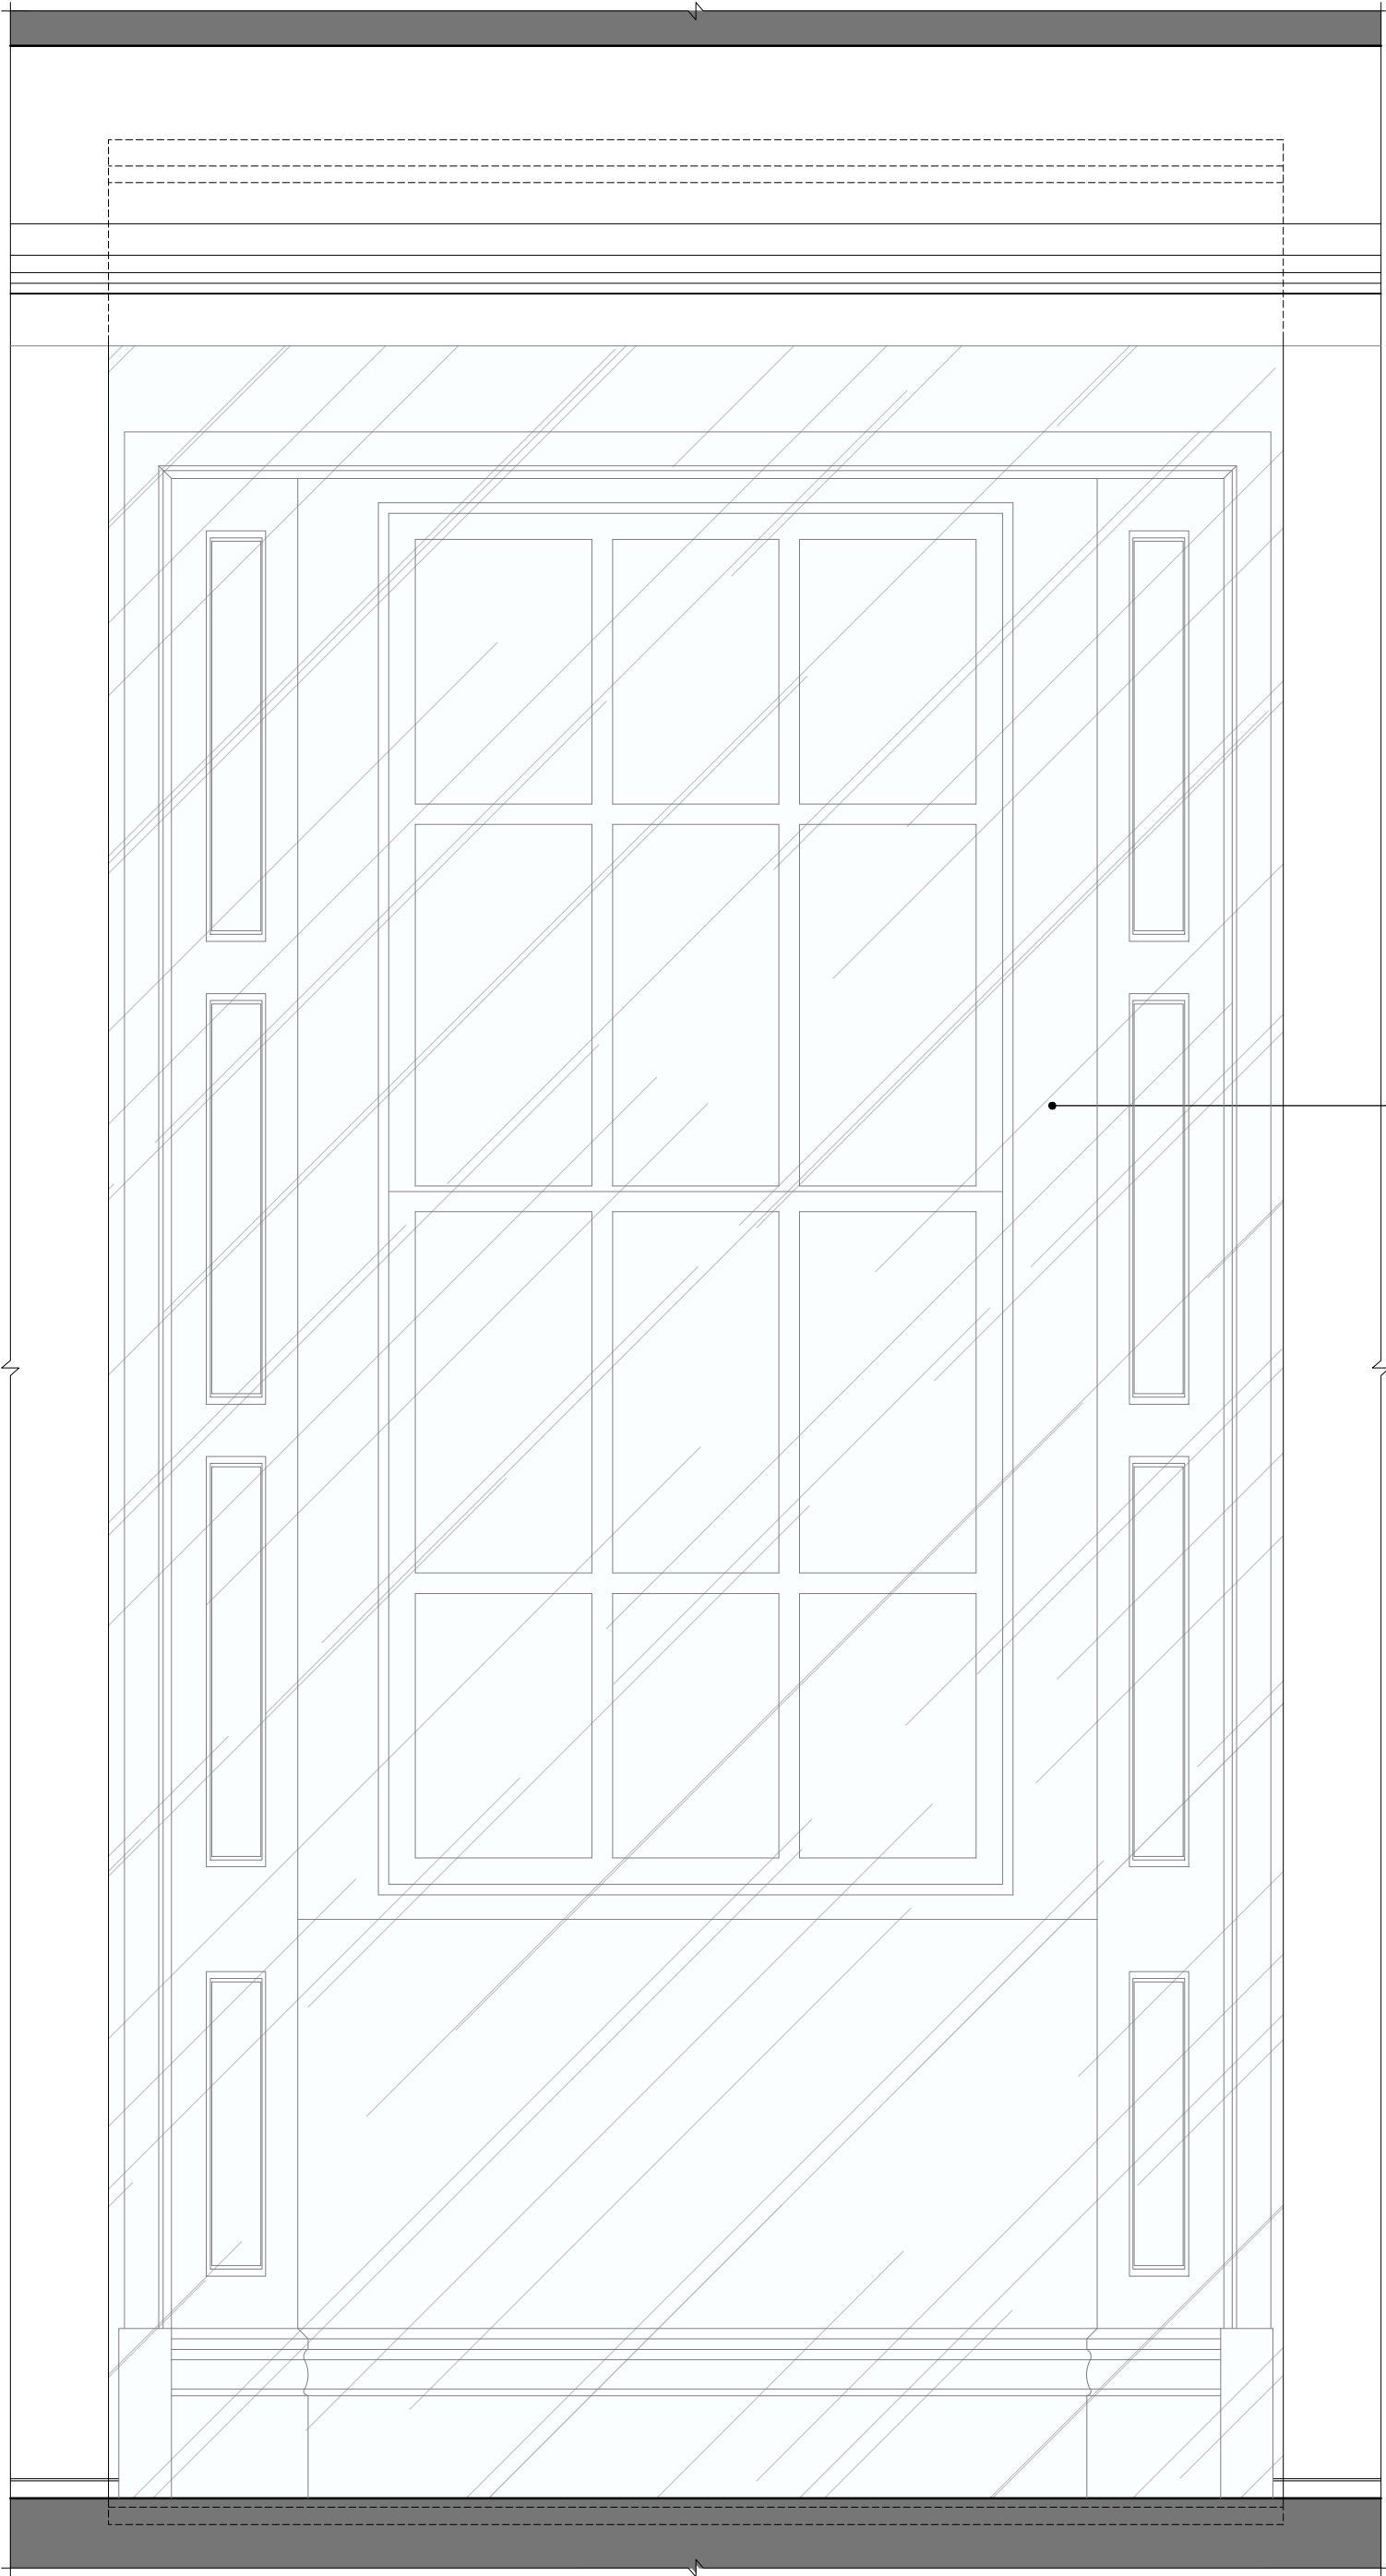


01 TYPICAL GROUND FLOOR WINDOW - ELEVATION
SCALE 1:10@A1; 1:20@A3

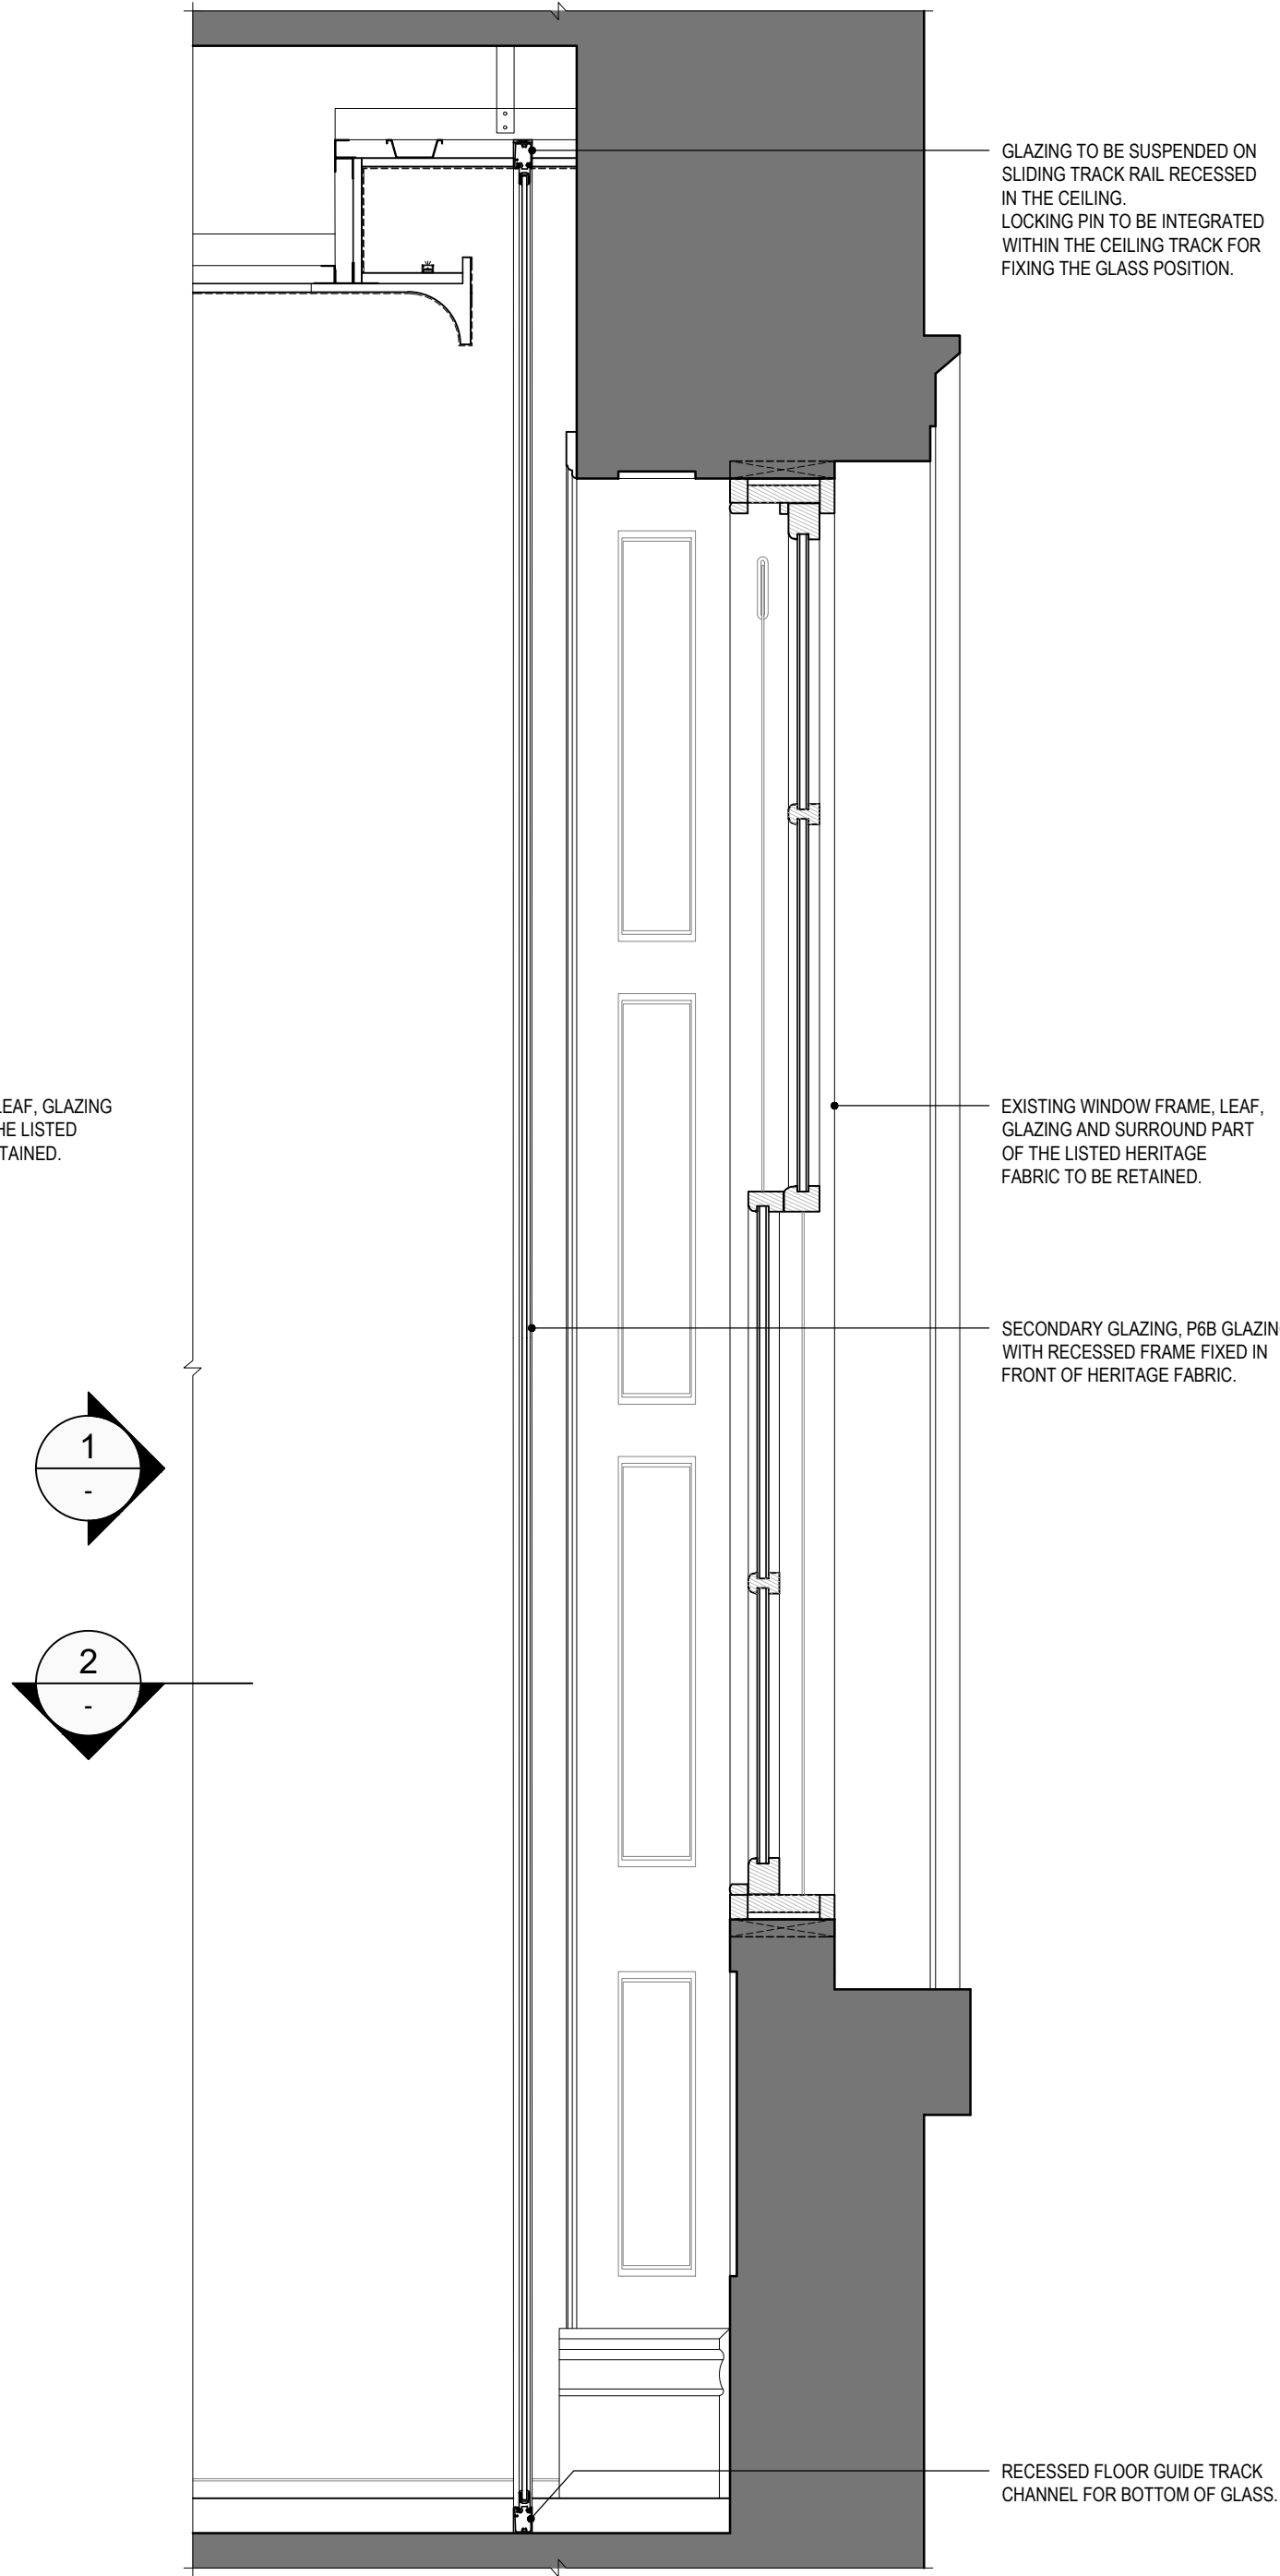

02 TYPICAL GROUND FLOOR WINDOW - SECTION
SCALE 1:10@A1; 1:20@A3



04 PROPOSED GROUND FLOOR WINDOWS - VISUAL
SCALE 1:10@A1; 1:20@A3

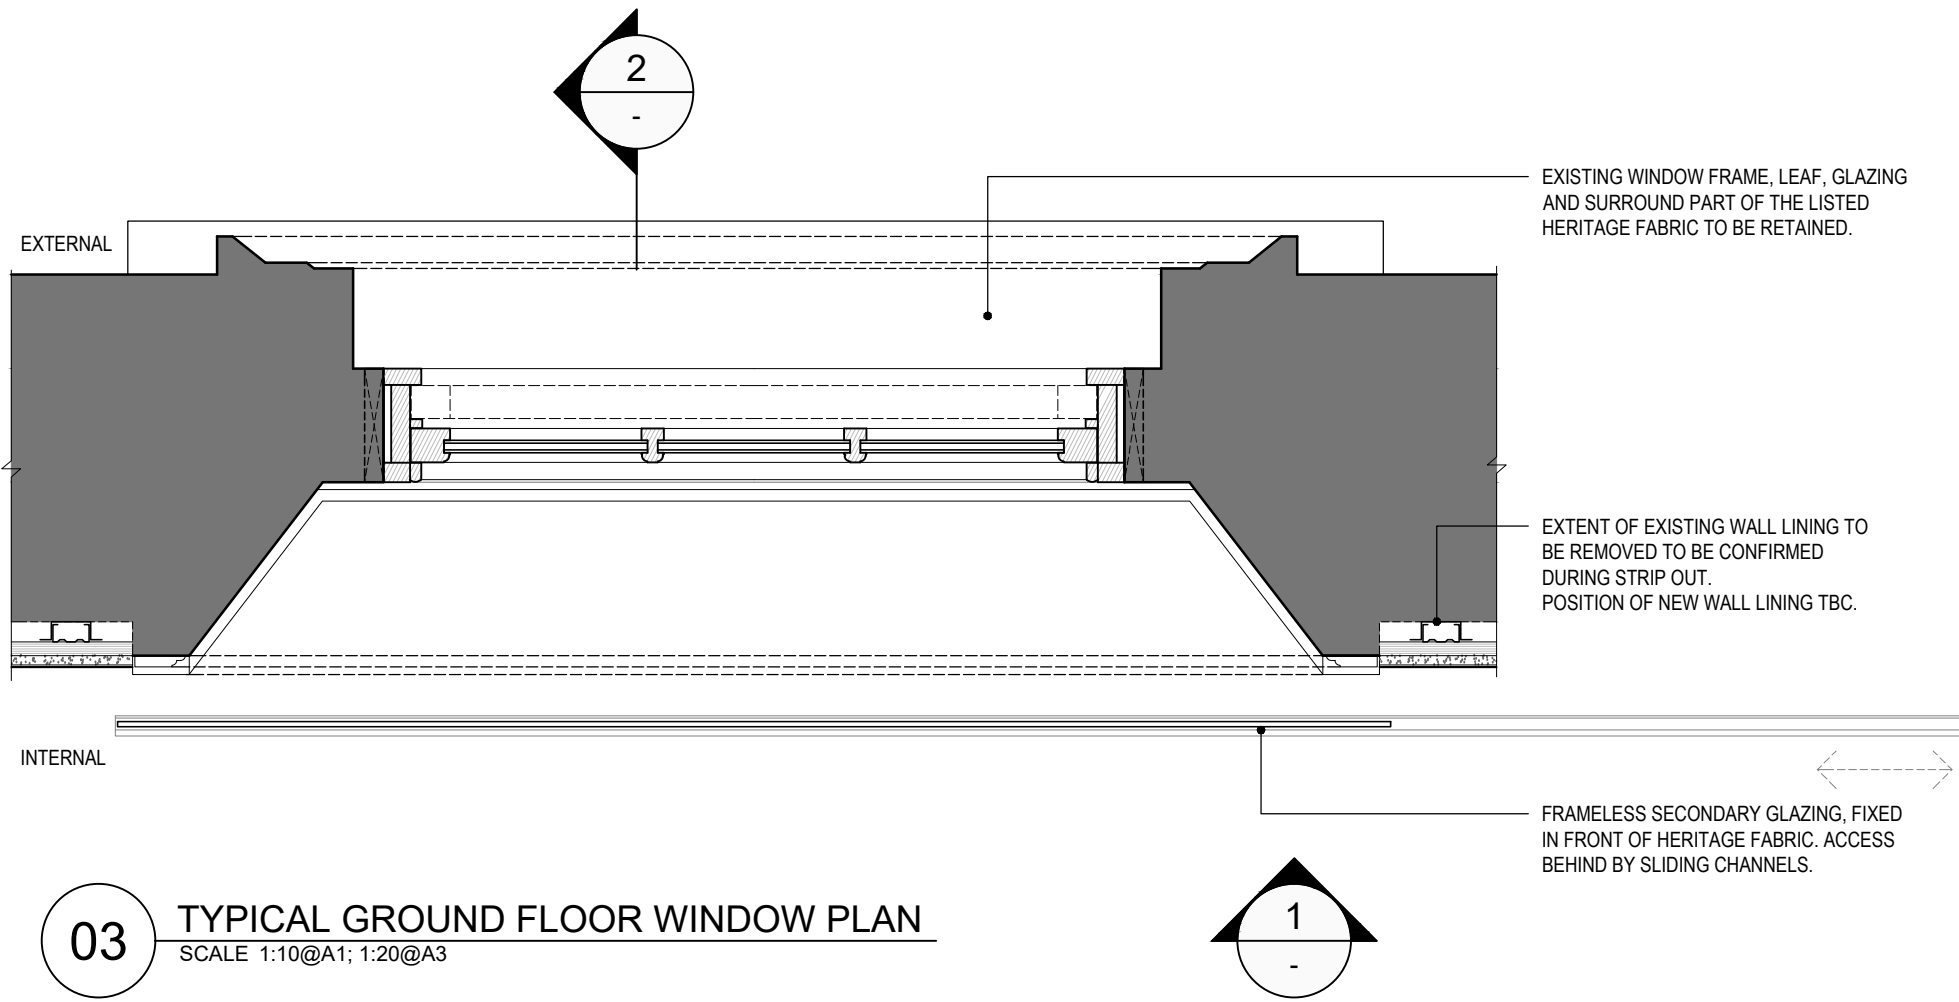


03 TYPICAL GROUND FLOOR WINDOW PLAN
SCALE 1:10@A1; 1:20@A3

WINDOW DETAILS

WOS AP MANCHESTER
35 KING STREET, MANCHESTER

JOB NUMBER: 1368
CREATED DATE: 14.02.24
DRAWN BY: EL
SCALE: 1:10@A1; 1:20@A3

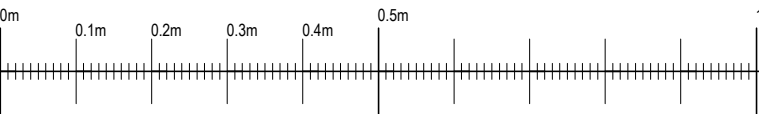

REV: A DATE: 19.04.24 DESCRIPTION: TENDER ADDENDUM SUBMISSION BY: EL