


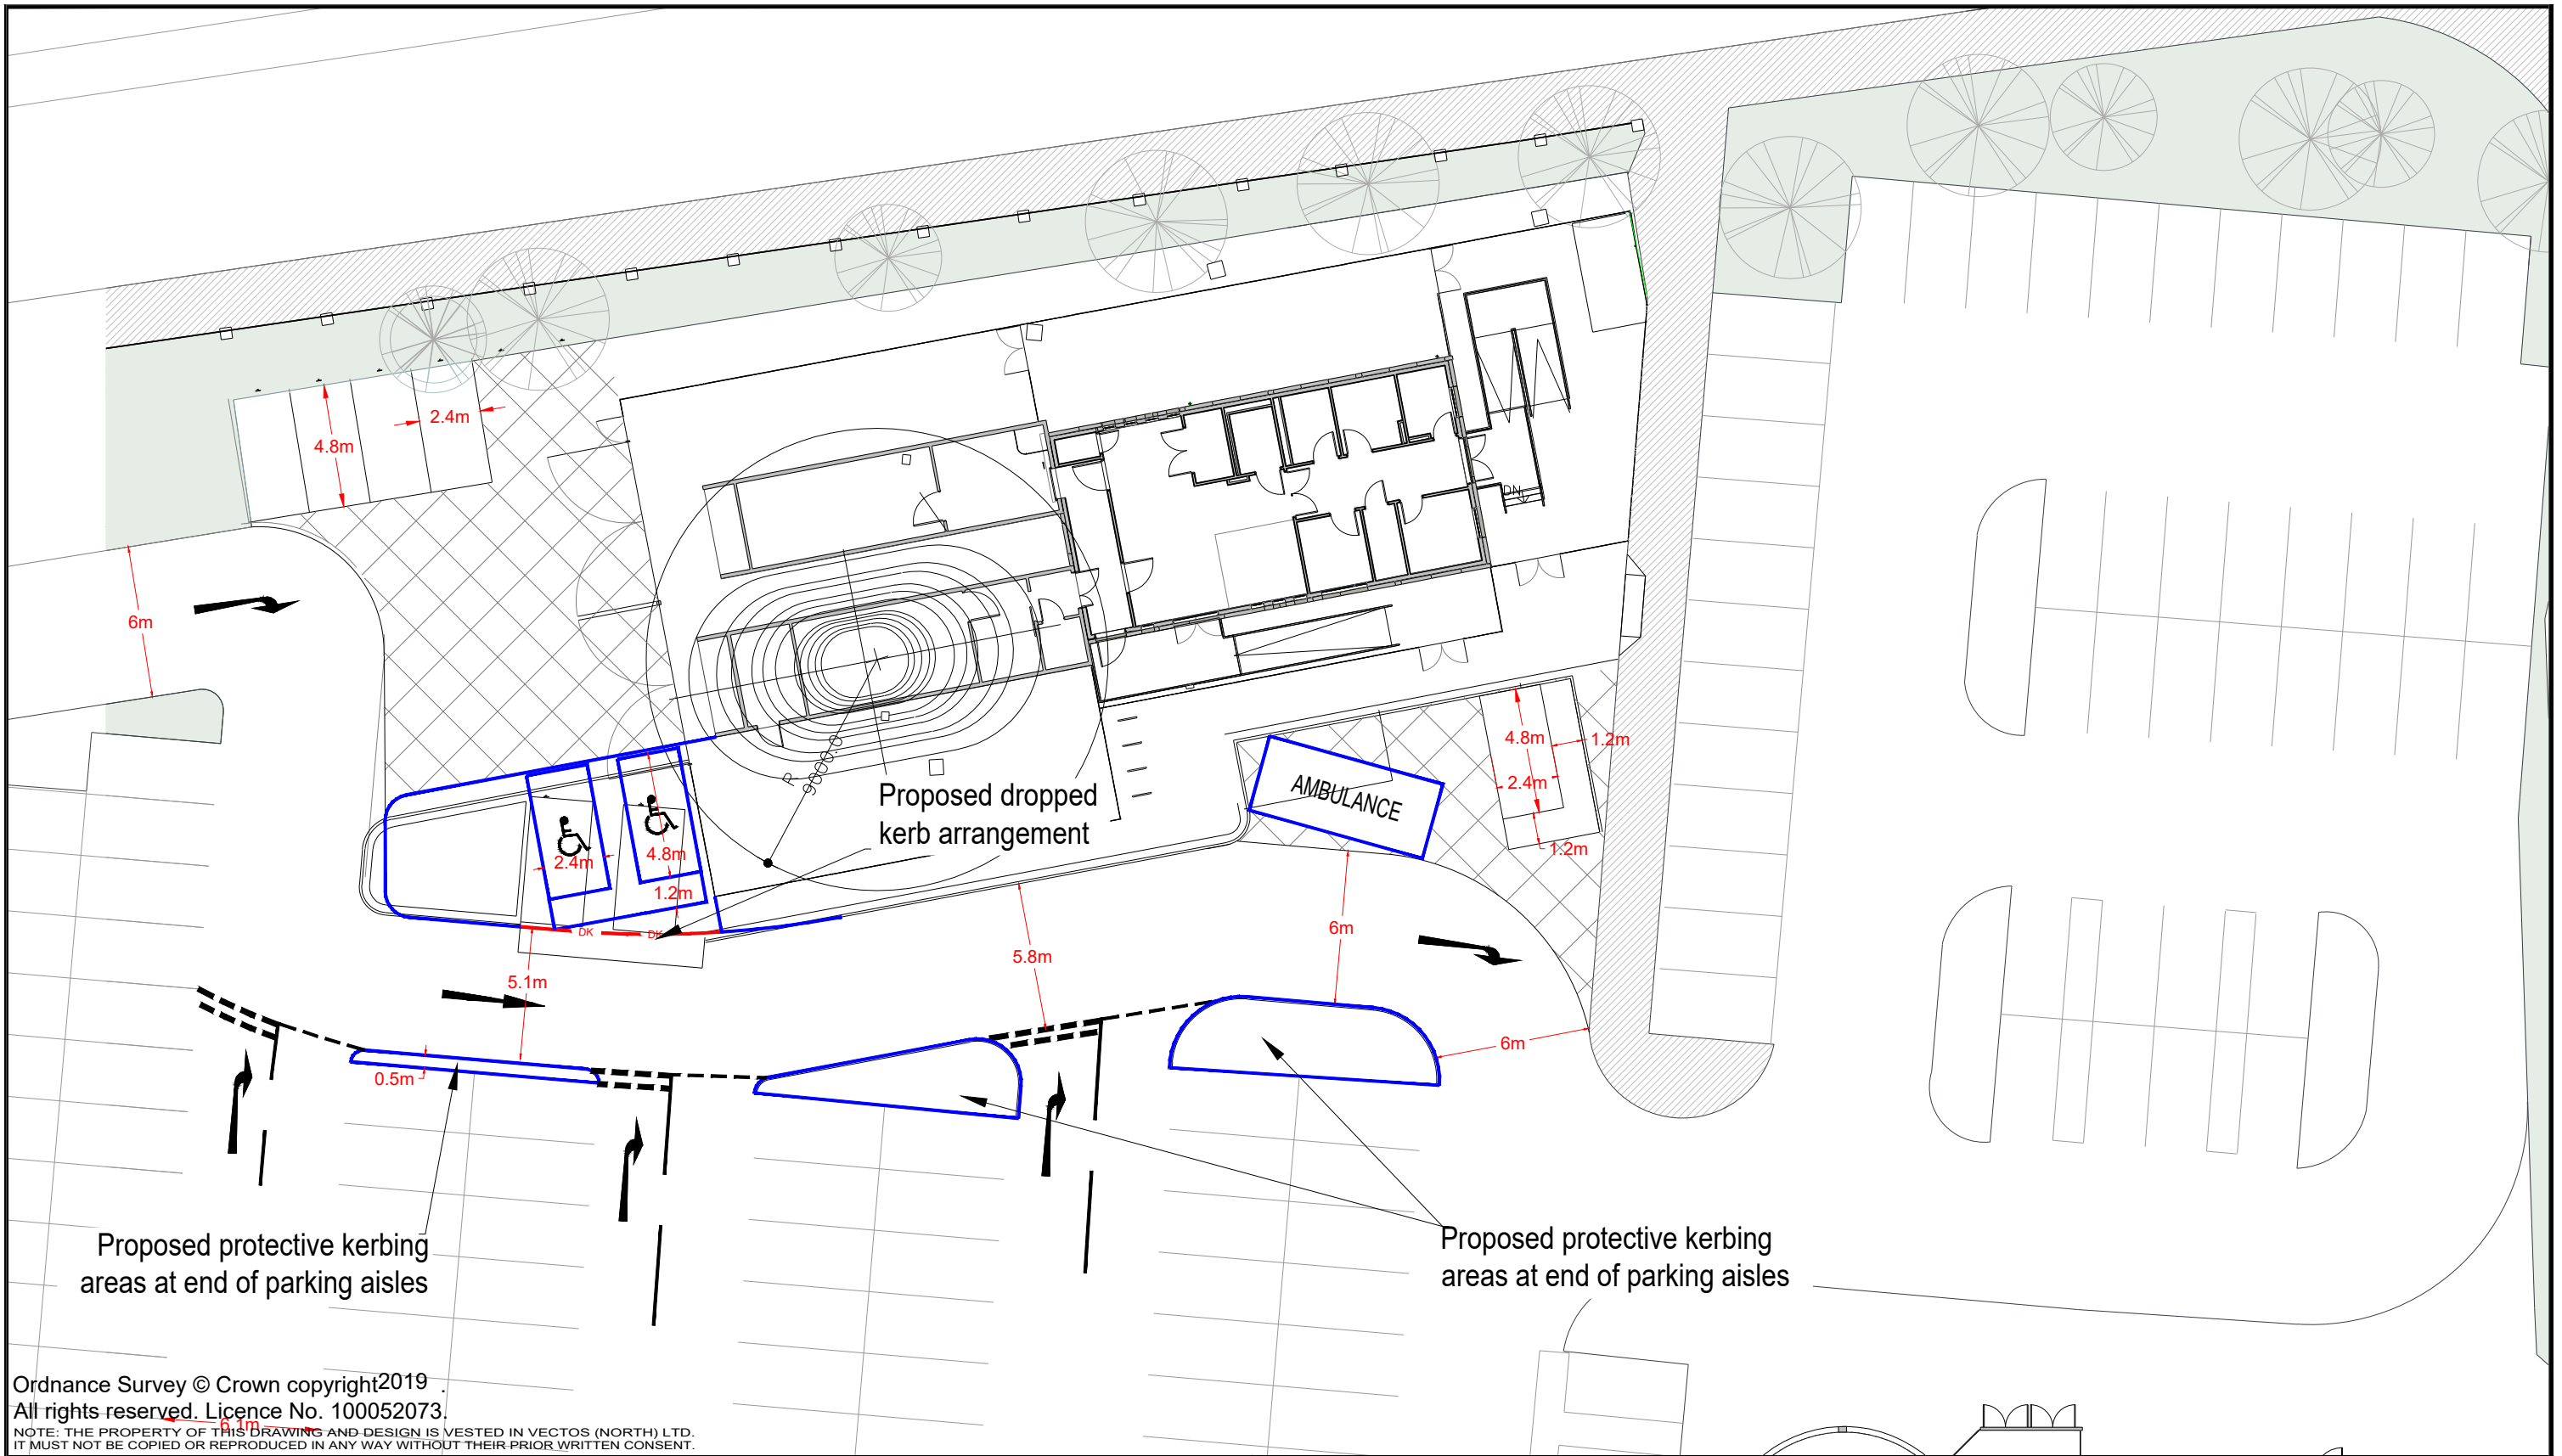

Ordnance Survey © Crown copyright 2019
All rights reserved. Licence No. 100052073.

NOTE: THE PROPERTY OF THIS DRAWING AND DESIGN IS VESTED IN VECTOS (NORTH) LTD.
IT MUST NOT BE COPIED OR REPRODUCED IN ANY WAY WITHOUT THEIR PRIOR WRITTEN CONSENT.

REV.	DETAILS	DRAWN	CHECKED	DATE
A	Site layout updated	WD	PT	16.04.24

Notes:

1. This is not a construction drawing and is intended for illustrative purposes only.
2. White lining is indicative only.



Community Diagnostics Centre, Harpurhey

Manchester University NHS Foundation Trust

General Arrangement



DRAWN: EG	CHECKED: PT	DATE: 29.02.24	SCALES: 1:250 at A3	DRAWING NUMBER: 432.002796.00001 - D100	REVISION: A
--------------	----------------	-------------------	------------------------	--	----------------