




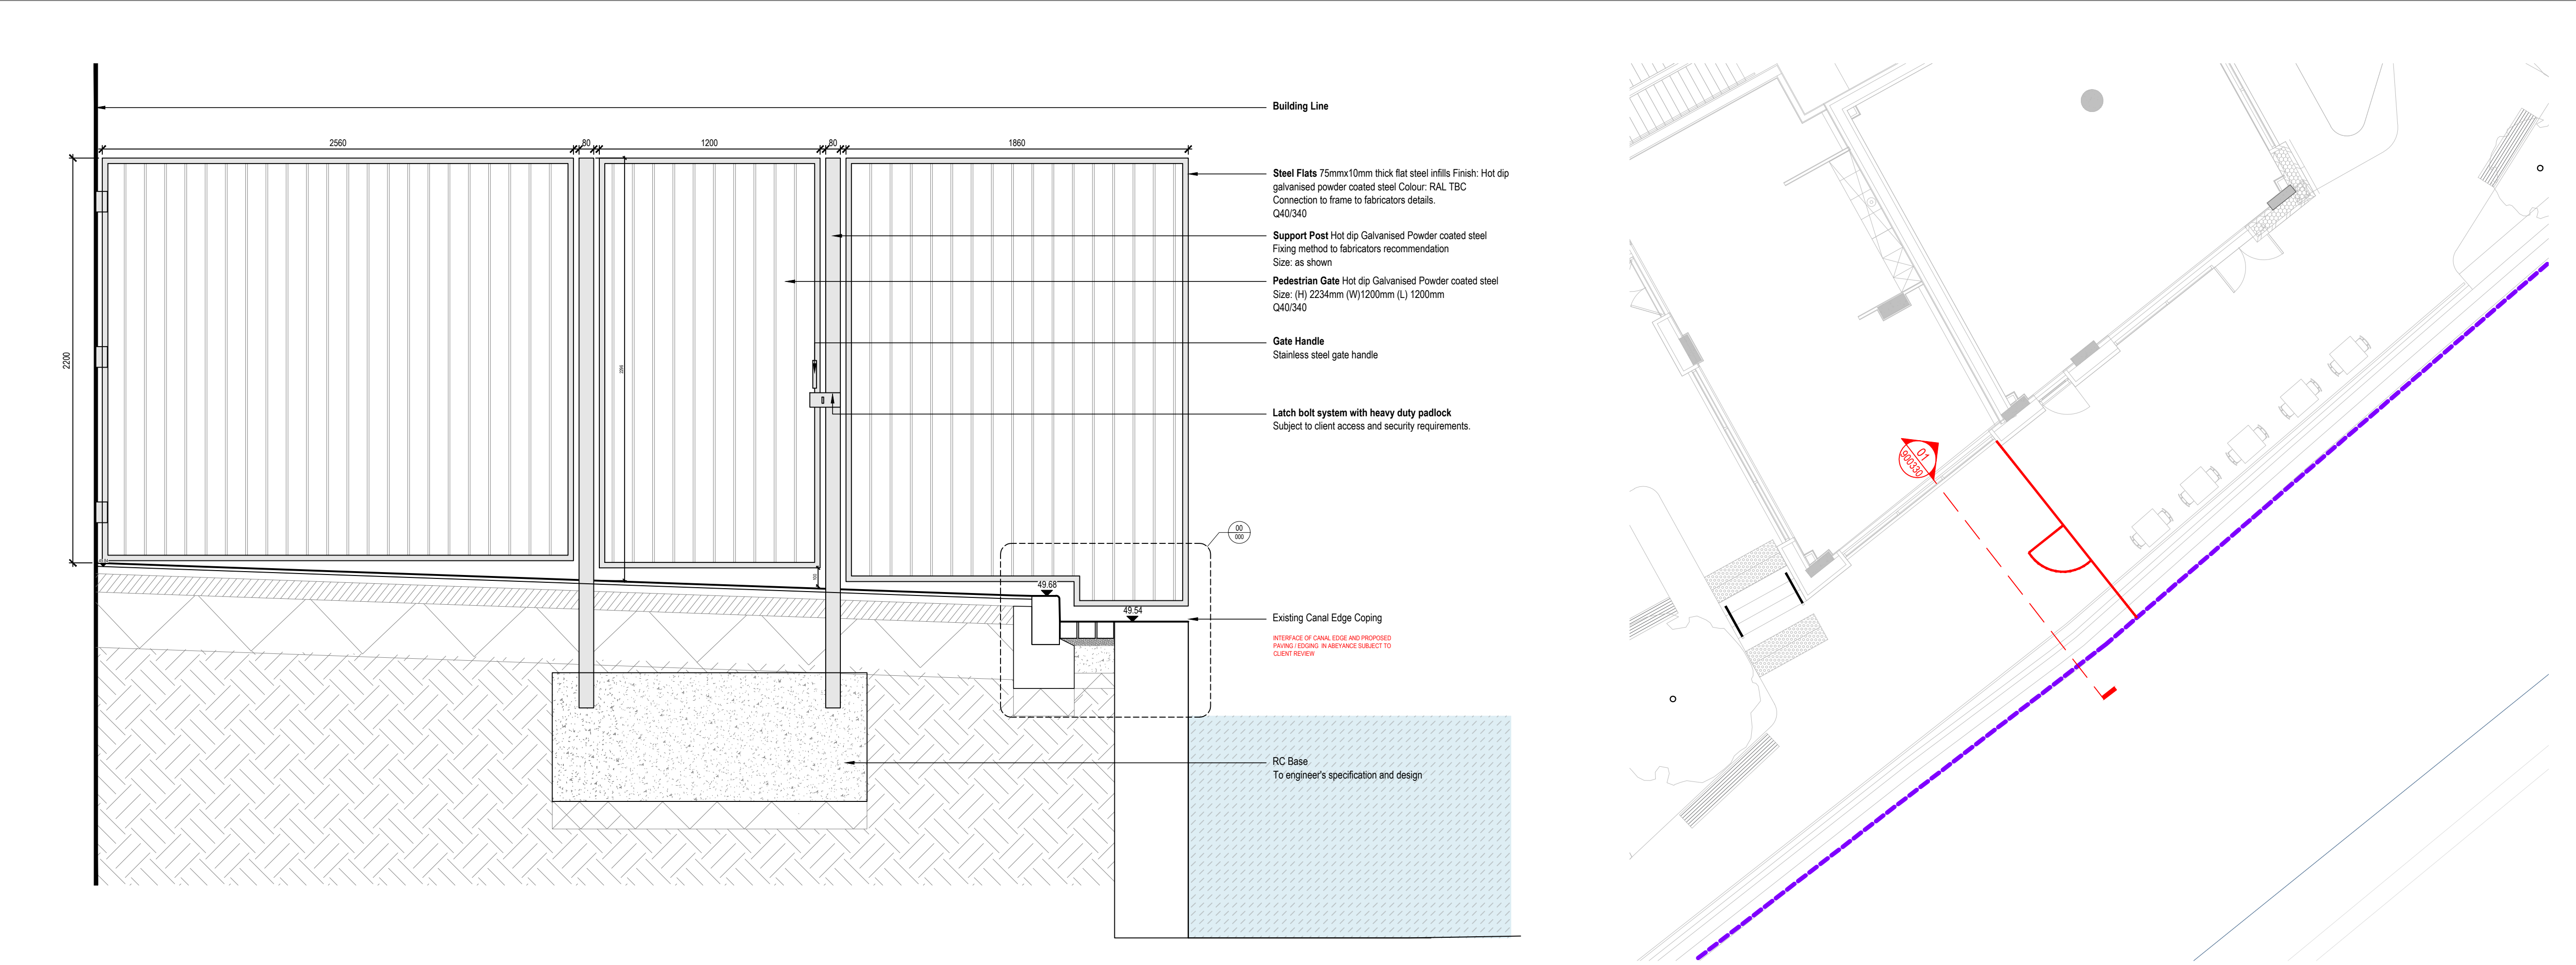


01
900330
B1 - Steel Fencing and Pedestrian Access Gate
Scale 1: 20 @A1

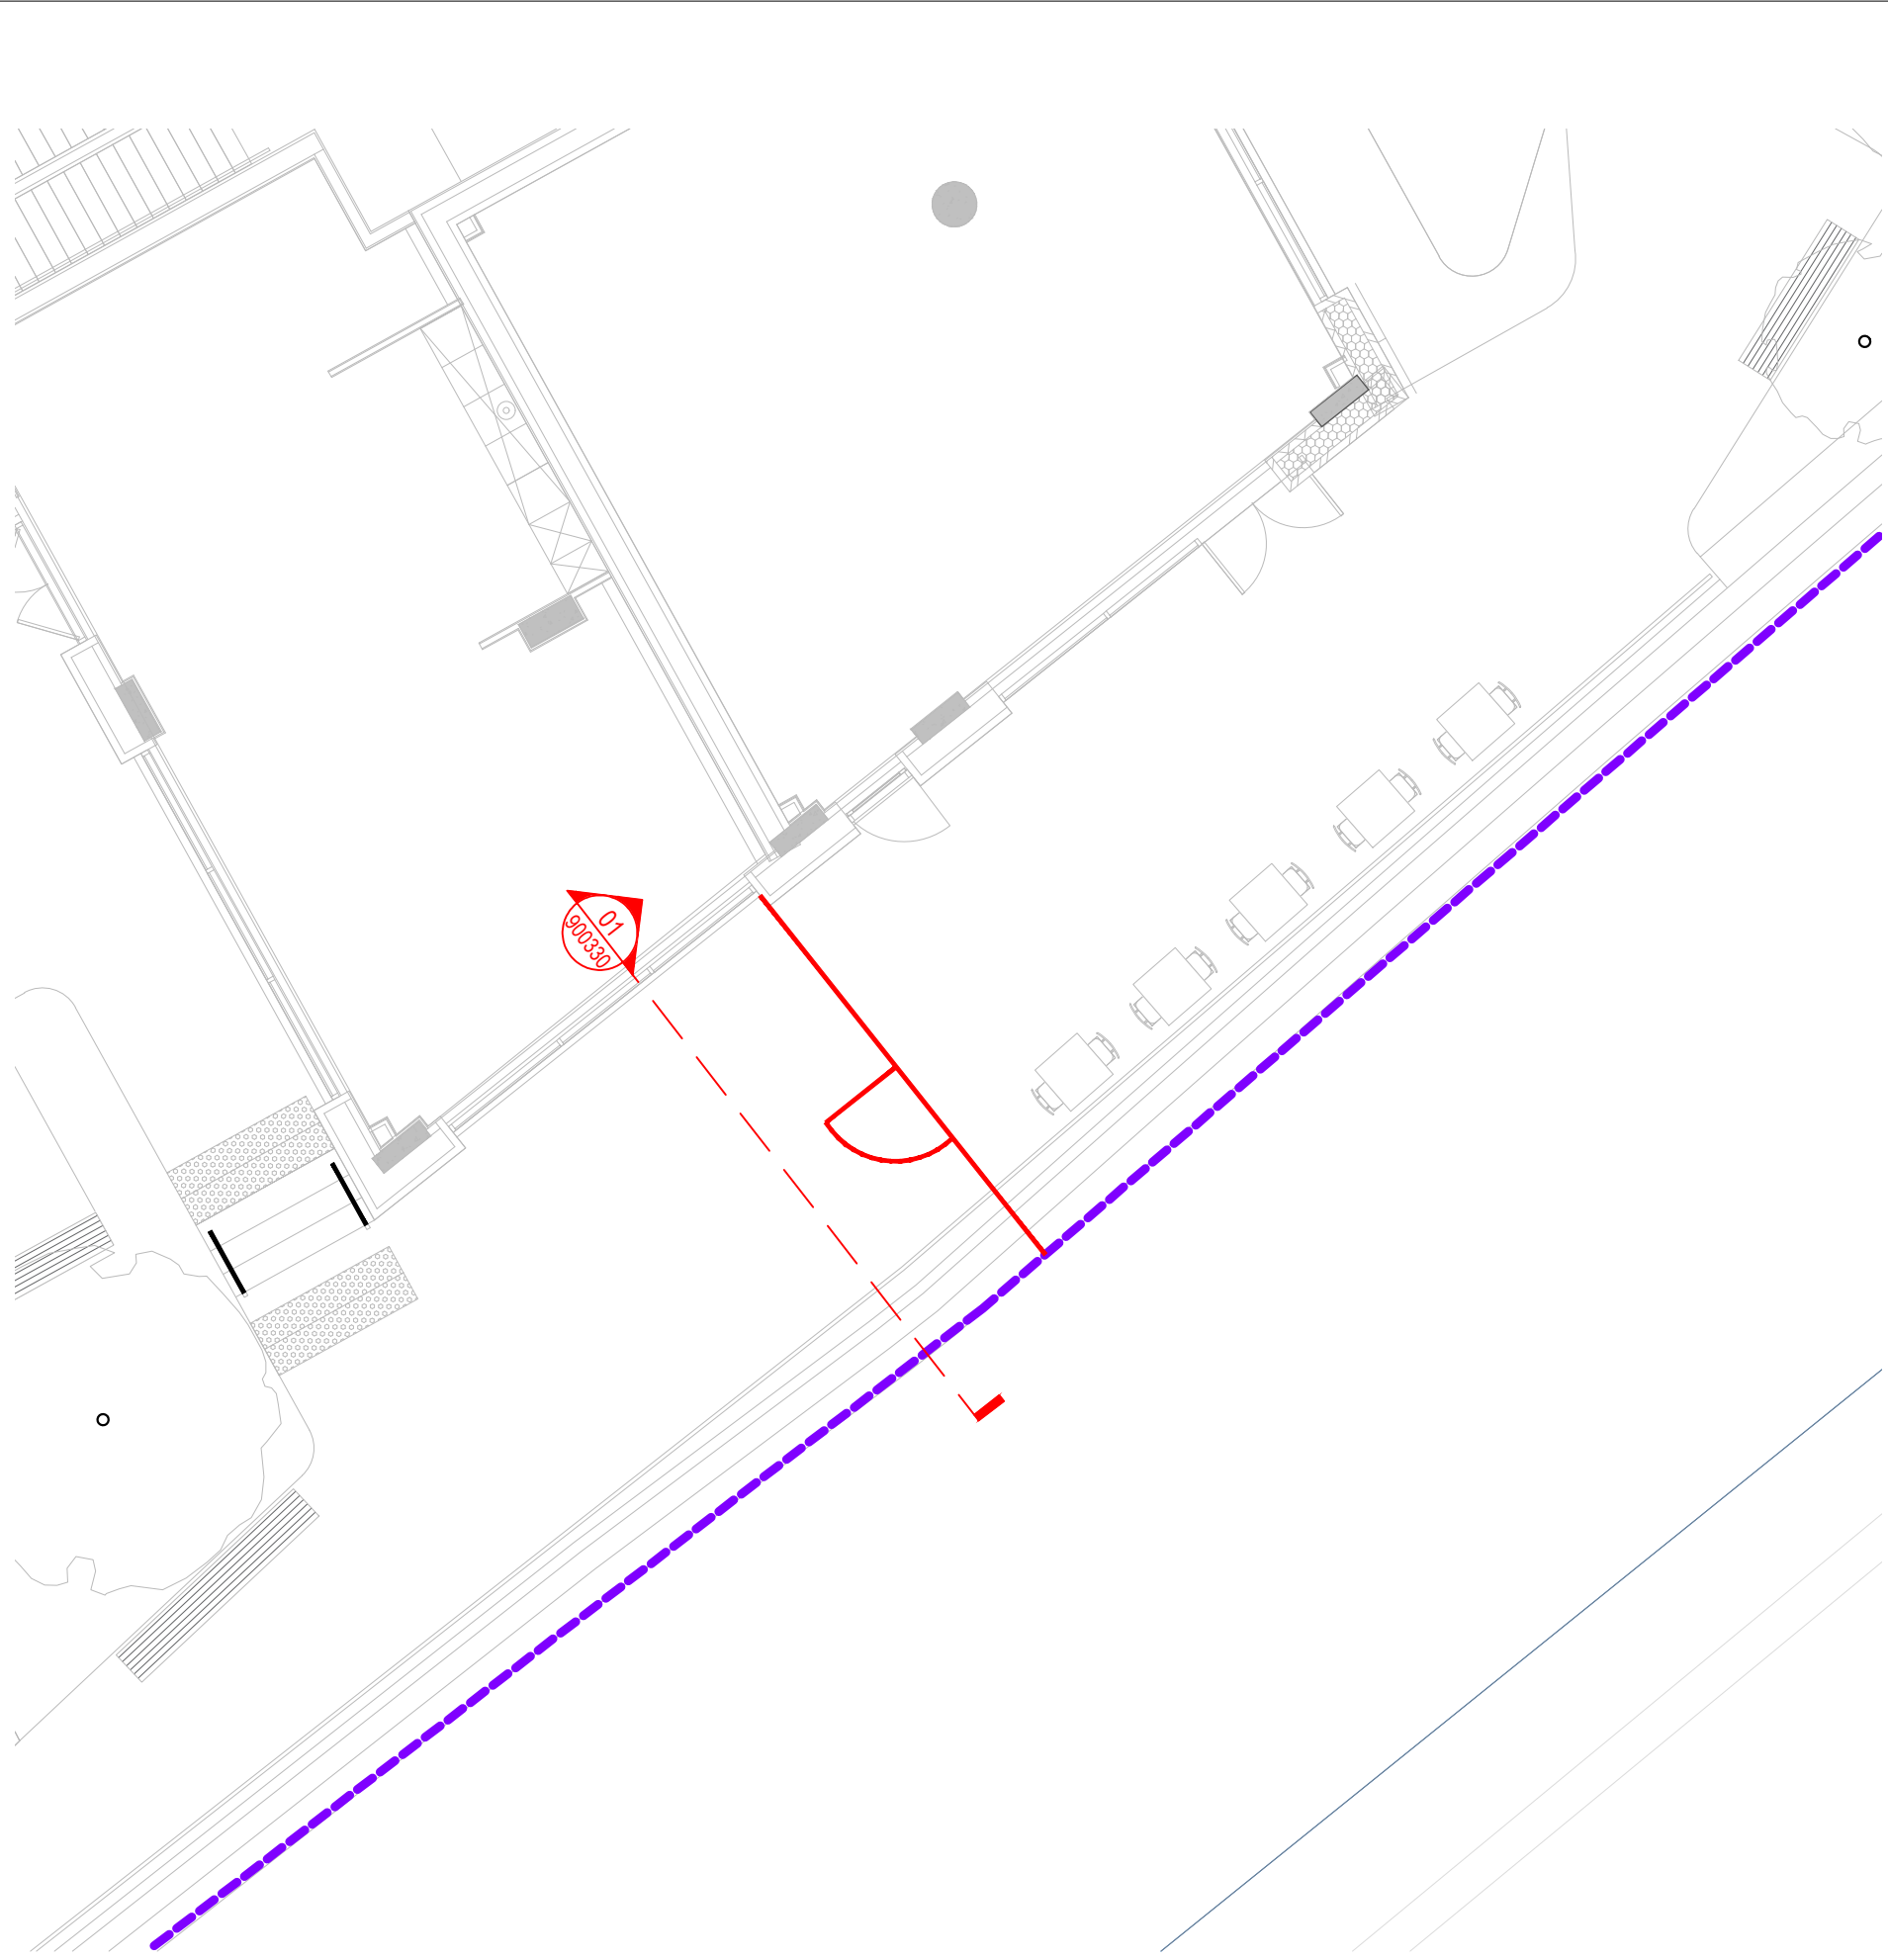

02
900330
B1 - Location Plan
Scale 1: 100 @A1

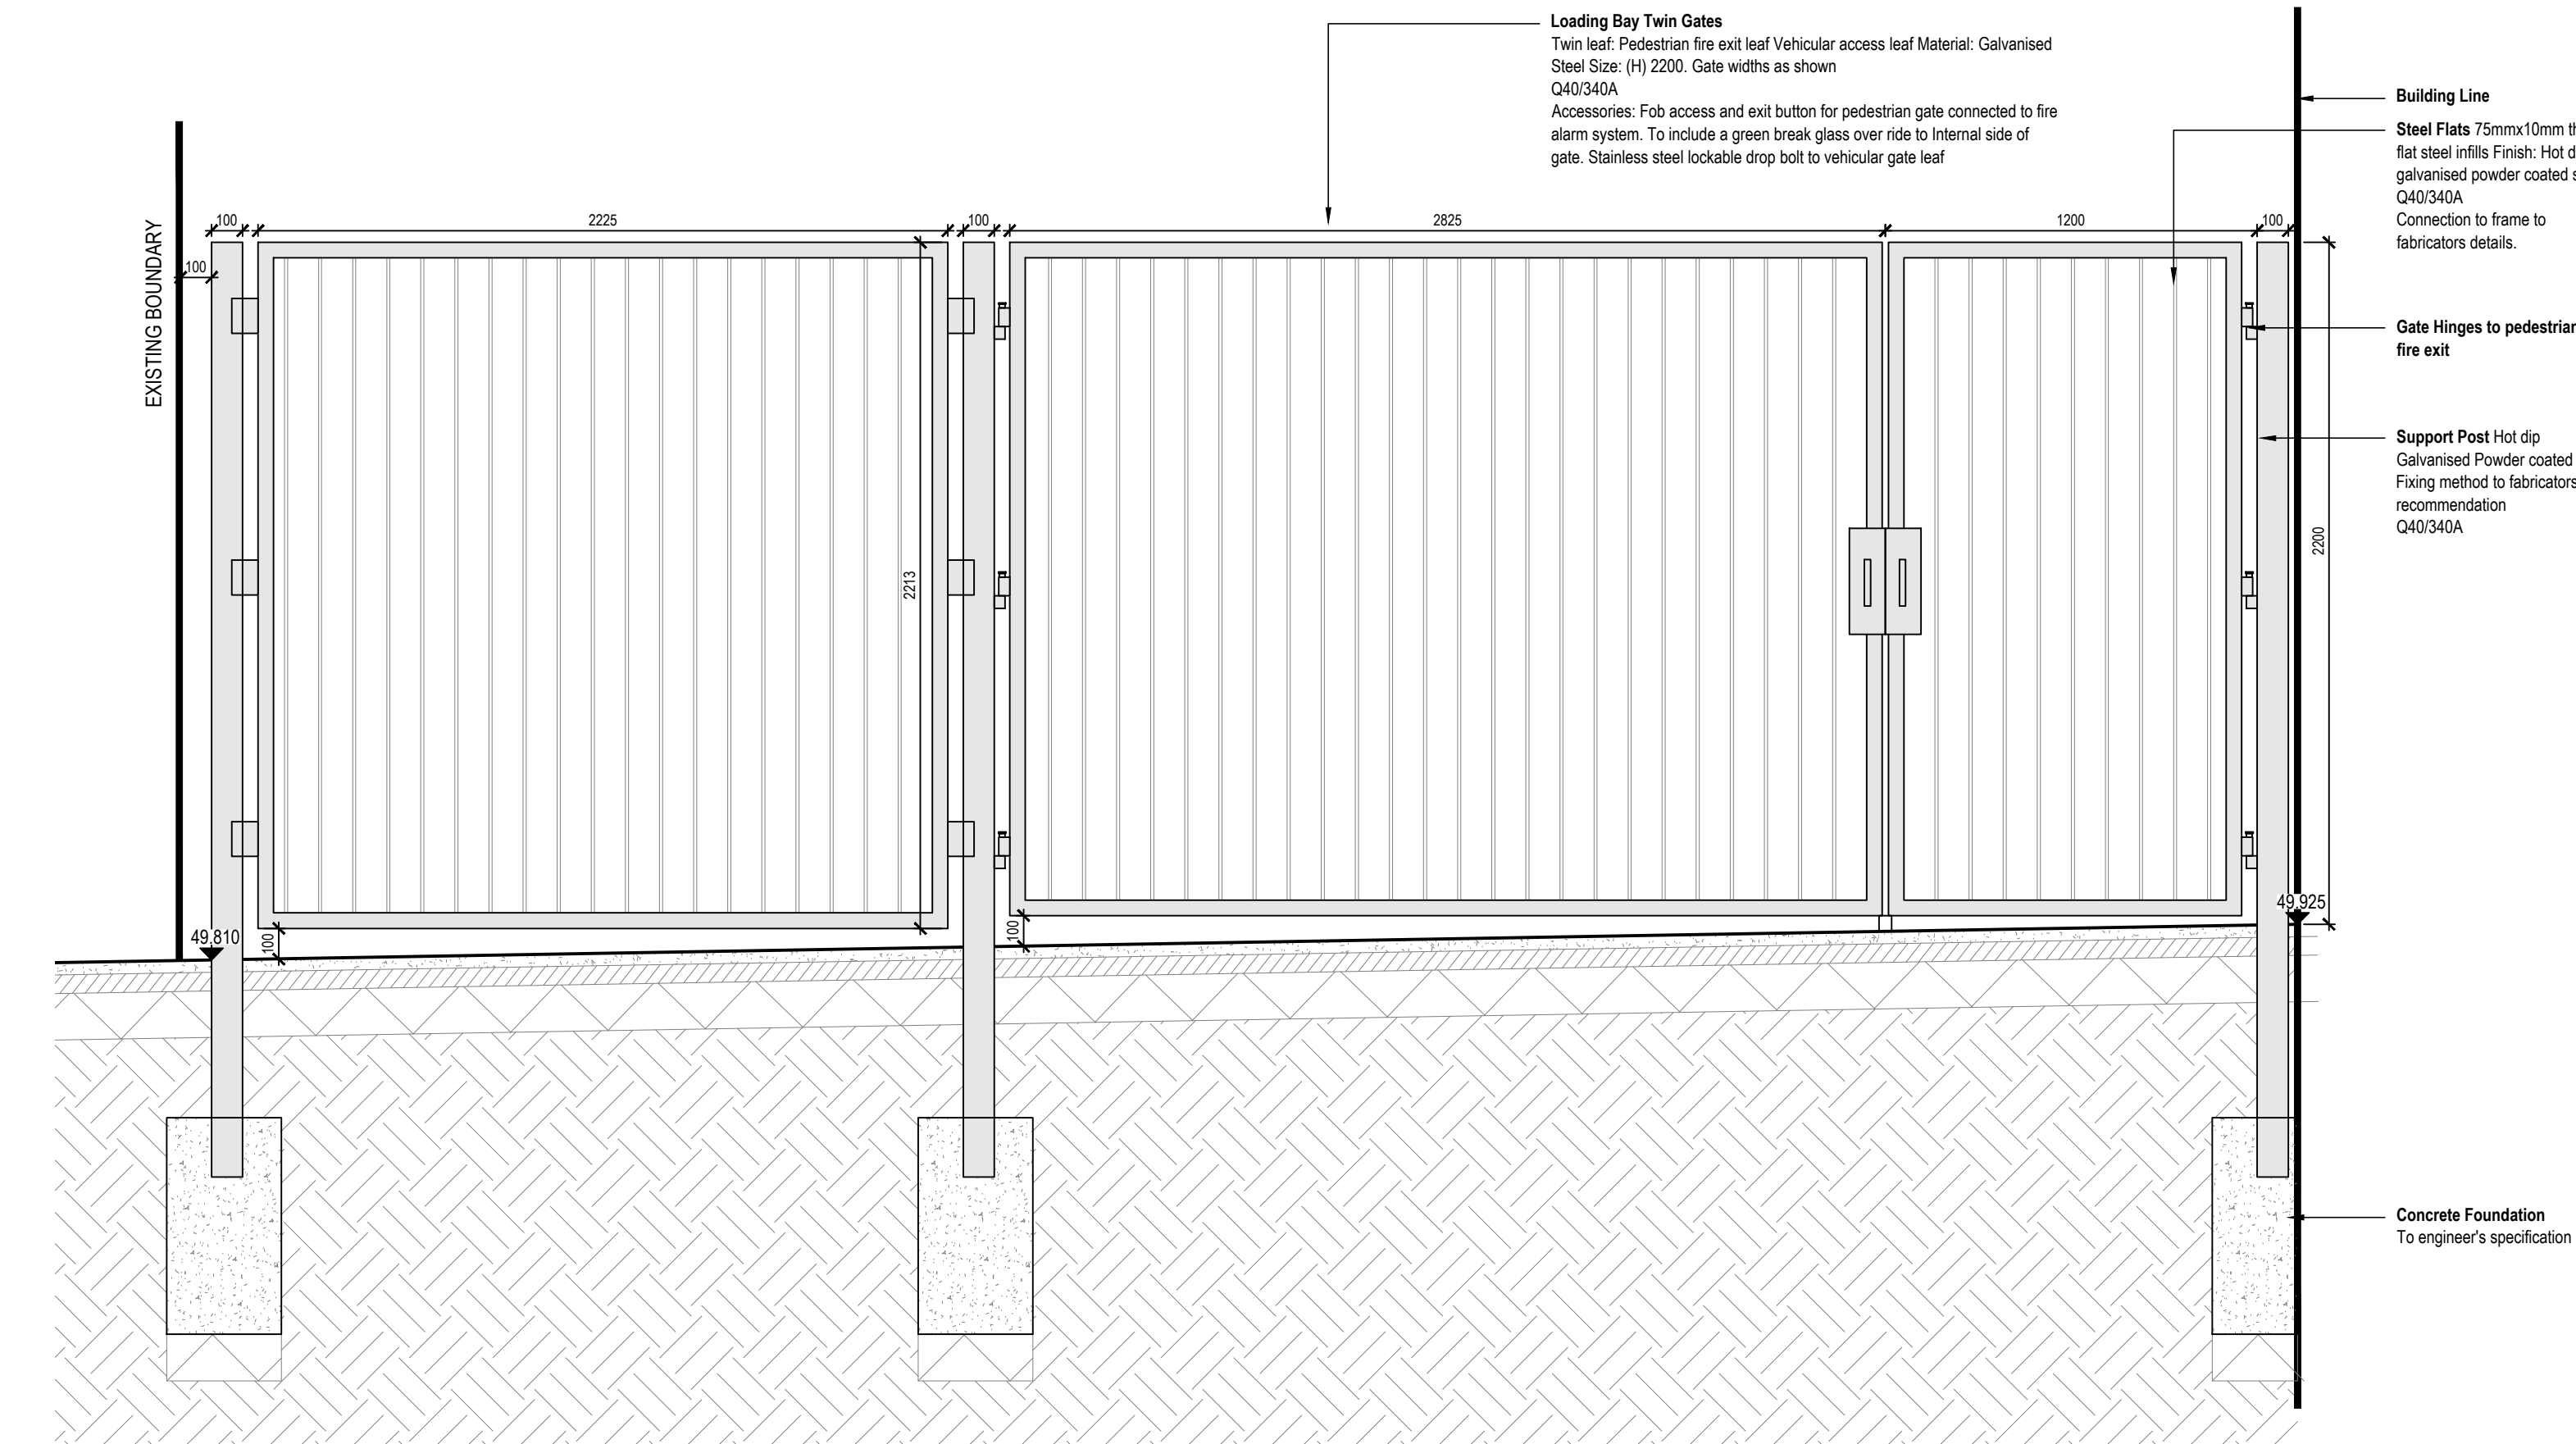

03
900330
B2 - Bespoke Steel Maintenance Access Gate
Scale 1: 20 @A1

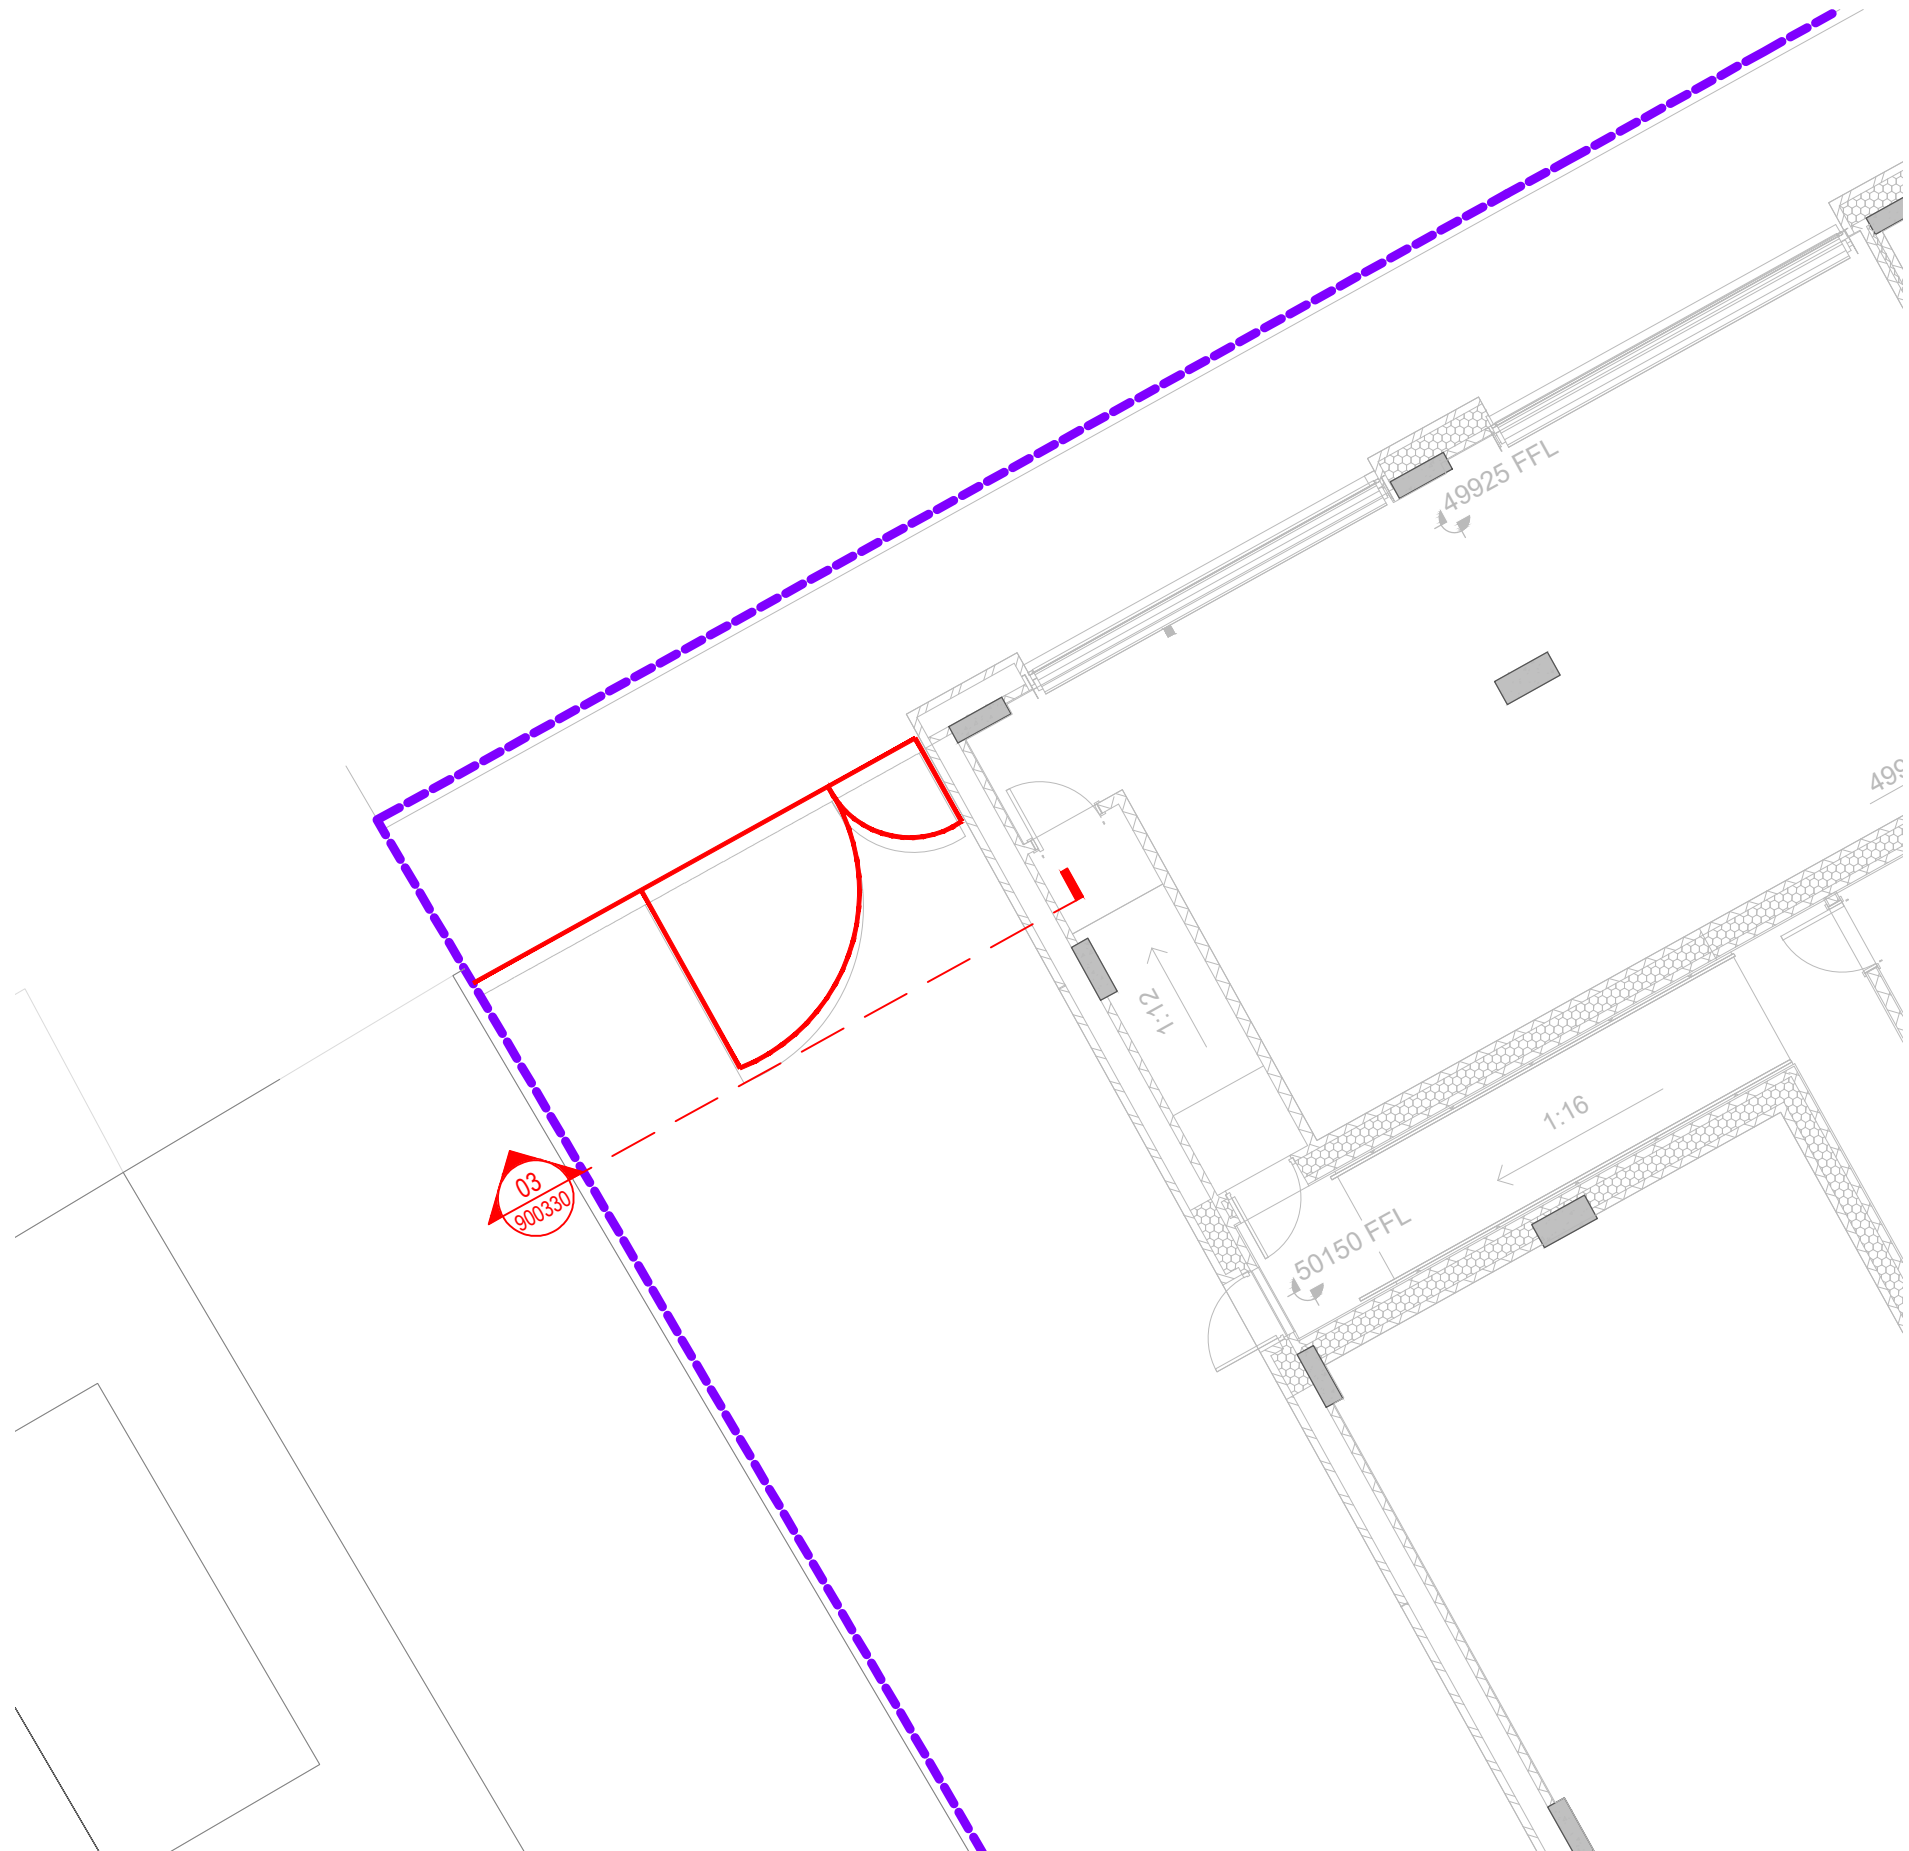

04
900330
B2 - Location Plan
Scale 1: 100 @A1

rev	details	by	date
P00	First Issue for Planning	CB	26.01.2024
P01	Stage 4 Issue	TH	04.07.2024

- Notes
- 1.0 Do not scale from drawing, use figured dimensions only
 - 1.1 All dimensions to be checked onsite
 - 1.2 This drawing to be read in conjunction with all other Gillespies drawings and specifications

Ordnance Information shown is reproduced from Ordnance Survey material with the permission of Ordnance Survey on behalf of the Controller of Her Majesty's Stationary Office @ Crown Copyright. Unauthorised reproduction infringes Crown Copyright and may lead to prosecution or civil proceedings. License No. 1000 17362

Project title

JERSEY WHARF, ANCOATS

Drawing title

FENCING DETAILS - ACCESS GATES 01

Purpose of Issue

STAGE 4

Scale

As shown @ A1

Drawn

CB

Date

26.01.2024

Checked

SB

Drawing number

EYJW-GIL-EX-00-DR-L-900330

Revision

P01

Drawing Status

S3 - REVIEW AND COMMENT

Client

John Sisk & Son Limited

BUILDERS
SISK
CONTRACTORS

Gillespies

5th Floor, Phoenix House, 3 South Parade, Leeds, LS1 5DZ
P: 0113 247 0550 F: 0113 247 0550 E: design.team@gillespies.co.uk