



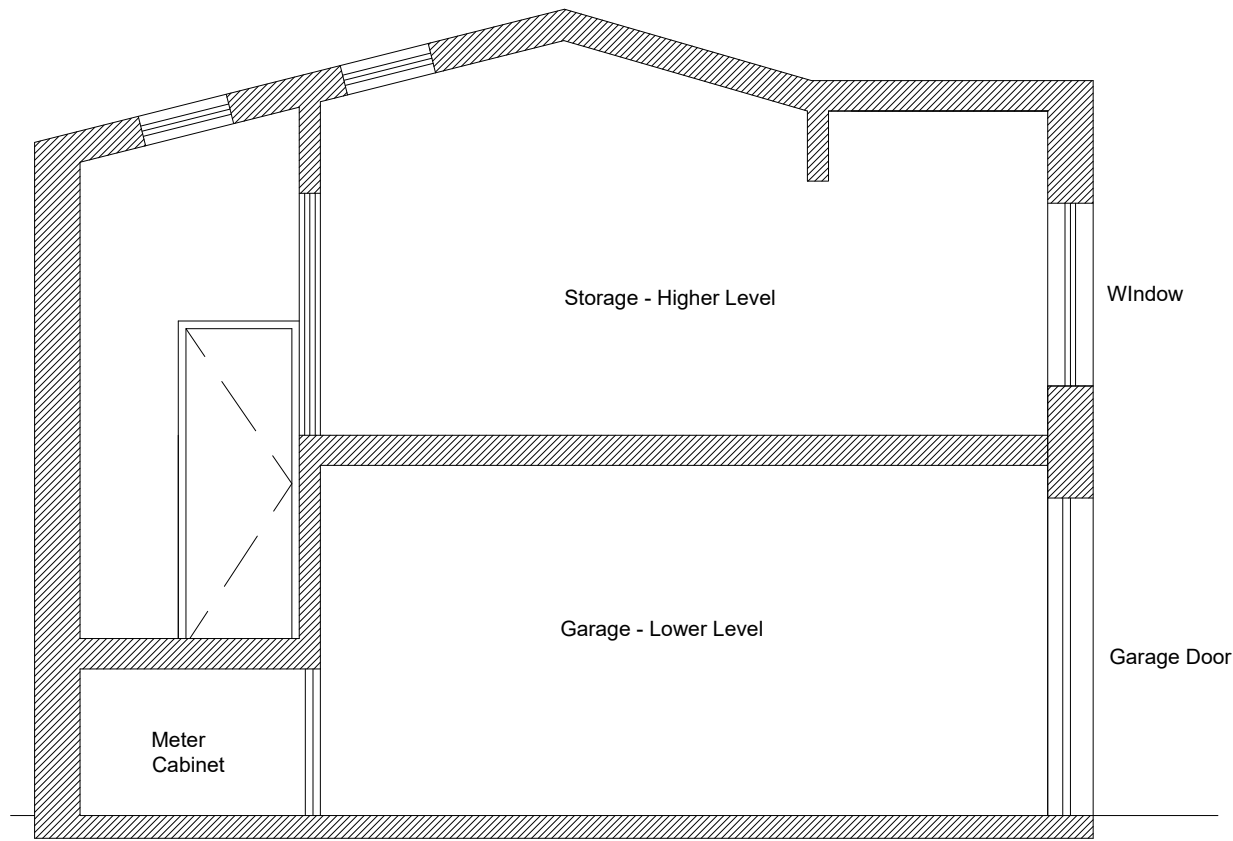

EXISTING SECTION

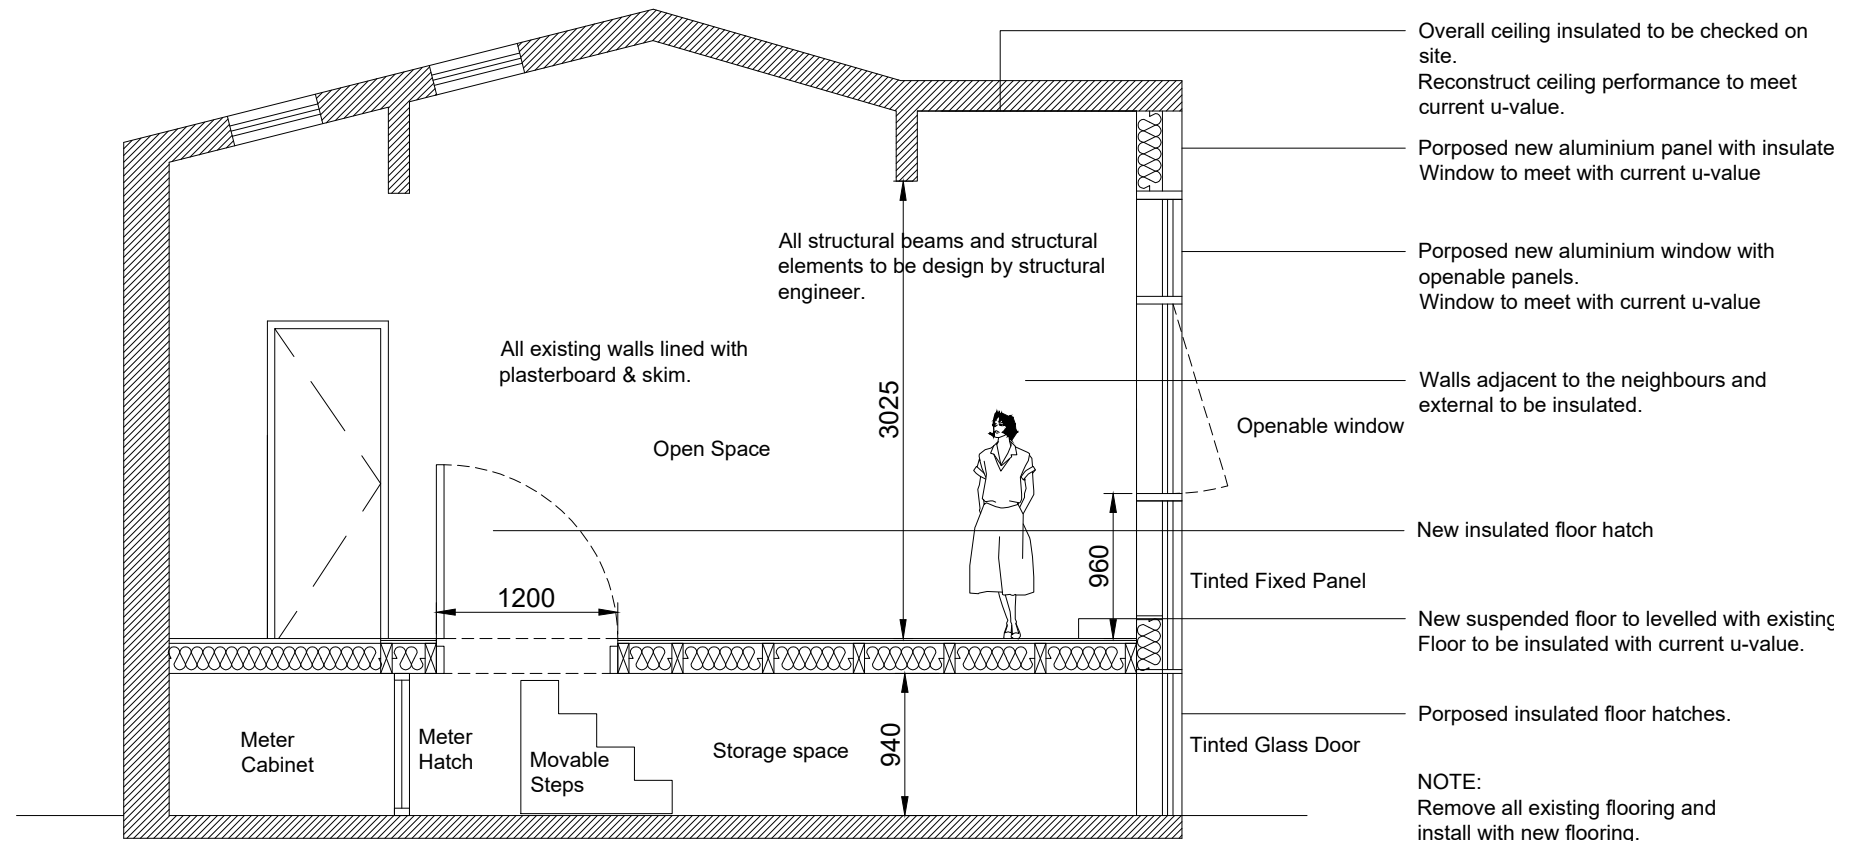

PROPOSED SECTION

General Notes

All site dimensions shall be verified by the Contractor on site prior to commencing any works.

Do not scale from this drawing.

Only work to written dimensions.

This drawing is property of EBB Limited and copyright is reserved by them. The drawing is not to be copied or disclosed by or to any unauthorised persons without the prior written consent of EBB Limited.

P2	Second Issue	05/04/24
P1	First Issue	17/02/24
Mod	Description	Date
REVISION:		

DATE: 17/08/21

DRAWN BY: JJ

SCALE 1:50 (A3)

10 Meridian Place
West Didsbury
M20 2QF

PROJECT: Garage Refurbishment

CLIENT: MR IMAD SALAM

TITLE: EXISTING & PROPOSED SECTIONS

DRG No. EBB389-01-006 P2