



KEY PLAN MECH. VENT. LOCATIONS:

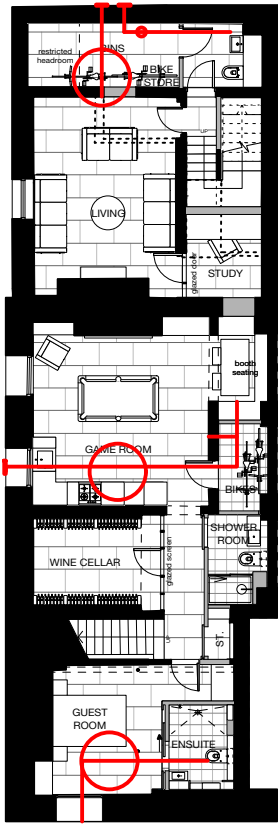

BASEMENT

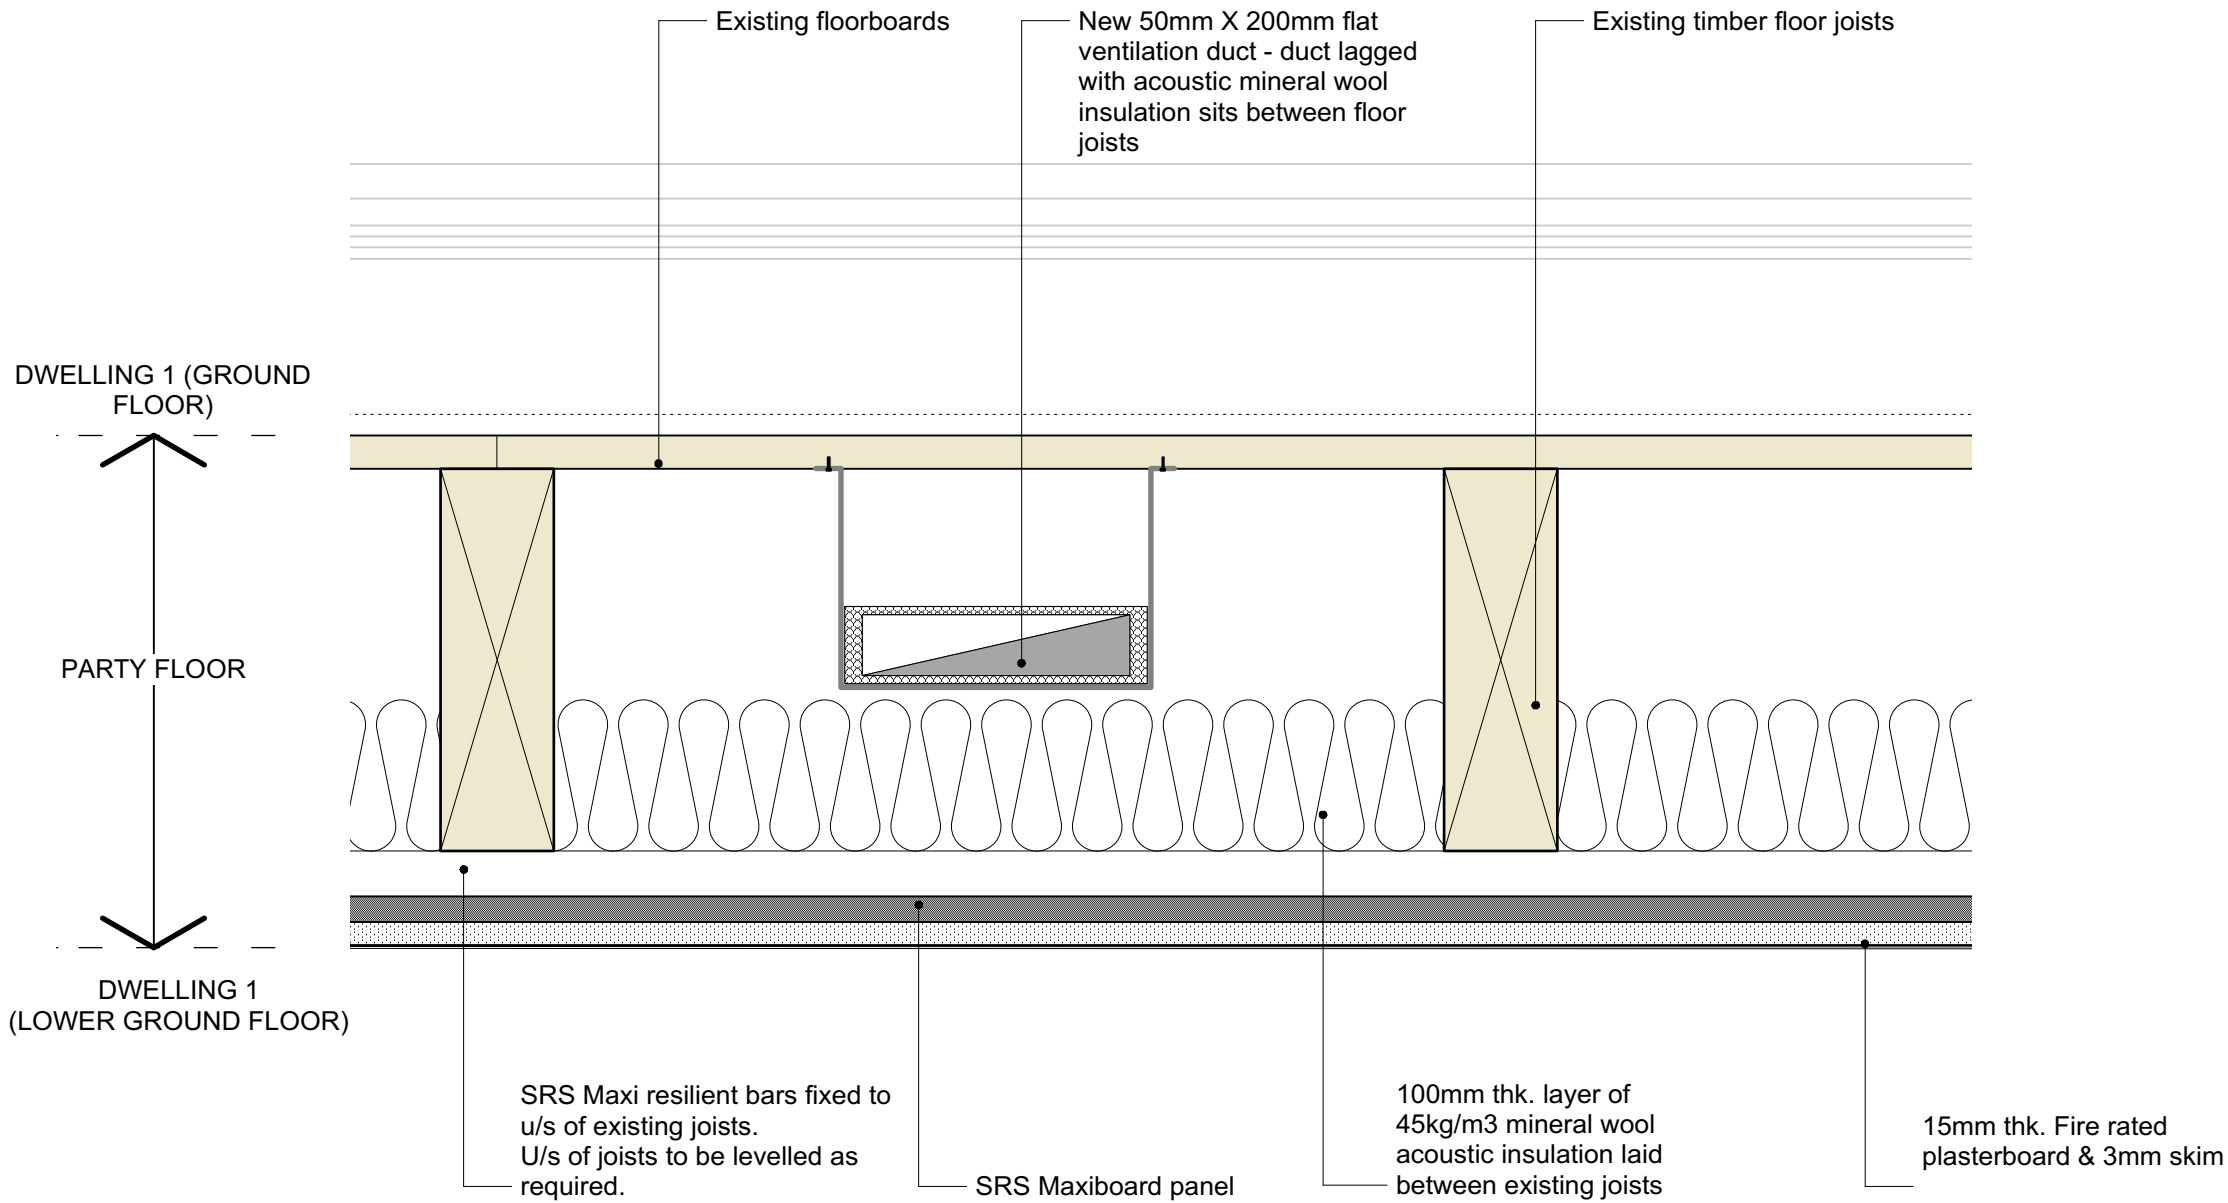

Note: SRS Maxi 60 Ceiling System meets Part E of the Building Regs and provides 1hr fire resistance with no additional floor treatment.

MECHANICAL VENTILATION DUCT- TYPE B

1:20 & 1:5 @ A3

CONSTRUCTION

© Copyright Ollier Smurthwaite Architects

DO NOT SCALE FROM DRAWING. WORK TO FIGURED DIMENSIONS ONLY. ALL DIMENSIONS TO BE CHECKED BY CONTRACTOR/FABRICATOR PRIOR TO CONSTRUCTION
REPORT ALL DISCREPANCIES TO THE ARCHITECT
TO BE READ IN CONJUNCTION AND COORDINATED WITH STRUCTURAL & SERVICE ENGINEERS DRAWINGS AND ALL OTHER ARCHITECTS PLANS INCLUDING WRITTEN SPECIFICATION **A665_T_SPEC**

REVISION	DATE	DESCRIPTION
----------	------	-------------

CLIENT: LEASING OPTIONS LTD

PROJECT: PROPOSED RESIDENTIAL DEVELOPMENT

ADDRESS: 28 ST JOHN, MANCHETSER, M3 4DJ

DRAWING TITLE: MECHANICAL VENTILATION DUCT- TYPE B

SCALE: 1:20 & 1:5 @ A3

DATE: APRIL 2024

DRAWING NO: A665_C_3011

OLLIER SMURTHWAITE ARCHITECTS

40 King Street, Manchester, M2 6BA

T 0161 883 0838

F 0161 883 0839

E mail@olliersmurthwaite.com