

LEGEND

 OUT OF DEMISE

 EXISTING WALLS

 OUTSIDE ARCHITECTURAL SCOPE

 OUTSIDE DEMISE

NOTE 2:
REFER TO DRAWING 1367.P.2.299 AND DESIGN AND ACCESS STATEMENT FOR FINISHES


NOTE 3:

THE HIGHLIGHT STRUCTURAL ELEMENTS RELATE TO THE STRUCTURAL WORKS REQUIRED FOR THE REMOVAL OF THE HIGH LEVEL CONCRETE SLAB FOUND DURING THE OPENING UP WORKS. PLEASE REFER TO STRUCTURAL ENGINEER DRAWINGS FOR DETAIL ON THE STRUCTURE.

THE STRUCTURAL WORKS WILL PROVIDE AN OPEN PLAN AS PER THE ORIGINAL SCHEME, PLEASE REFER TO DESIGN AND ACCESS STATEMENT FOR DETAIL.



JOB NUMBER: 1357
CREATED DATE: 22.04.24
DRAWN BY: PG
SCALE: 1:50@A0; 1:100@A2

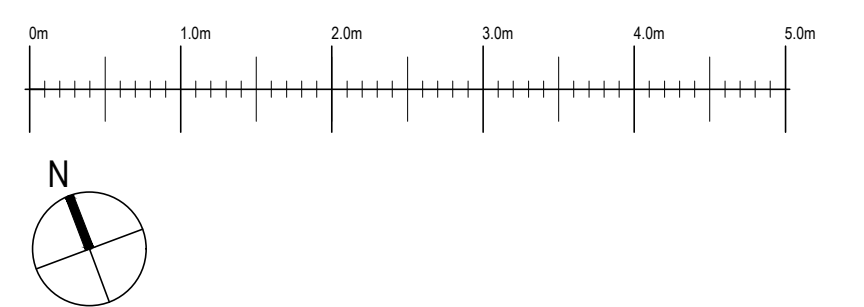

REV:	DATE:	DESCRIPTION:	BY:
A	25.06.24	REV PLANNING APPLICATION	PG
B	17.07.24	REV PLANNING APPLICATION	PG