


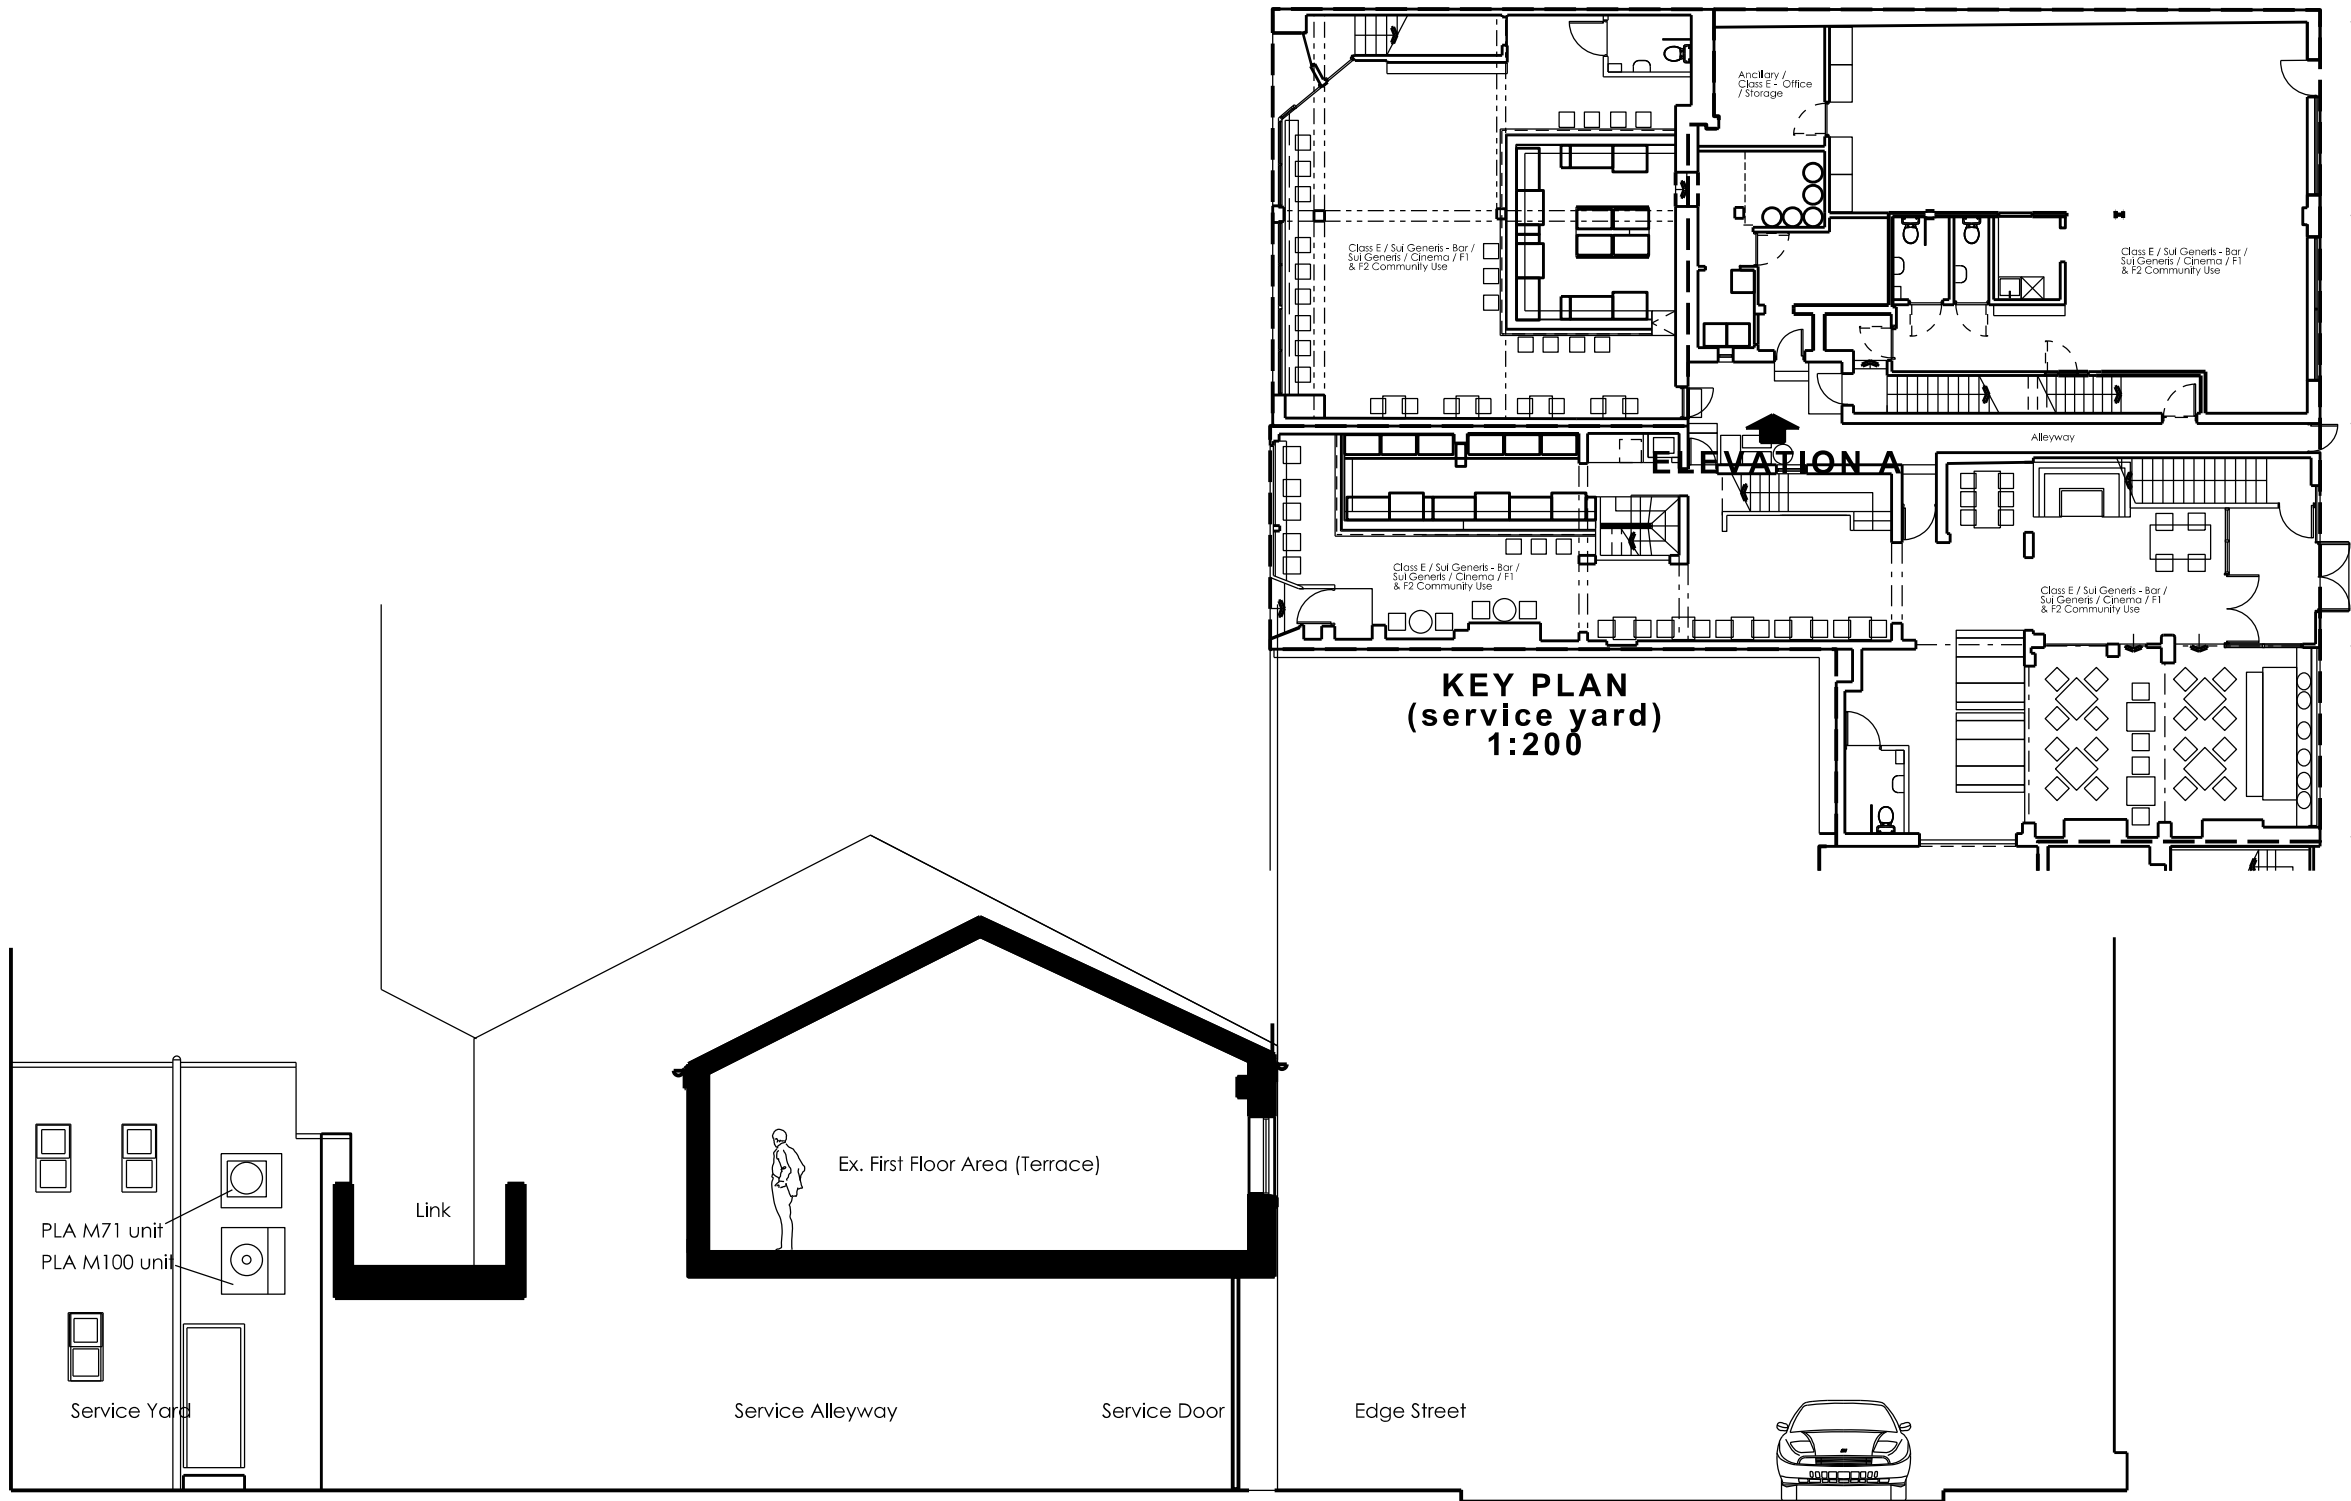

ELEVATION A (service yard)

Revisions / Notes			
All dimensions to be as noted (to be checked on site prior to manufacture). Do not scale of this drawing. Report any discrepancies to the Architect / CA immediately. This drawing is copyright of GA Studio Ltd, drawings are not to be reproduced without written consent.			
REV	DATE	BY	DESCRIPTION

GA Studio
mail@gastudio.co.uk
www.gastudio.co.uk
tel. 0161 835 3538
Architects / Masterplanning / Urban Design / Interiors



DEFAQTO LEISURE LTD, MANCHESTER
39-41 Thomas Street Rear Service Yard Elevation
New Condenser Location
Project No - 24-03 | DWG No - L(-3)001 | JUN 24

REV - P01
by - ZH
check - MJG
1:100 @ A3

