

BRAND NAME
JO MALONE LONDON

PROJECT NAME
JML_FSS - MANCHESTER

DRAWING TITLE
PROPOSED FIRST FLOOR GA
PLAN

DRAWING NUMBER
ID1068595705 23

DATE
19/12/23 REVISION NO.
G


DRAWN BY
ADE SHOKUNBI SCALE
1:55@A3

REVISION NOTES

REVISION NO. G
DATE: 18/07/24
REQUESTED BY: XXXXX
DESCRIPTION:
(1)

REVISION NO. X
DATE: XX/XX/XX
REQUESTED BY: XXXXX
DESCRIPTION:

REVISION NO. X
DATE: XX/XX/XX
REQUESTED BY:
DESCRIPTION:

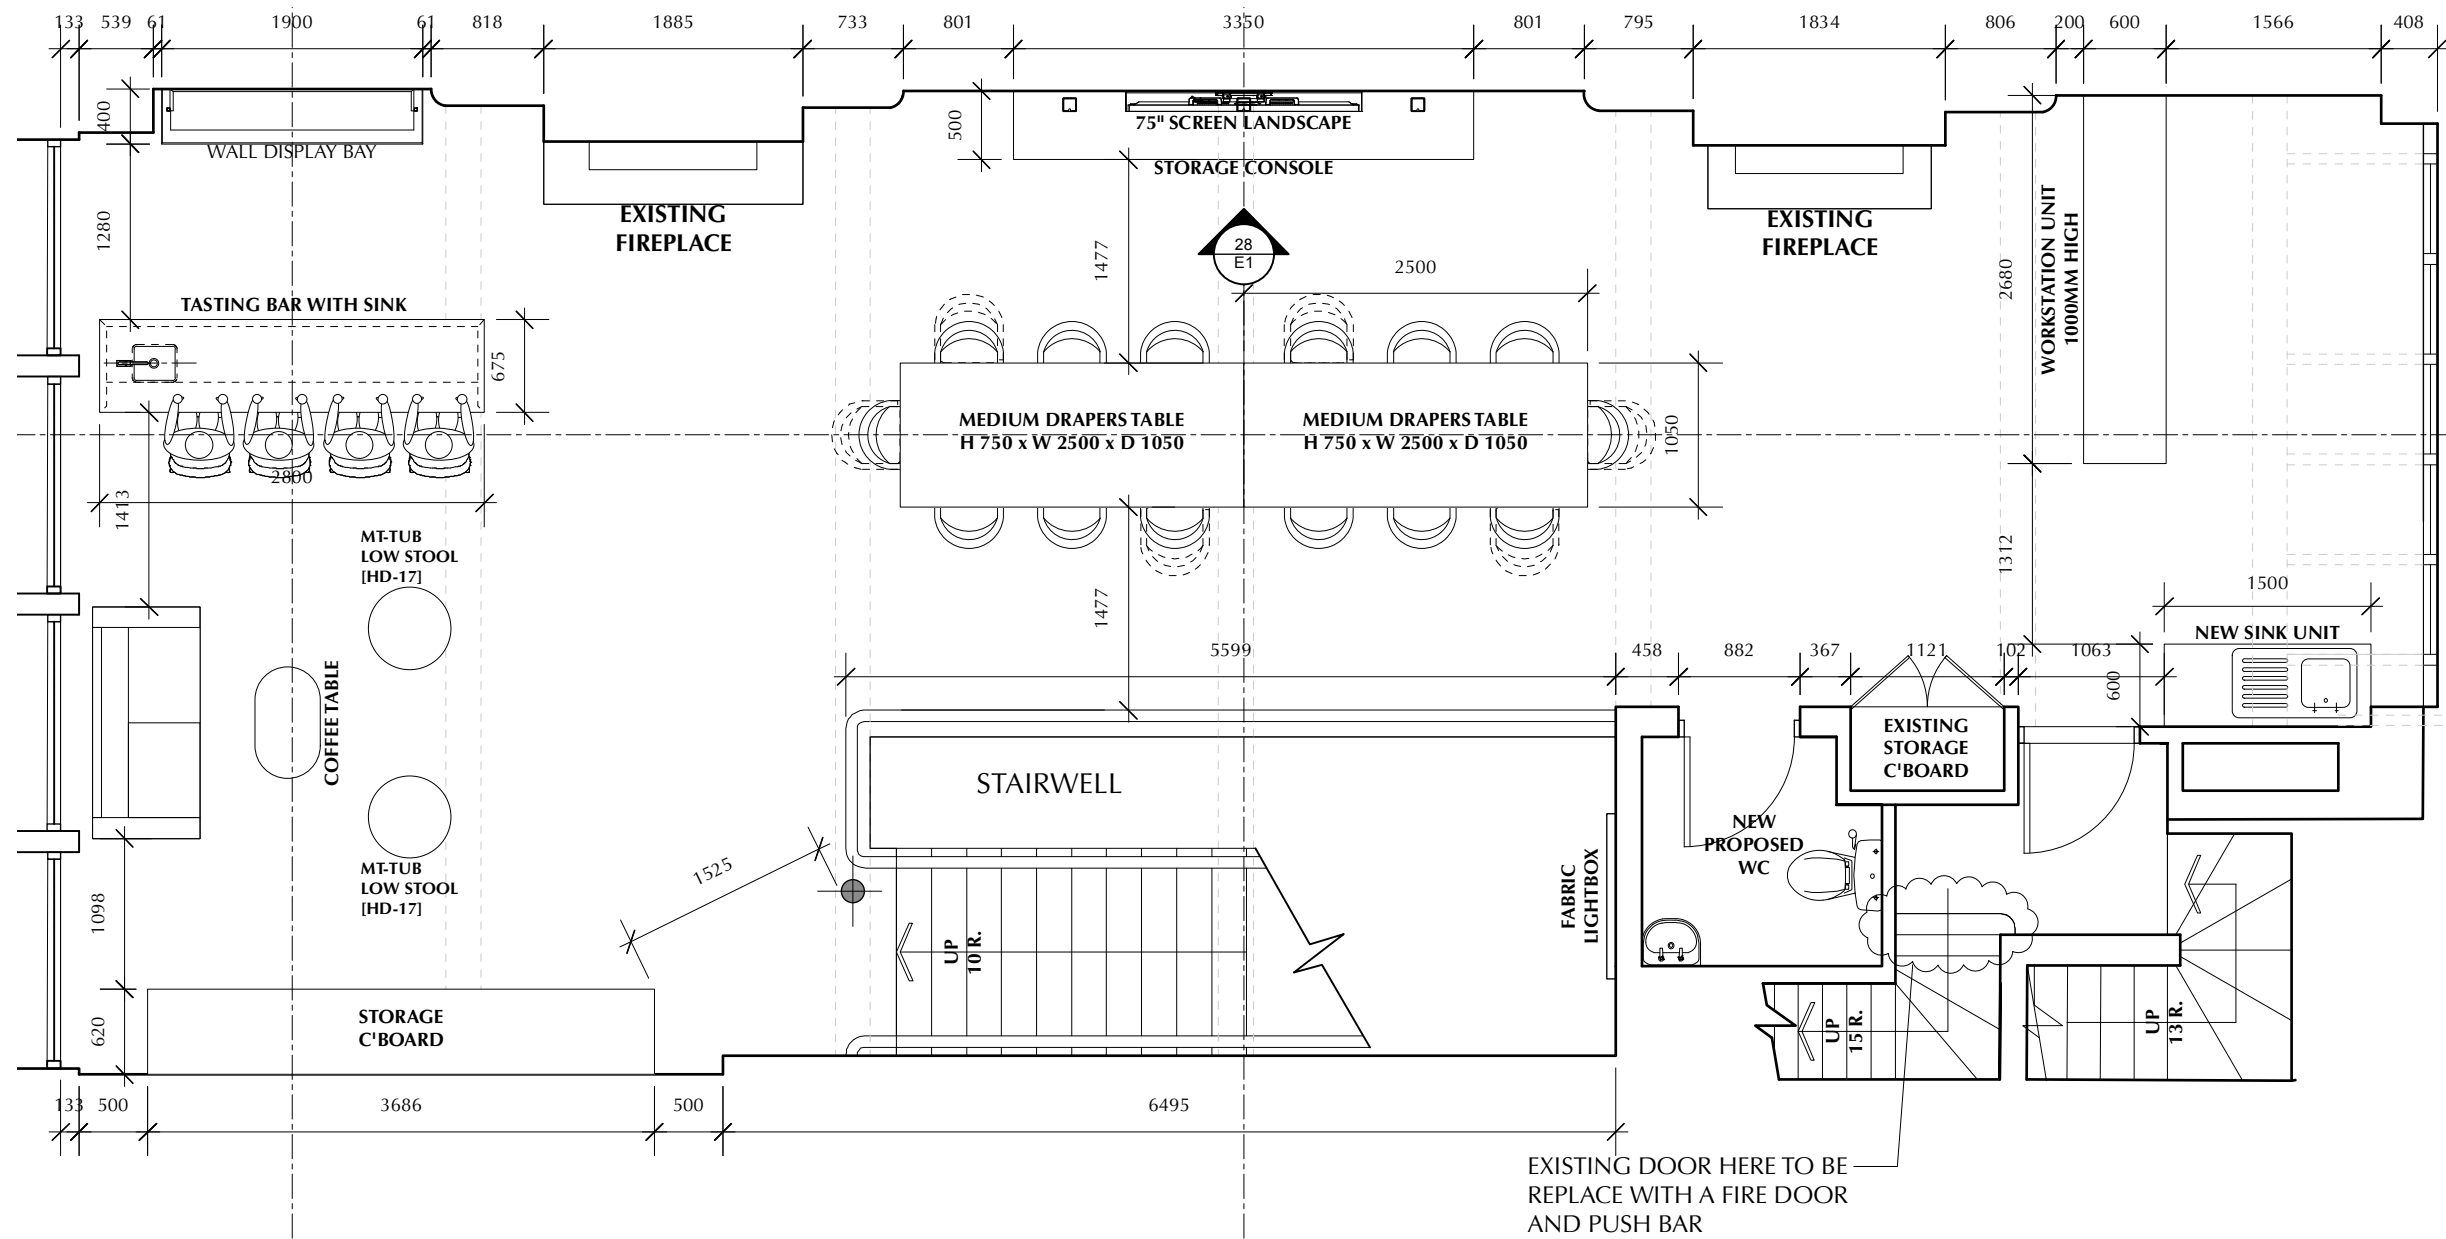

23

Proposed First Floor GA Plan
Scale: 1:55