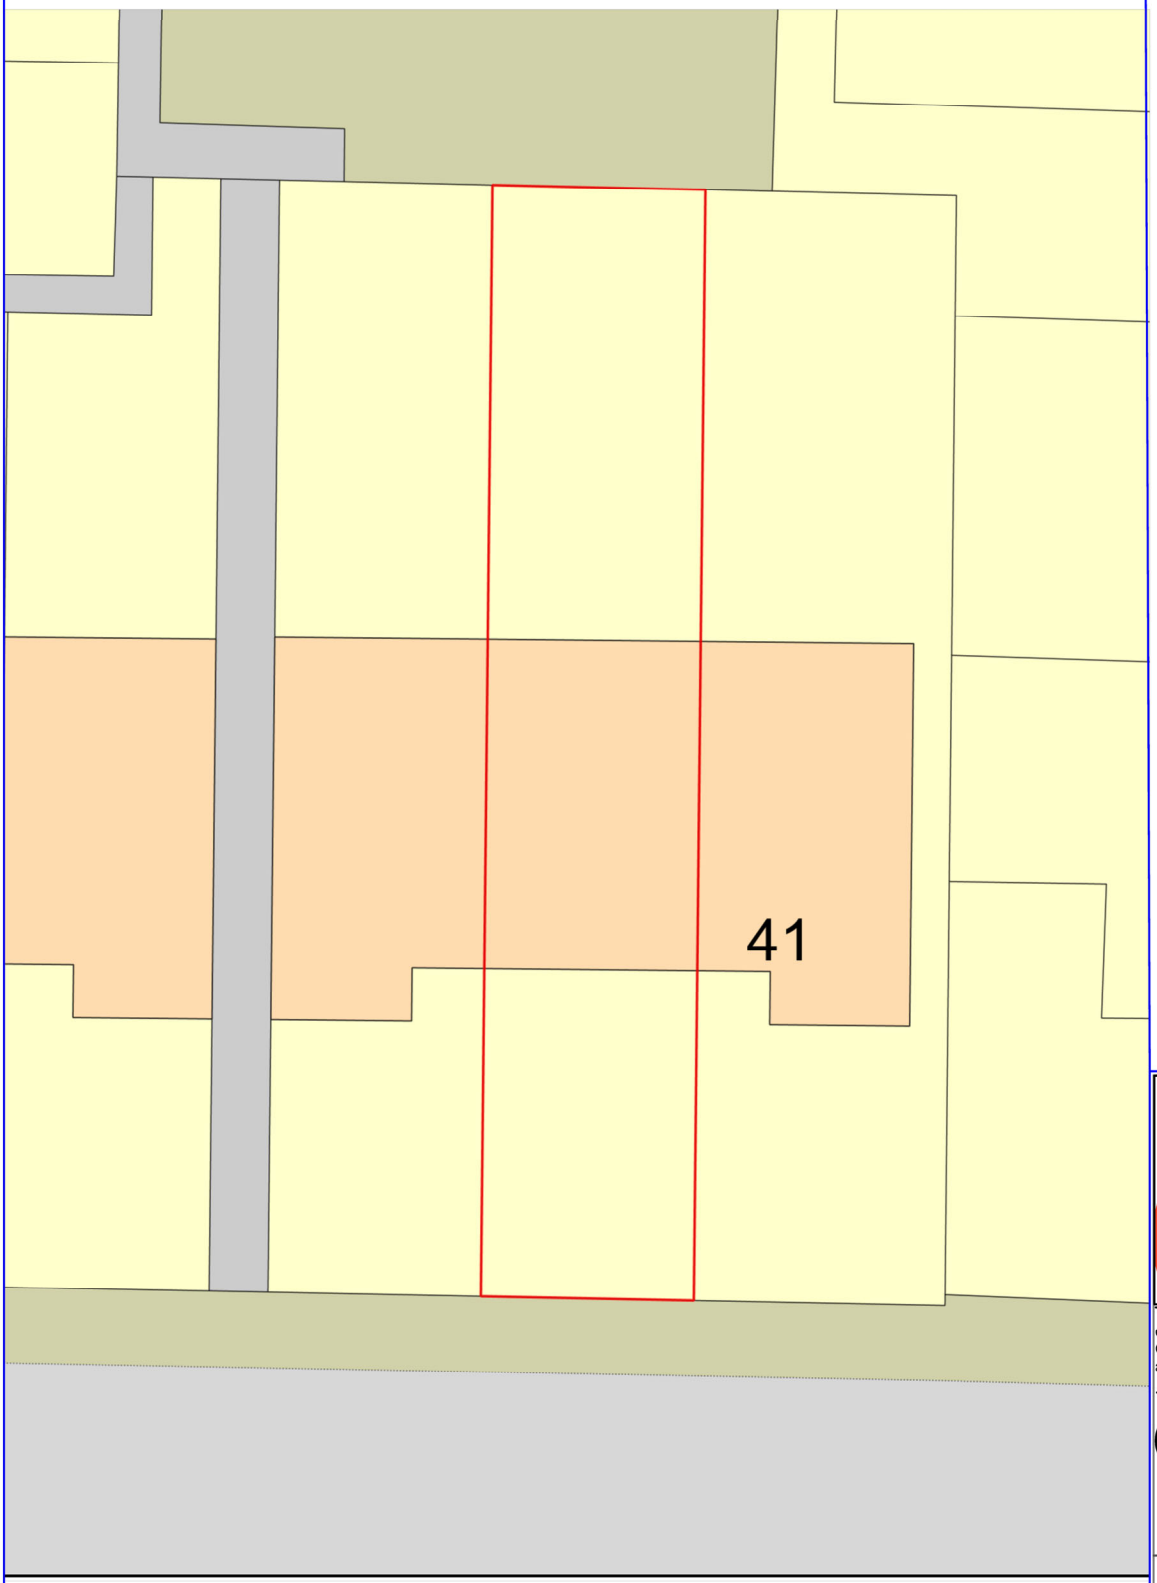


Dimensions to be verified on site.
Figured dimensions to take preference to those scaled.
Architect to be notified of discrepancies immediately.

This drawing is the property of dbarchco – db ARCHITECTURE .Copyright is reserved by them and the drawing is issued on the condition that it is not copied, reproduced, retained or disclosed to any unauthorised person, either wholly or in part without the consent in writing of dbarchco – db ARCHITECTURE.
Crown fields, Harwell, Oxfordshire. OX11 0FQ.
Telephone: 01235 399 109

AMENDMENTS:

N

ARCHITECTURE

CROWN FIELDS
OXFORDSHIRE
akbari@dbarchco.com

HARWELL
OX11 0FQ
www.dbarchco.com

01235 399109

Proposed: Loft Conversion & Extension,
39 Toxteth Street
Openshaw,
Manchester. M11 1EQ
Mr. & Mrs. P. Basir

SITE BLOCK PLAN
EXISTING

Date	Scale
MAY 24	1:200 @A4

JobNo	DwgNo	Rev
57.1	E/B01	.